


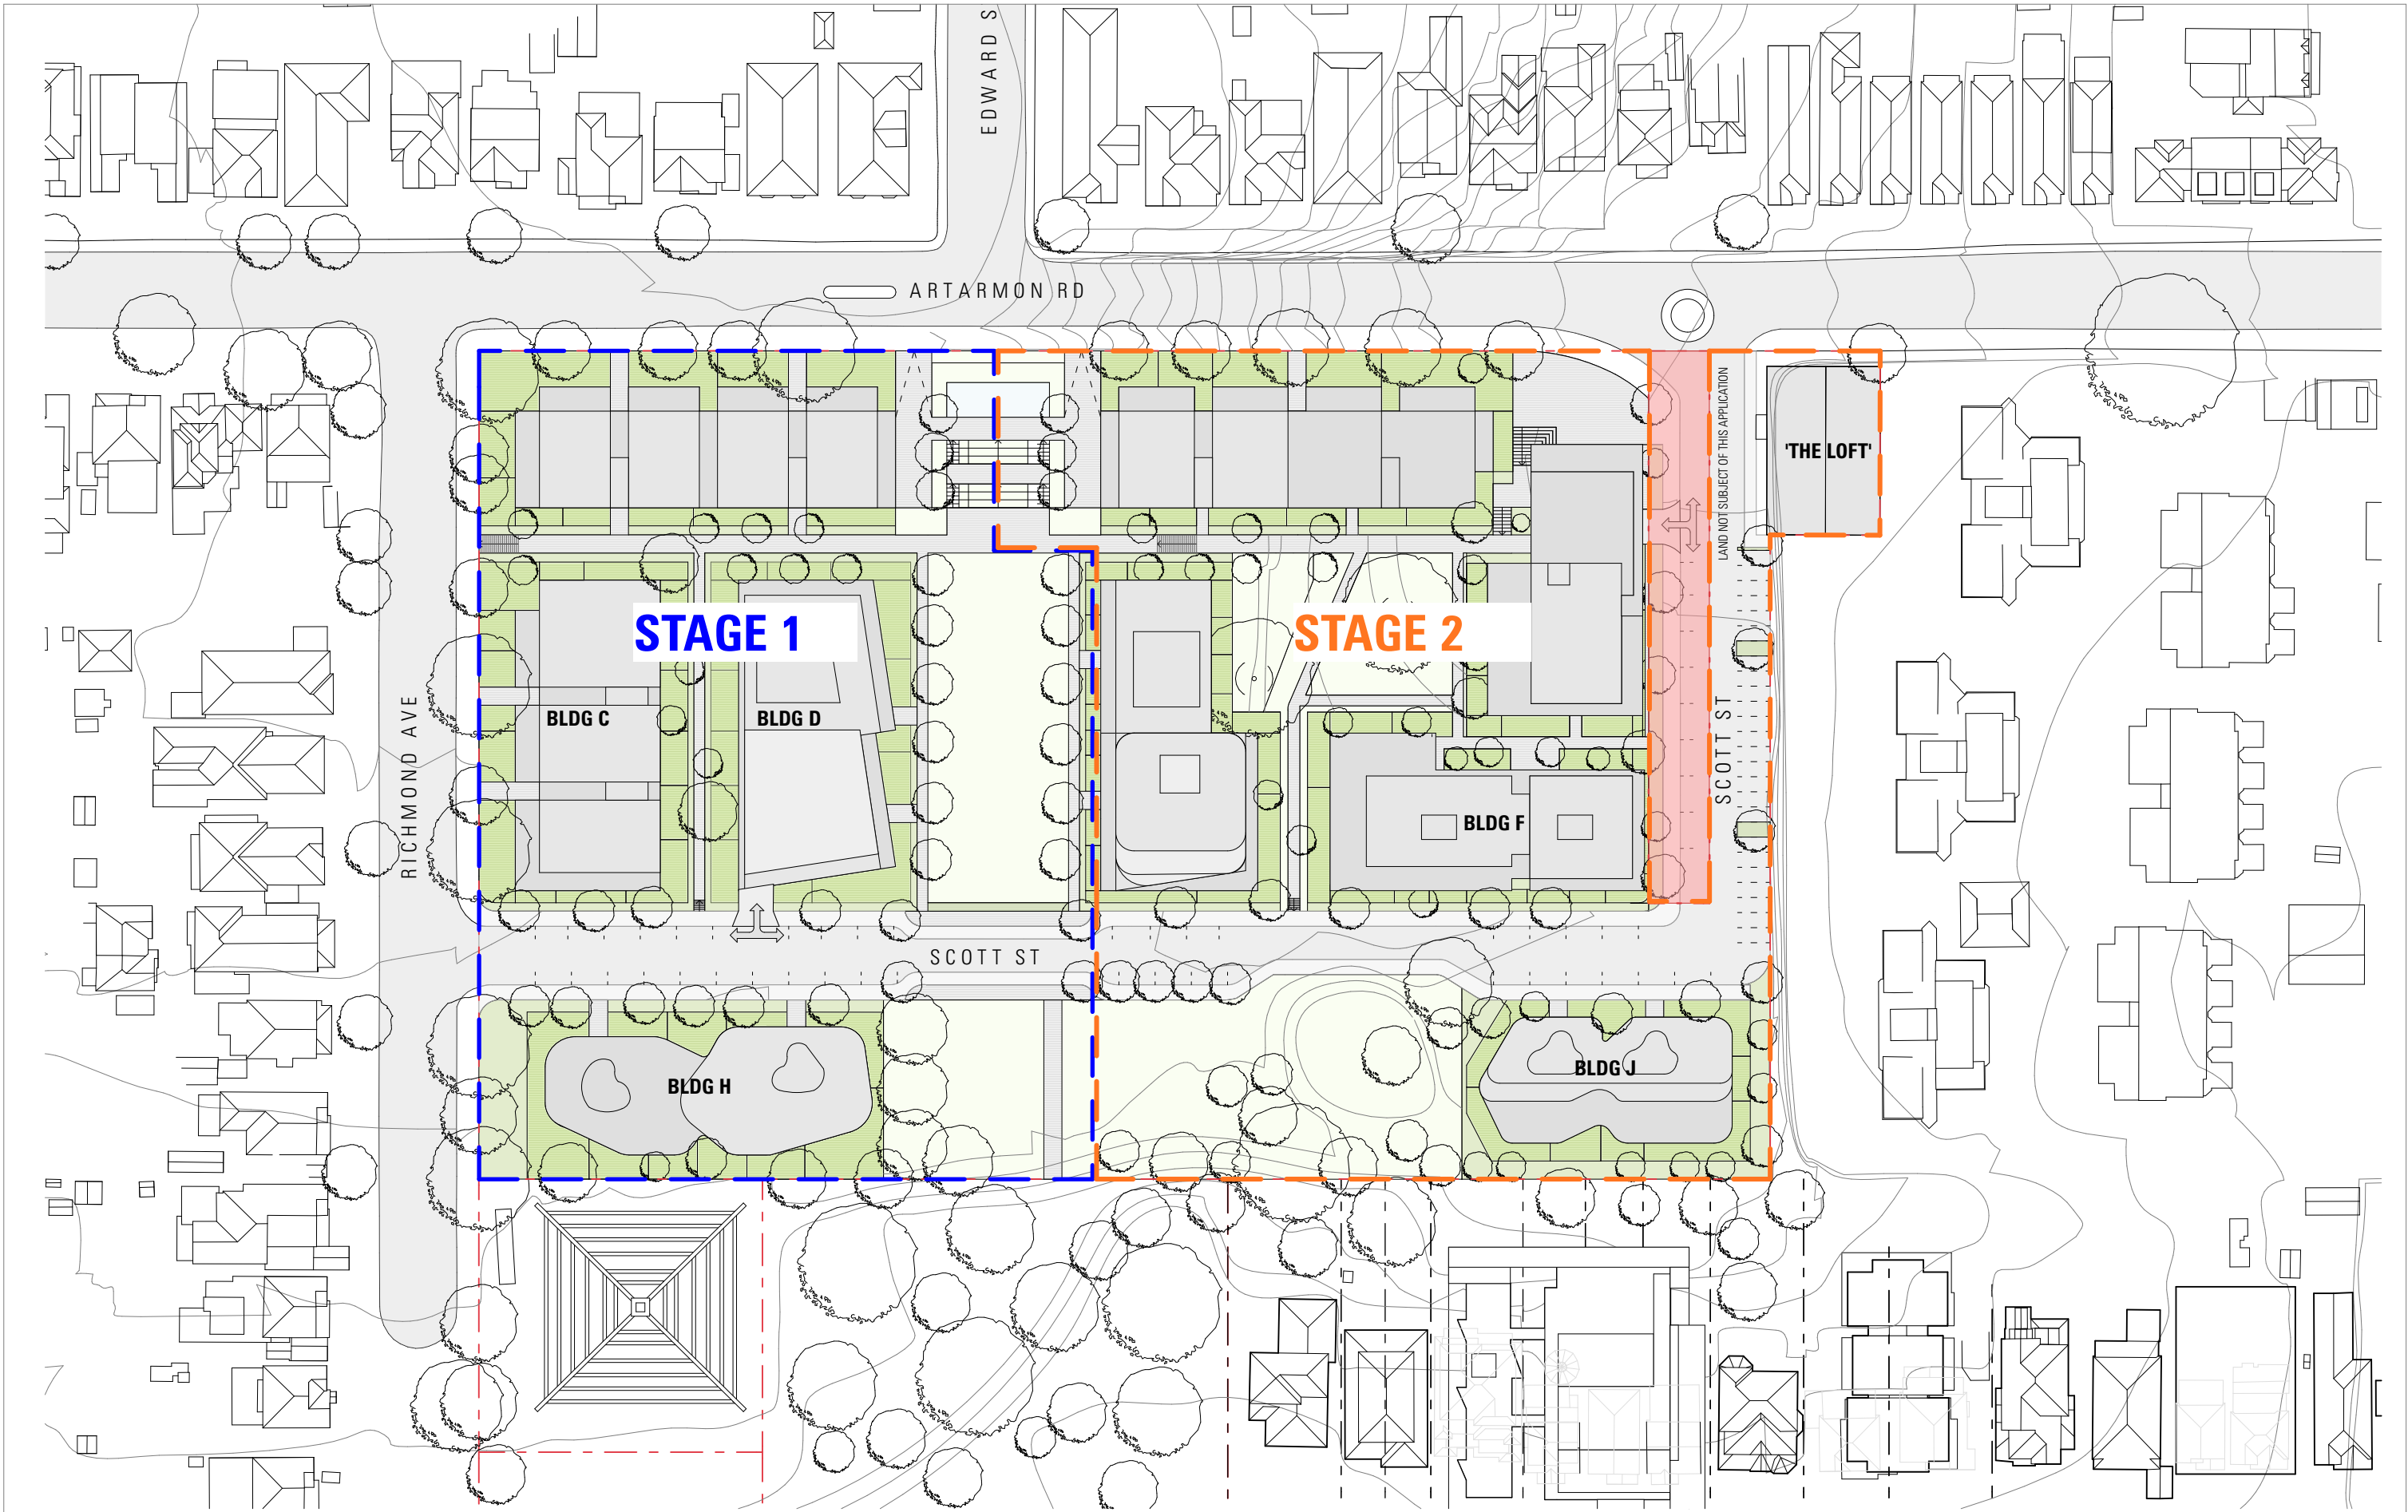

ISSUE	DATE	DESCRIPTION
01	14.07.16	S75W MODIFIED CONCEPT MASTERPLAN SUBMISSION
02	31.03.17	S75W MODIFICATION 2 CONCEPT MASTERPLAN SUBMISSION
03	16.10.17	S75W MODIFICATION 2 CONCEPT MASTERPLAN SUBMISSION
04	20.02.18	S75W MODIFICATION 2 CONCEPT MASTERPLAN SUBMISSION

ISSUE	DATE	DESCRIPTION

ARCHITECT
CHROFI
3/1 THE CORSO MANLY NSW 2095 AUSTRALIA T +61 2 8096 8500 F +61 2 8007 0411 E info@chrofi.com

CHOI ROPHA FIGHERA P/L ACN 144 714 885 ATF CHOI ROPHA FIGHERA UNIT TRUST T/A CHROFI ABN 22 365 257 187
NOMINATED ARCHITECT JOHN CHOI 8706 TAI ROPHA 6568 STEVEN FIGHERA 6609
THIS DRAWING SHOULD BE READ IN CONJUNCTION WITH ALL RELEVANT CONTRACTS, SPECIFICATION, REPORT AND DRAWINGS.
DO NOT SCALE DRAWINGS. DIMENSIONS GOVERN. VERIFY ALL DIMENSIONS ON SITE BEFORE CONSTRUCTION.
COPYRIGHT OF THIS DRAWING IS VESTED IN CHROFI.

PROJECT CHANNEL 9 SITE MASTERPLAN					
PROJECT NUMBER	PLOT DATE	DRAWN	CHECKED	SHEET SCALE	SHEET SIZE
1566	20/02/18	GB	TR	1:1000	A3

NORTH

SHEET TITLE
DRAFT PLAN OF SUBDIVISION

SHEET NUMBER

ISSUE

A-S75W-408

04