


01 east elevation
- 1:250



Business identification signage zone
size proposed: 6m x 6.5m per panel

Building identification signage zone
size proposed: 14m x 1m

03 west elevation
- 1:250

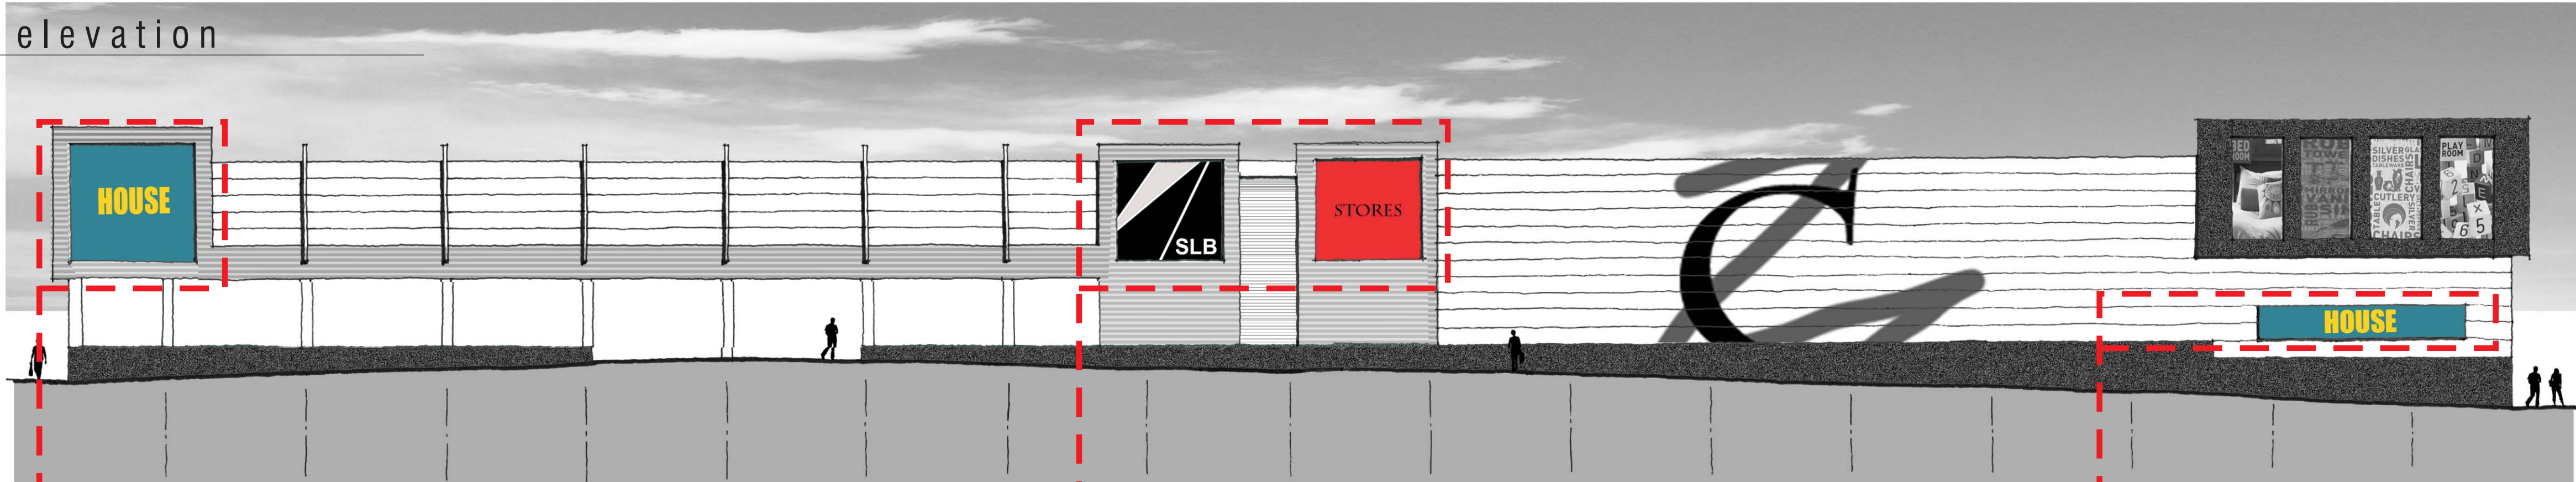

Business identification signage zone
size proposed: 6.5m x 6.5m

Business identification signage zone
size proposed: 6m x 6m per panel

Business identification signage zone
size proposed: 12m x 2m

04 north elevation
- 1:250



Building identification logo
size proposed: 5m x 5m

Business identification signage zone
size proposed: 6m x 2m per panel

Building identification logo
size proposed: 5m x 5m

02 south elevation
- 1:250



Business identification signage zone
size proposed: 7m x 1.5m per panel

Building identification signage zone
size proposed: 18m x 1.5m