




Architects work is subject to Copyright. Documents should not be used contrary to the purpose of the issue without written permission from Habitation.
NEVER scale off drawings, use figured dimensions only

RailWater talk

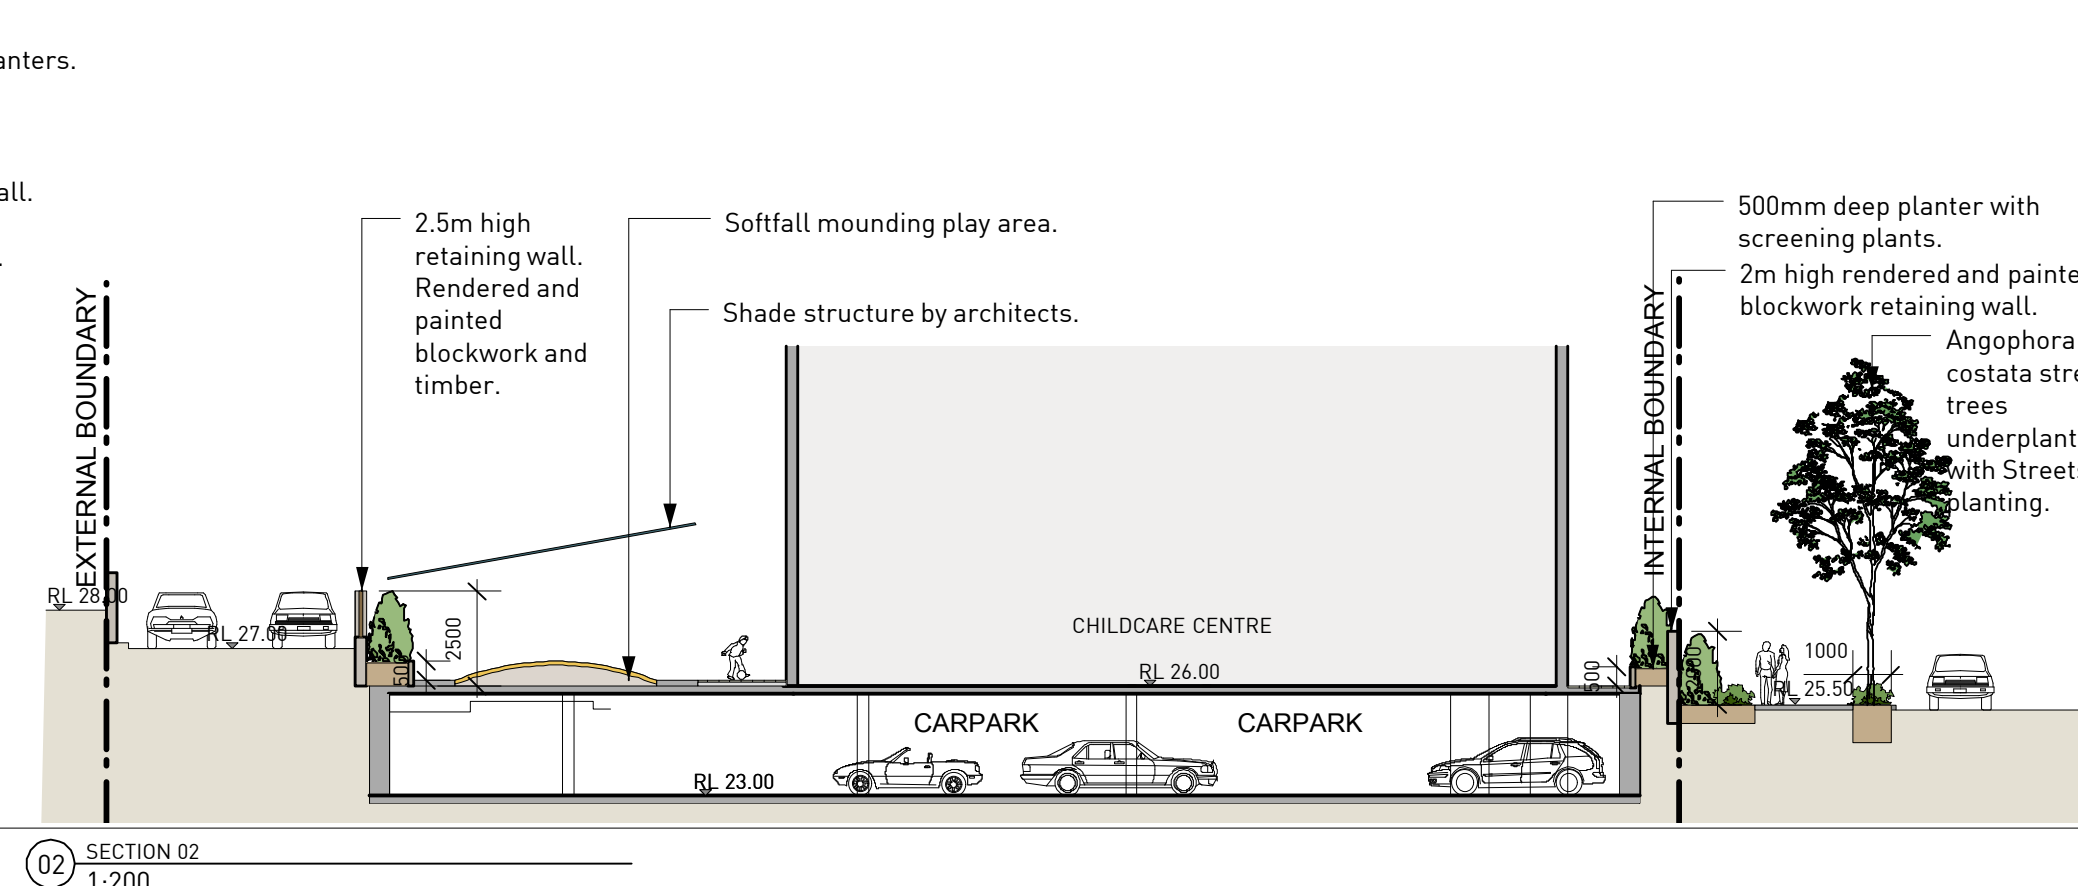

02 SECTION 02
1:200