STREETSCAPE COLOUR ELEVATION (NORTH)

NOT TO SCALE

B01	Face Brick
CB01	Metal Deck Roof - Colorbond
CB03	Garage Doors - Colorbond
M01	Glazing Frames - Aluminium
P01	General Render Colour
P02	Retaining Wall Render Colour
P03	Feature Render Colour
P04	Feature Render Colour
T01	Timber

EXTERIOR FINISHES SCHEME 1

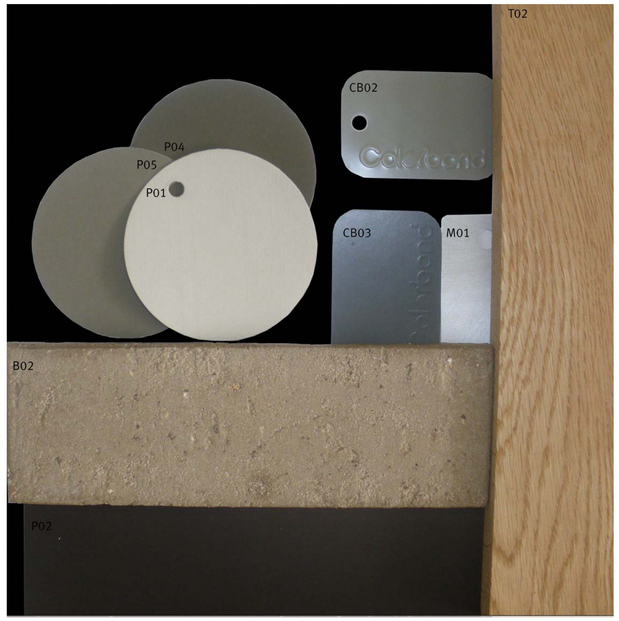

B02	Face Brick
CB02	Metal Deck Roof - Colorbond
CB03	Garage Doors - Colorbond
M01	Glazing Frames - Aluminium
P01	General Render Colour
P02	Retaining Wall Render Colour
P03	Feature Render Colour
P04	Feature Render Colour
T02	Timber

EXTERIOR FINISHES SCHEME 2

NOTES:

Builder / Contractor shall verify job dimensions before any job commences.
Figured dimensions take precedence over drawings and job dimensions.
All shop drawings shall be submitted to the Architect/Consultant, and manufacture shall not commence prior to return of inspected shop drawings by the Architect/Consultant.

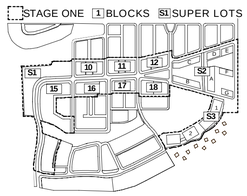

KEY PLAN

REVISIONS:

REV.	DESCRIPTION	DATE
D	Superlot 2 - Manor Homes submission	-.10.08
C	General amendments	07.08.08
B	CA / PA issue	01.02.08
A	Prelim CA/PA Submission	12.06.07

CONSULTANT TEAM:

PLANNING/LANDSCAPE ARCHITECTURE:
EDAW
234 Mountain St Ultimo NSW 2007
T (02) 9212 5966 F (02) 9212 4499
ACN 003 886 296
Director - Urban Planning
Gary Dykes
E gdykes@edaw.com
Jon Shinkfield - Project Principal
M 0411 513 238
E jshinkfield@edaw.com
Chris Yandle - Senior Designer / Landscape
M 0425 797 944
E chris.yandle@edaw.com

ARCHITECTURE + MASTERPLANNING:
dKO Architecture
C19 38-48 Macarthur St Ultimo NSW 2007
ABN 54 797 188 257
Contact Jeff Kenders (Architecture - houses)
Mark Brennan (Masterplanning)
T (02) 9280 2244 F (02) 9280 2264
E info@dko.com.au

ARCHITECTURE (Botanica):
Stanic Harding
123 Commonwealth St Surry Hills NSW 2010
ACN 003 681 310
Contact Andy Harding - Director
T (02) 9319 6188 F (02)9319 0966
M 0414 668 686
E andy@stanicharding.com.au

CIVIL / ACOUSTIC ENGINEERING:
Hyder Consulting
L1, 141 Walker St North Sydney NSW 2060
ABN 76 104 485 289
Contact John McDermott - Associate
T (02) 8907 8000 F (02) 9907 9001
M 0408 035 971
E john.mcdermott@hyderconsulting.com

ARCHITECTURE (apartments):
Durbach Block
Level 5 75 York Street Sydney NSW 2000
ABN
Contact Neil Durbach
T (02) 8297 3500 F (02) 8297 3510
M 0414 472 310
E neil@durbachblock.com

TRAFFIC & TRANSPORT PLANNING:
GTA Consultants
No. 8 1 Pacific Hwy Chatswood NSW 2067
ACN 003 839 645
Contact Alan Stewart - Project Manager
T (02) 8448 1800 F (02) 8448 1810
M 0422 401 008
E alan.stewart@gta.com.au

BASIX:
Damian O'Toole Town Planning
L1, 19 Shepherd St Chippendale NSW 2008
ABN 75 116 171 420
Contact Damian O'Toole
T (02) 9281 4547 F (02) 9281 4577
M 0413 193 971
E damian@townplanning.net.au

ECONOMIC ANALYSIS:
Sphere Property Corporation
Suite 10, Quay West Centre 96 Gloucester St
Sydney NSW 2000
ABN 36 003 463 401
Contact John Kanellos - Managing Director
T (02) 9252 7066 F (02) 9252 7067
M 0418 263 105
E sphere@sphere.com.au

FLOOD MANAGEMENT / WSUD:
Evans & Peck
Unit 20, 330 Eastern Valley Way
East Roseville NSW 2069
ACN 098 008 818
Contact Steve Rogers - Principal
T (02) 9882 0500 F (02) 9417 8850
M 0411 043 400
E sjrogers@evanspeck.com

BUSHFIRE HAZARD:
Australian Bushfire Protection Planners
PBP 311 Dog Track Rd Somersby NSW 2250
ACN 083 611 073
Contact Graham Swain - Principal
T (02) 4384 1464 F (02) 4384 1304
M 0427 612 304
E abpp@bigpond.net.au

SOILS CAPABILITY:
Sydney Environmental & Soil Laboratory
36 Chilvers Rd Pennant Hills NSW 2120
PO Box 357 Pennant Hills NSW 1715
ACN 108 819 708
Contact Simon Leslie - Principal
T (02) 9980 6954 F (02) 9484 2427
M 0414 848 092
E simon@sesl.com.au

EUROPEAN HERITAGE:
City Plan Heritage

ECOLOGY:
Keystone Ecological
PO Box 5095 Empire Bay NSW 2257
ACN 099 456 519
Contact Elizabeth Ashby - Senior Ecologist
T (02) 4368 1106 F (02) 4368 2361
E e.ashby@keystone-ecological.com.au

ACCESSABILITY CONSULTANT:
Morris Goding Accessibility Consultants
Suite 2.01 Level 2 Suite 2 The Concourse
Fentwick NSW 2009
ABN 70 414 330 060
Contact David Cogill
T (02) 9992 9322 F (02) 9992 8433
E dave@mgac.com.au

INDIGENOUS ARCHAEOLOGY:
NSW Archaeology Pty Ltd

CLIENT:
SILVER SPIRIT PARTNERS

50mm ORIGINAL : A1 SHEET SIZE

ARCHITECT:
dKO architecture pty. ltd.
C19 / 38-48 Macarthur Street
Ultimo NSW 2007 Australia
TEL +61 2 9280 2244 **FAX** +61 2 9280 2264
EMAIL info@dko.com.au **ABN** 81 956 706 590
DIRECTORS Koos de Keijzer, Zvonko Orsanic

© DKO ARCHITECTURE PTY LTD. ACN 088 895 014. EXCEPT AS ALLOWED UNDER COPYRIGHT ACT, NO PART OF THIS DRAWING MAY BE REPRODUCED OR OTHERWISE DEALT WITH WITHOUT WRITTEN PERMISSION OF DKO ARCHITECTURE.

PROJECT DETAILS:
Moruya East Village
Princes Hwy
Mouya
NSW Australia

DRAWING TITLE:
COLOUR SCHEDULES

DRAWN: BJ CHECKED: JK
SCALE: NTS @ A1 DATE: 12/1/2008
DRAWING NUMBER: 02.00/04 REV: D