	9.00am	12.00pm	3.00pm
June 21	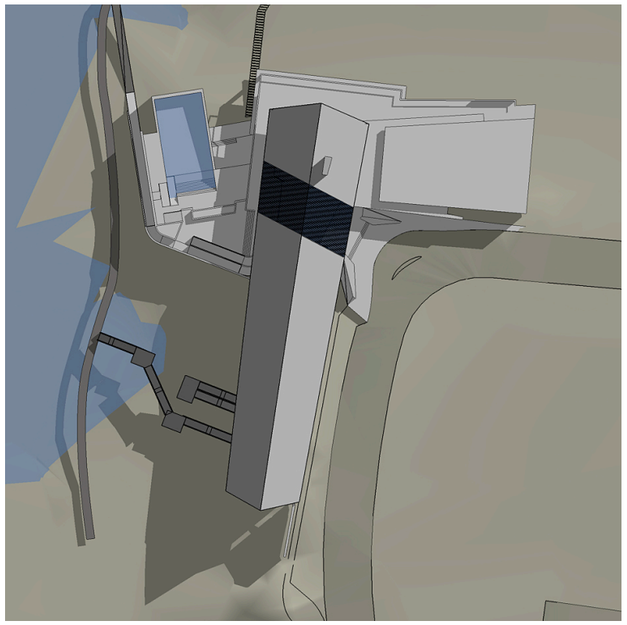	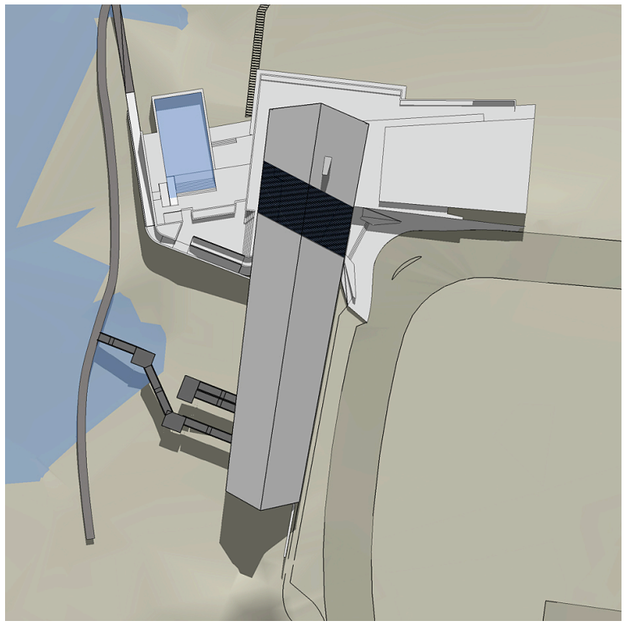	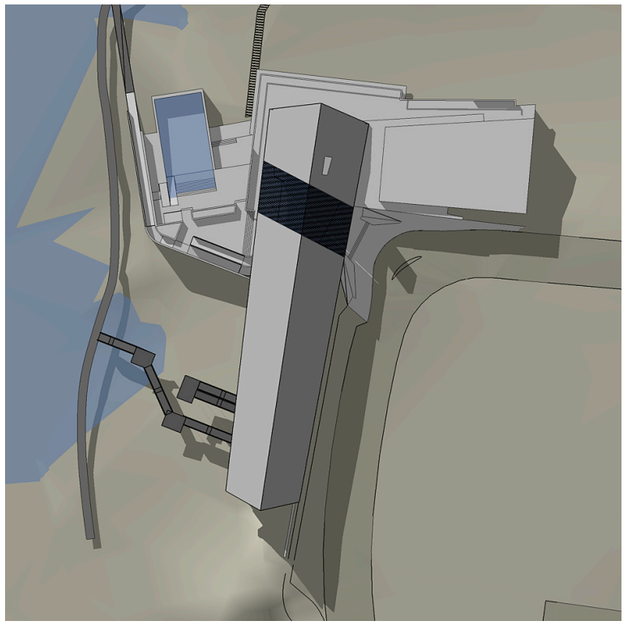
December 22	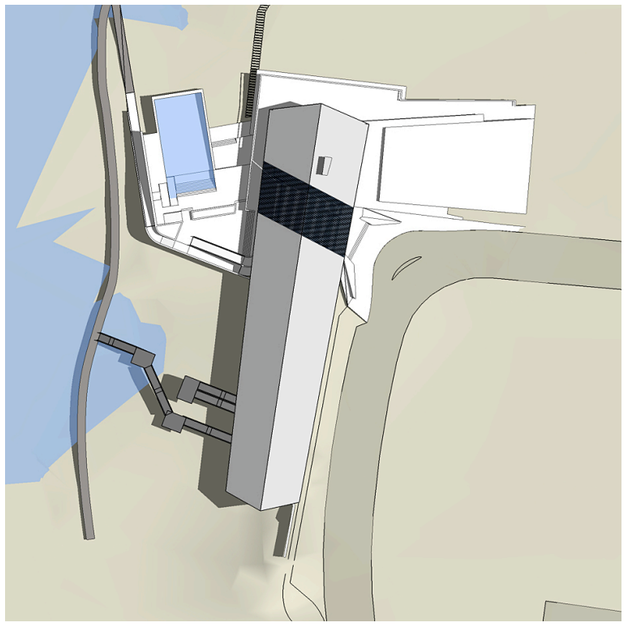	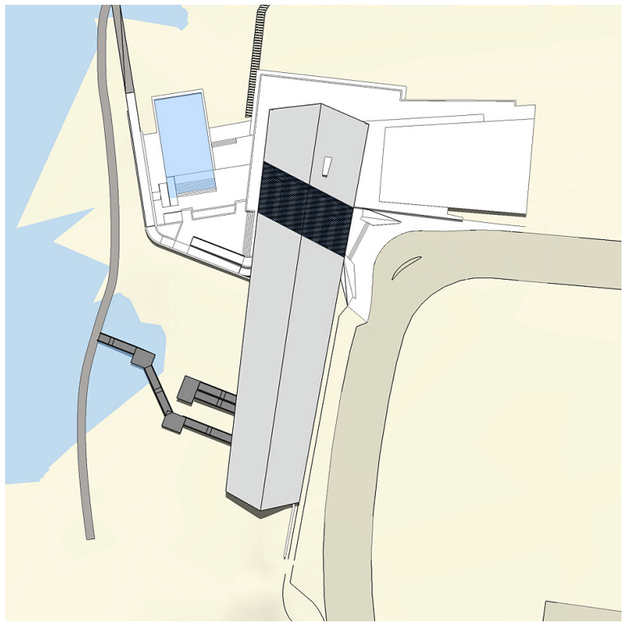	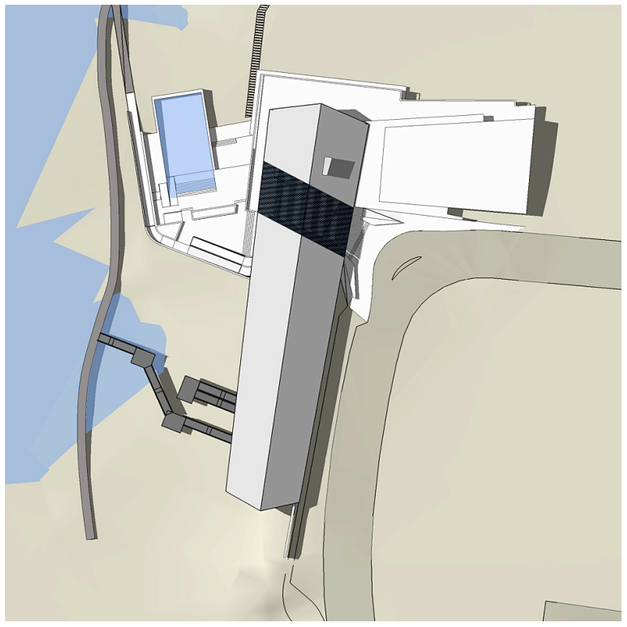

01 botanica - shadow analysis

nts

stanjc harding ARCHITECTS

NOTES:

Builder / Contractor shall verify job dimensions before any job commences.
Figured dimensions take precedence over drawings and job dimensions.
All shop drawings shall be submited to the Architect/Consultant, and manufacture shall not commence prior to return of inspected shop drawings by the Architect/Consultant.

All wall set-out dimensions (14 series and 50-59 series drawings) are dimensioned to the external faces of the studs.

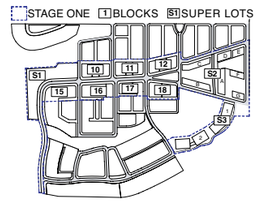

KEY PLAN

REVISIONS:

REV.	DESCRIPTION	DATE
B	Re-scaled to 1:2000	3.10.07
A	Project + Concept Application Issue	14.6.07

CONSULTANT TEAM

PLANNING/LANDSCAPE ARCHITECTURE:
EDAW
2-14 Mountain St Ultimo NSW 2007
T (02) 9312 3666 F (02) 9312 3660
ACN 003 086 306
John Orgar - Urban Planning
M 0411 739 980
E john.orgar@edaw.com
Andrew Hellendoorn - Project Principal
M 0411 559 122
E ron.shird@edaw.com
Chris Yandle - Urban Design / Landscape Architecture
M 0408 207 144
E chris.yandle@edaw.com

ARCHITECTURE + MASTERPLANNING:
dKO Architecture
Level 18 55 Market St Ultimo NSW 2007
T (02) 9281 9944 F (02) 9281 2264
Contact - Jeff Kariatsis (architecture - security)
Mark Sanderson (Masterplanning)
T (02) 9281 9944 F (02) 9281 2264
E jeffk@dko.com.au

ARCHITECTURE (Botanica):
Stanic Harding
123 Commonwealth St Surry Hills NSW 2010
ACN 003 681 301
Contact - Andy Harding - Director
T (02) 9211 6710 F (02)9211 0366
M 0414 616 686
E andyh@stanicharding.com.au

CIVIL / ACOUSTIC ENGINEERING:
Hyder Consulting
Level 11 1 Walker St North Sydney NSW 2060
ABN 76 104 485 289
Contact - John McDermott - Associate
T (02) 8907 9000 F (02) 9907 9001
M 0408 031 575
E john.mcdermott@hyderconsulting.com

ARCHITECTURE (apartments):
Durbach Block
Level 5 71 York Street Sydney NSW 2000
ABN
Contact - Neil Durbach
T (02) 8297 3500 F (02) 8297 3510
M 0414 472 310
E neil@durbachblock.com

TRAFFIC & TRANSPORT PLANNING:
GTA Consultants
L10, 415 Pacific Hwy Chatswood NSW 2067
ACN 005 839 645
Contact - Alan Stewart - Project Manager
T (02) 8448 1800 F (02) 8448 1810
M 0422 401 005
E alan.stewart@gta.com.au

BASIX:
Damian O'Toole Town Planning
L4, 23 Shepherd St Chippendale NSW 2008
ABN 75 105 123 520
Contact - Damian O'Toole
T (02) 9280 4577
M 0413 031 971
E damian@townplanning.net.au

ECONOMIC ANALYSIS:
Sphere Property Corporation
Suite 10, Quay West Centre 99 Gloucester St
Sydney NSW 2000
ABN 36 001 463 401
Contact - John Hamilton - Managing Director
T (02) 9252 0888 F (02) 9252 7067
M 0418 263 088
E sphere@sphere.com.au

FLOOD MANAGEMENT / WSUD:
Evans & Peck
Unit 20, 390 Eastern Valley Way
East Roseville NSW 2069
ACN 098 008 818
Contact - Steve Perrens - Principal
T (02) 9882 0000 F (02) 9417 8850
M 0413 049 400
E sperrens@evanspeck.com

BUSHFIRE HAZARD:
Australian Bushfire Protection Planners
Suite 211 Oxford Tower 90 Oxford St Paddington NSW 2021
ACN 083 610 173
Contact - Gerard Grain - Principal
T (02) 4362 2017 F (02) 4362 2204
E abpp@bigpond.net.au

SOILS CAPABILITY:
Sydney Environmental & Soil Laboratory
Unit 1 30-32 Pennant Hills Rd NSW 2120
ACN 001 830 231
Contact - Simon Chapman
T (02) 9872 7115
M 0404 848 102
E simon@sesl.com.au

EUROPEAN HERITAGE:
City Plan Heritage

ECOLOGY:
Keystone Ecological
PO Box 2051 Lane Cove NSW 2257
ACN 003 418 187
Contact - Ecologist - Senior Ecologist
T (02) 9428 2100 F (02) 9428 2181
E e.ashby@keystone-ecological.com.au

ACCESSIBILITY CONSULTANT:
Morris Goding Accessibility Consulting
Suite 3.02 Level 3 Newman St The Cooperage Paddington NSW 2021
ABN 77 414 372 060
T (02) 9332 2033 F (02) 9692 8433
E david@mgac.com.au

INDIGENOUS ARCHAEOLOGY:
NSW Archaeology Pty Ltd

CLIENT:
SILVER SPIRIT PARTNERS

50mm ORIGINAL : A1 SHEET SIZE

ARCHITECT (wellness center):
stanic harding
123 Commonwealth Street Surry Hills NSW 2010
Tel. 02 9211 6710 Fax. 02 9211 0366
Email. architects@stanicharding.com.au
stanic harding pty ltd | abn 37 003 681 301
nominated architect andrew stanic 5294

© STANIC HARDING PTY.LTD. ABN 37 003 681 301. EXCEPT AS ALLOWED UNDER COPYRIGHT ACT, NO PART OF THIS DRAWING MAY BE REPRODUCED OR OTHERWISE DEALT WITH WITHOUT WRITTEN PERMISSION OF STANIC HARDING.

PROJECT DETAILS:
Moruya East Village
-
Moruya
-

DRAWING TITLE:
WELLNESS CENTER - BOTANICA
Proposed Shadow Analyses

DRAWN: PC CHECKED: AH

SCALE: nts DATE: 03/12/2008

PROJECT NUMBER / SERIES / DRAWING NUMBER: 0704 / PA / 500

REV: D