


1.1 HEIGHT COMPARISON

APPROVED SCHEME

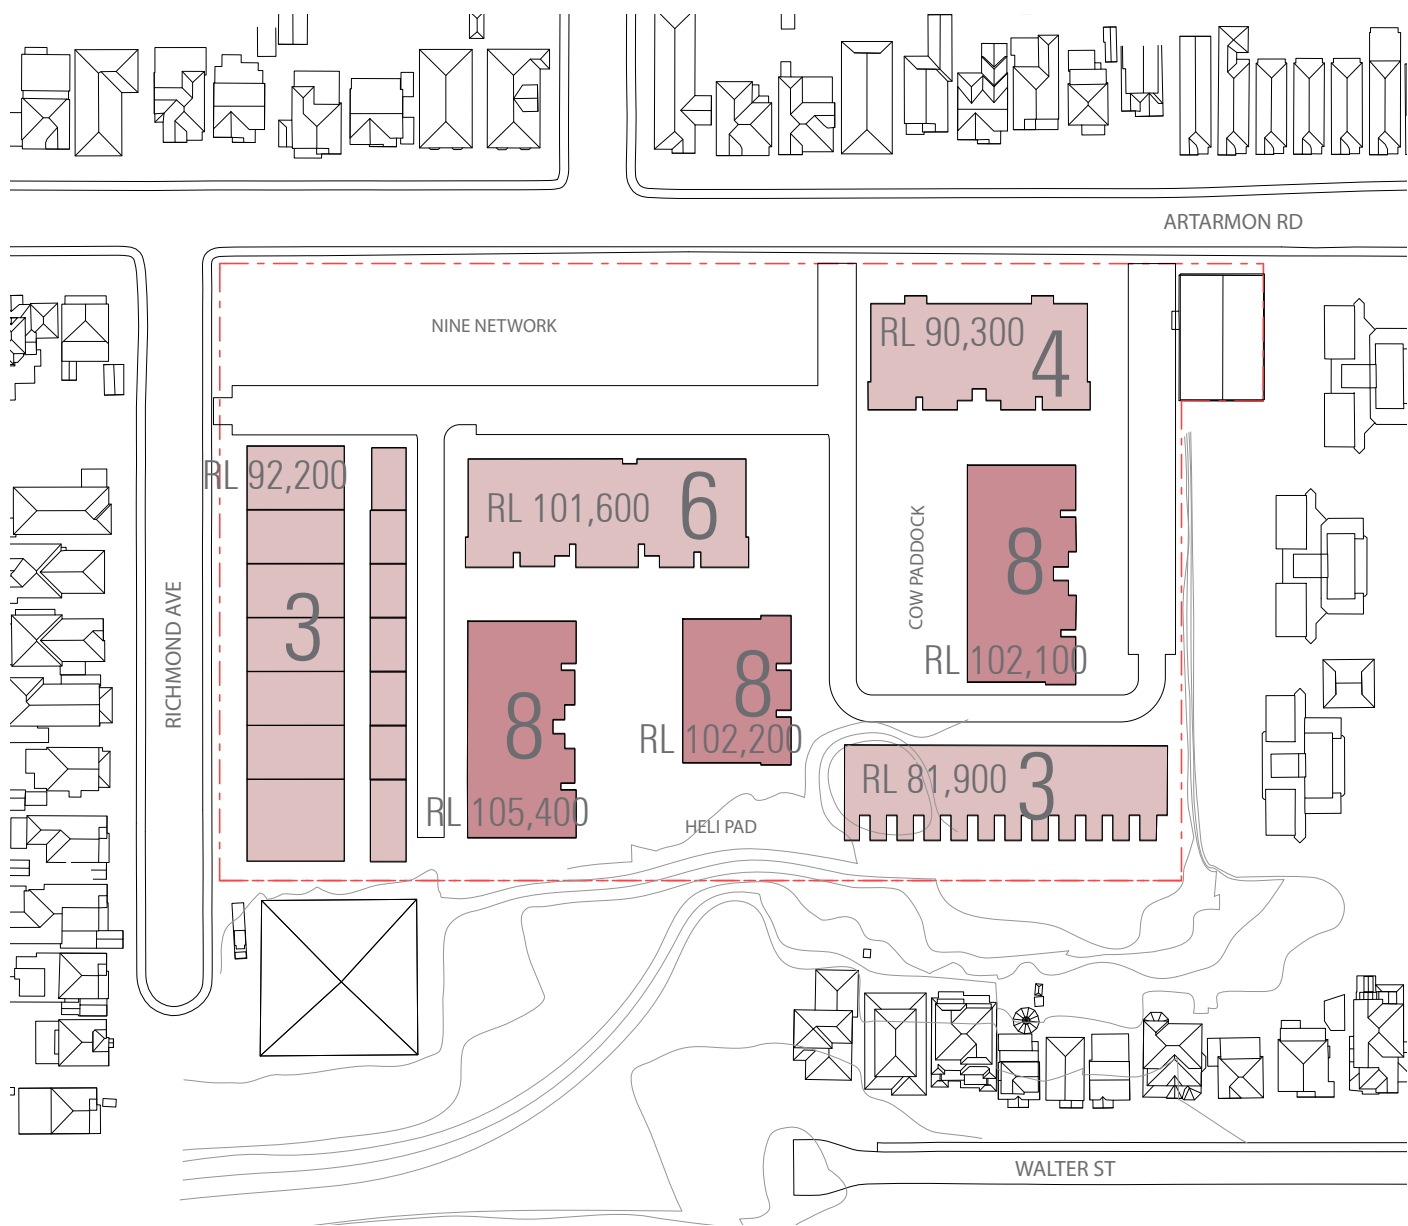

PROPOSED SCHEME

