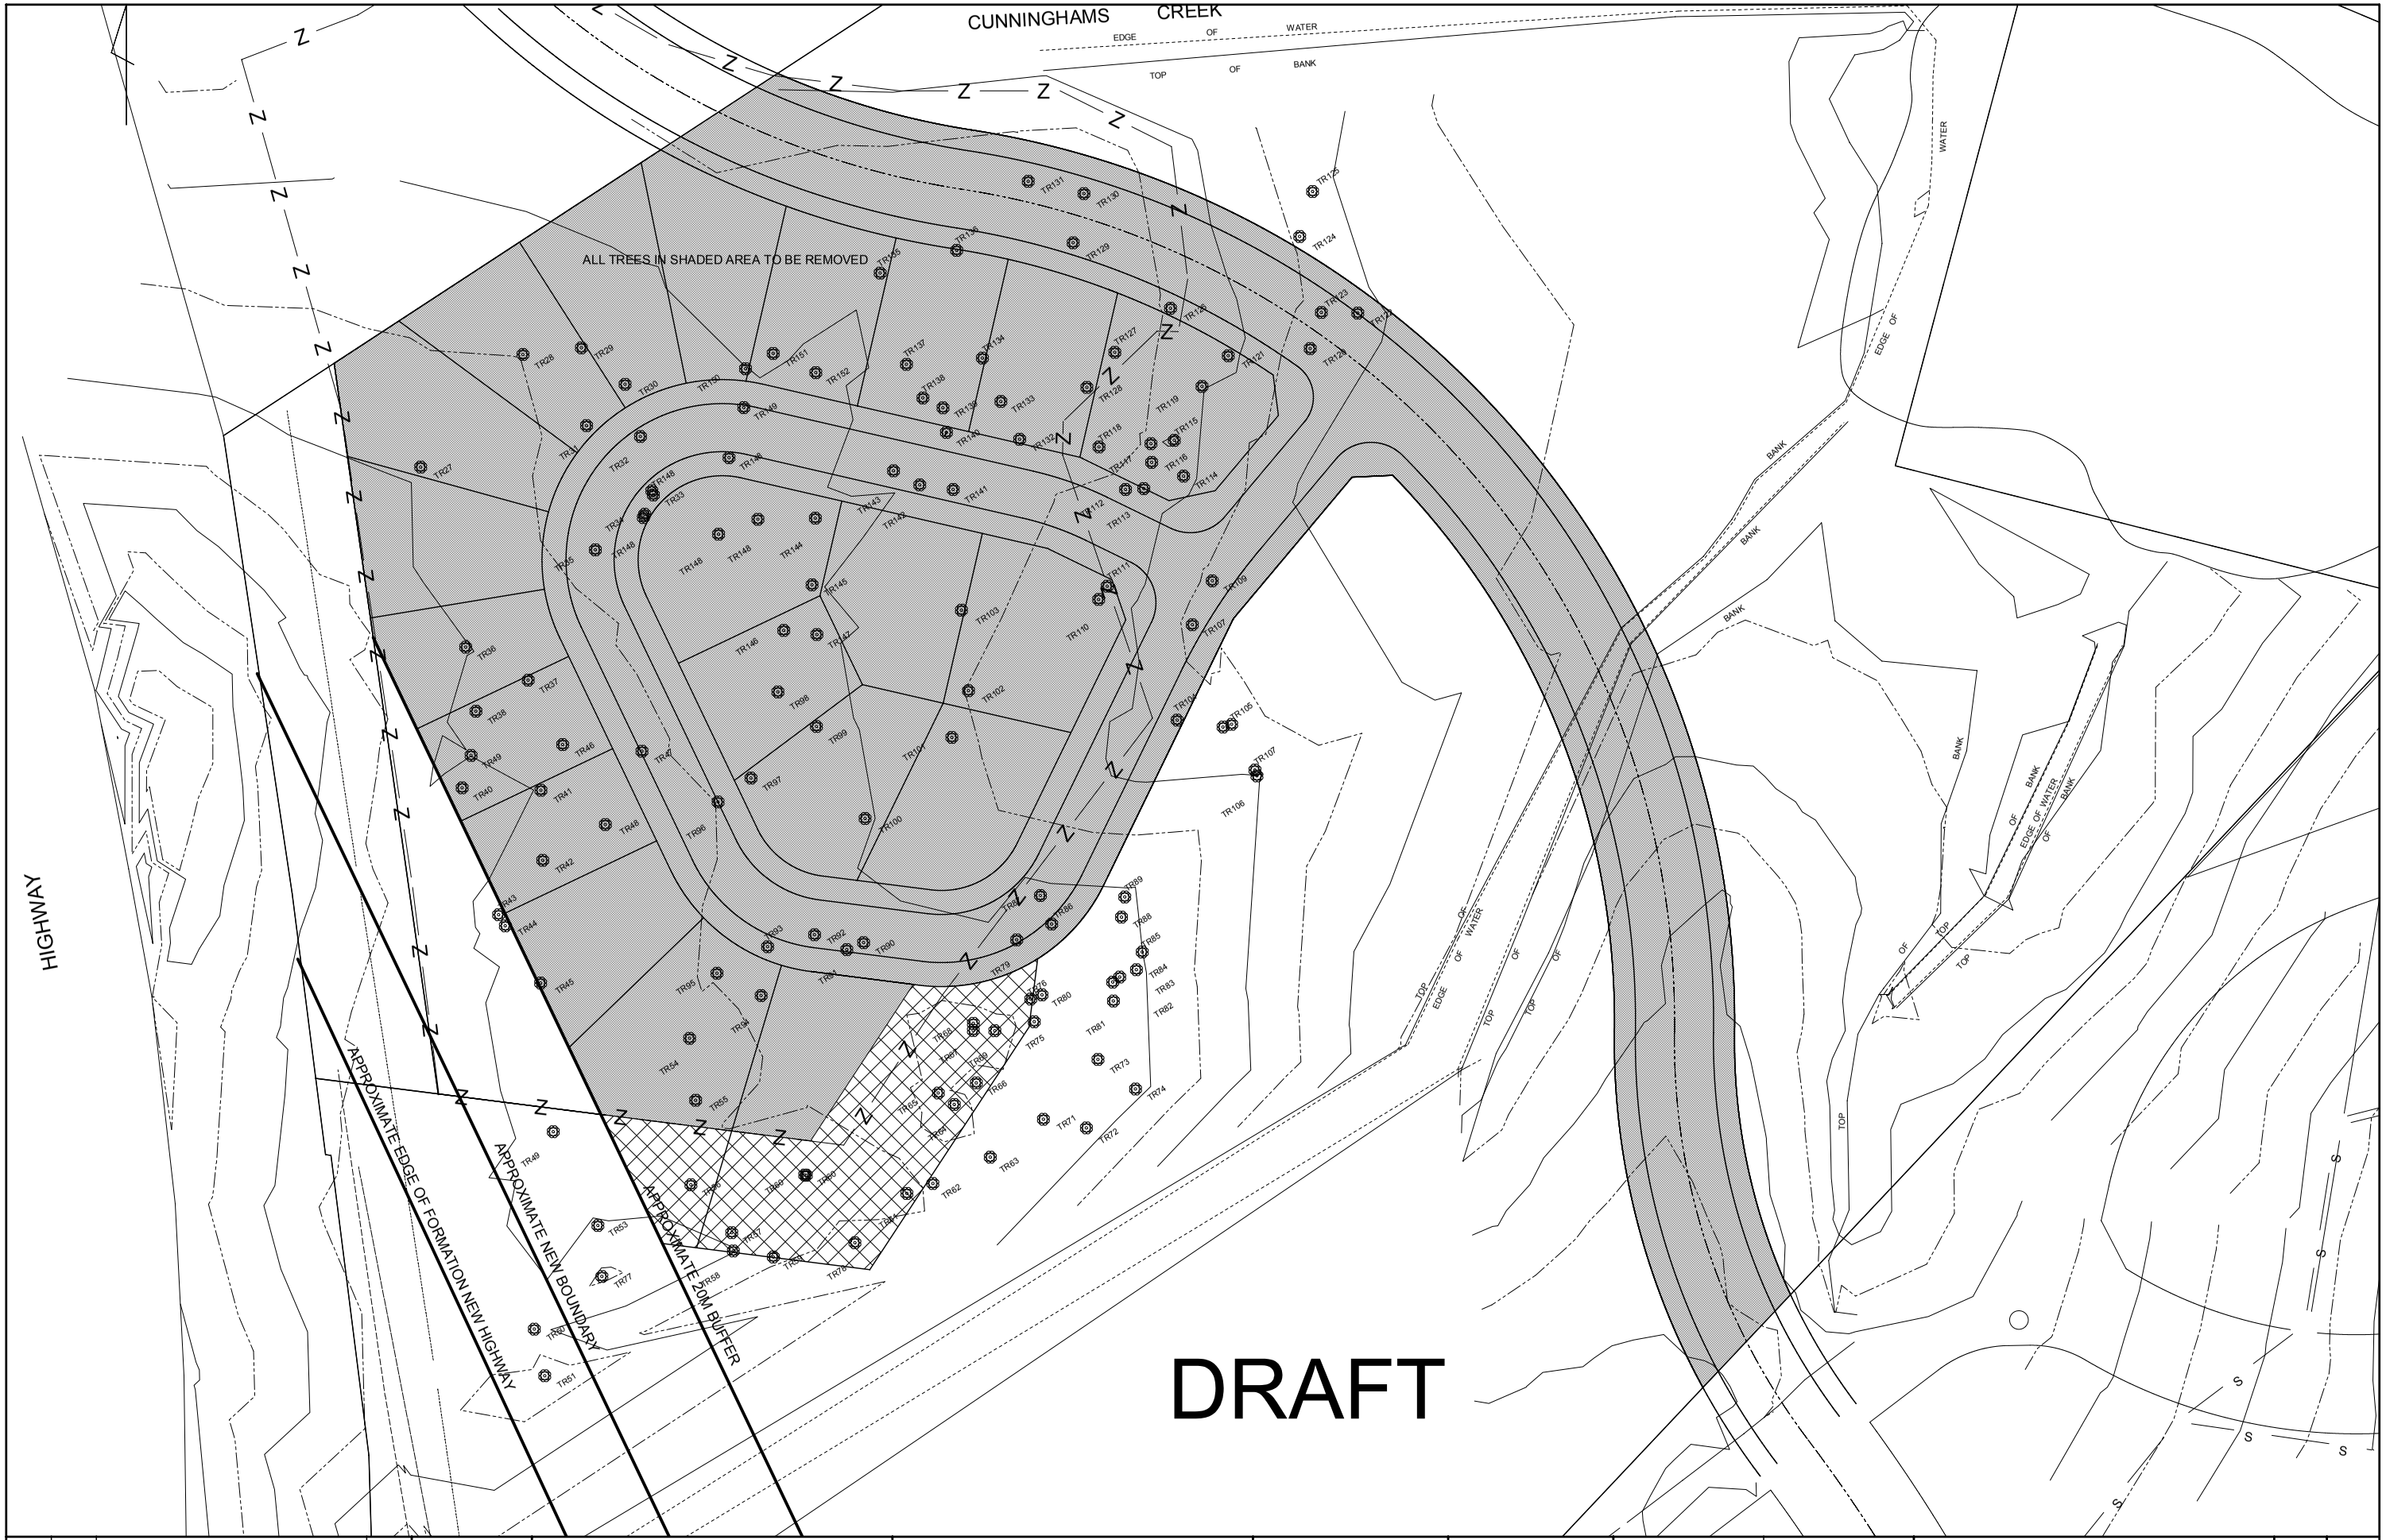

COPYRIGHT
This document is and shall remain the property of Geoff Slattery Civil and Structural Engineer. The document may only be used for the purpose for which it was commissioned and in accordance with the terms of engagement for the commission. Unauthorised use of this document in any form whatsoever is prohibited.

Rev	Date	Revision	Check

SUBDIVISION LOT 5 DP252223
PACIFIC HIGHWAY
MOONEE

DEVELOPMENT APPLICATION
PROPOSED TREE REMOVAL

Engineering Details Shown on This Drawing are Certified Correct

Geoff Slattery BE(Hons) MIEAust. Registered Professional Engineer 97130

Date

Approved on Behalf Coffs Harbour City Council

City Engineer

Date

Scale 1:500 AT A1 Check if Reduced	CAD Disk No BATEMAN02
Surveyed	Datum AHD
Drawn GES	Design GES
Checked GES	Date JANUARY 08

Geoff Slattery and Partners Pty Ltd
Civil and Structural Engineers
Geoff Slattery & Partners Pty Ltd ACN 002 787 500
192 Pacific Highway
P.O. Box 8090
COFFS HARBOUR
N.S.W., 2450
Phone 02 6651 1944
Fax 02 6651 5766
Email g_slattery@bigpond.com

Job No	Drawing No
0739	DA02
Drawing Sheets	
Dwg of Dwg's	
Council No	