Cad ref: K:\20016306_00_LLCD-RTA\CAD\Dwg\20016306-RD-01238.dwg Last modified: 03 Feb 09 - 12:36

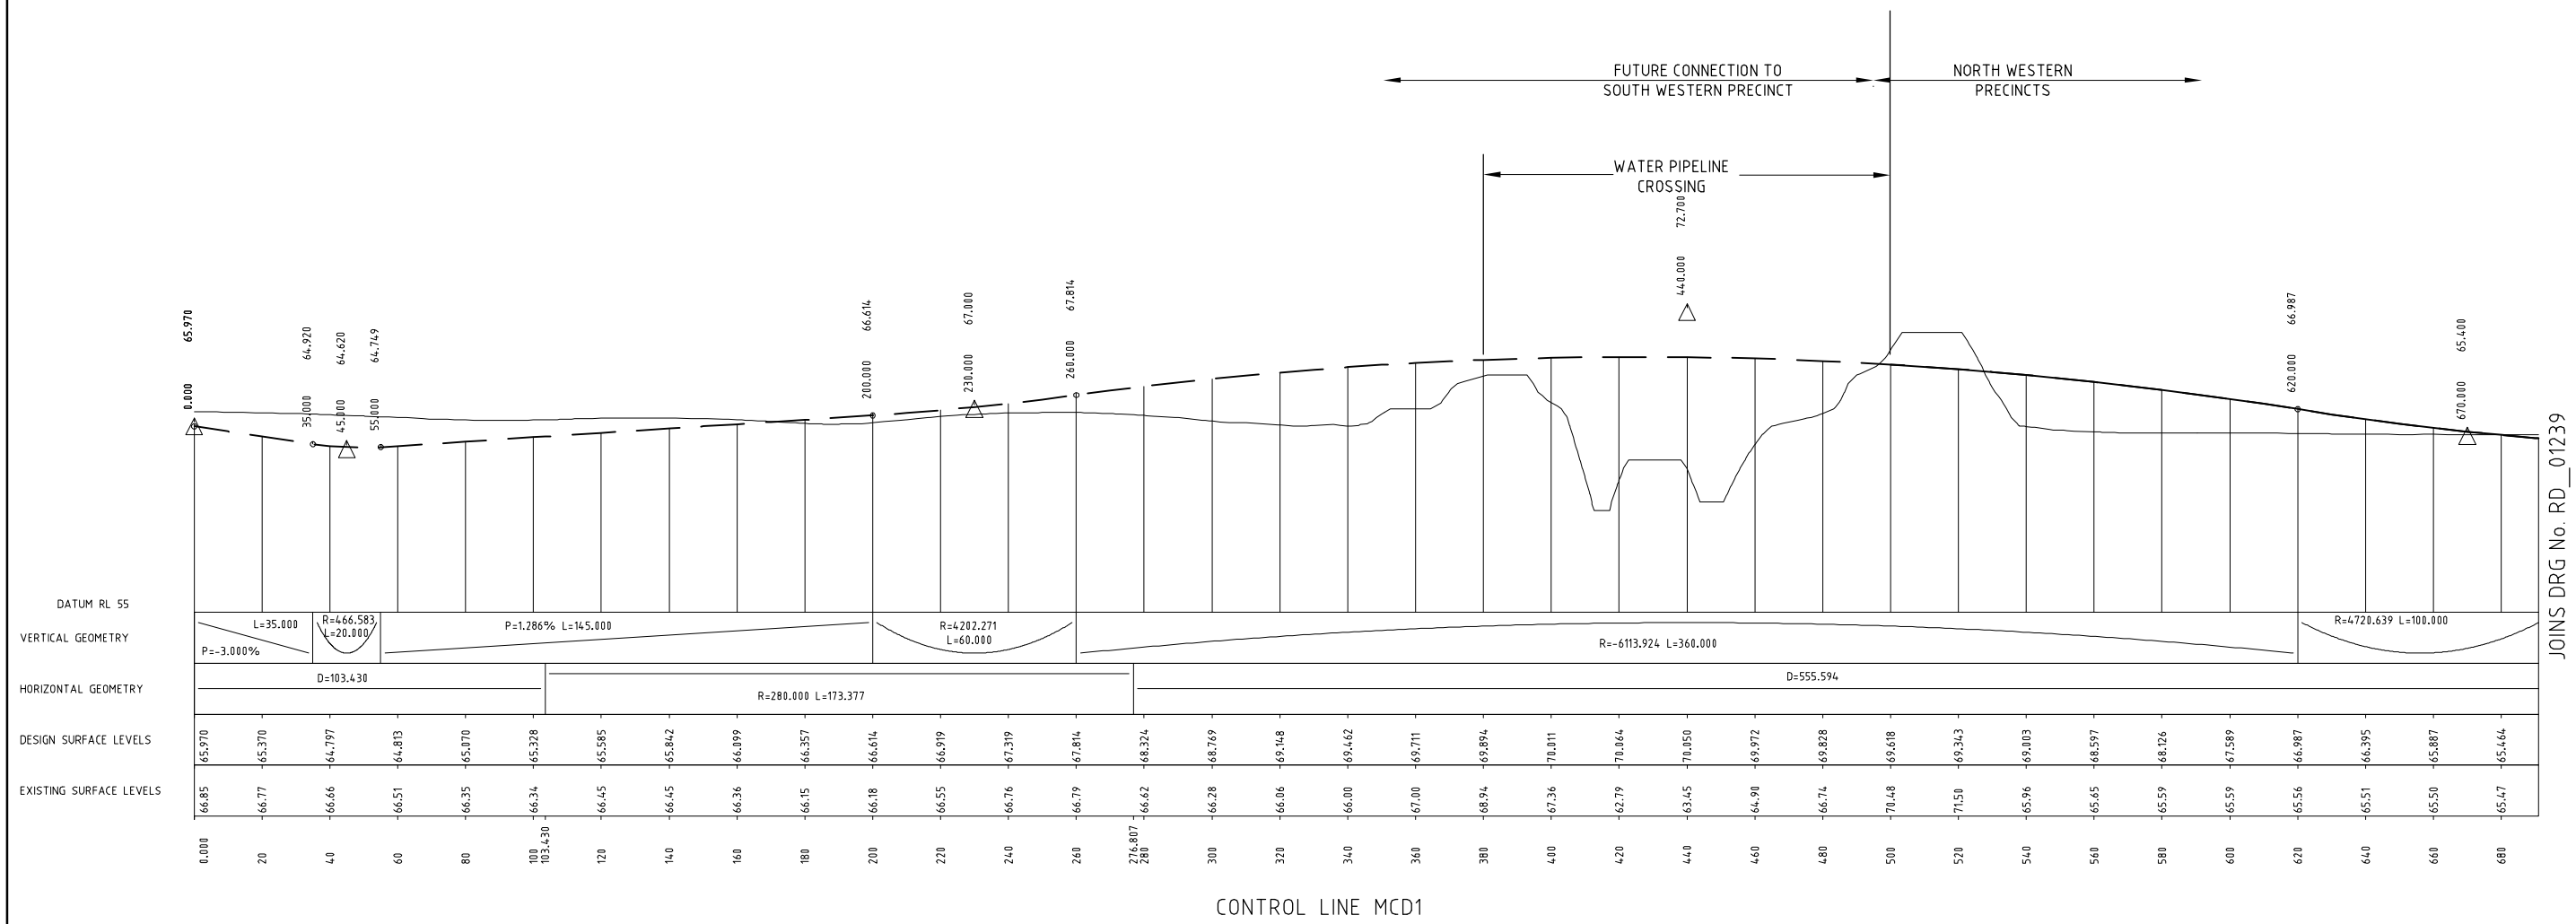

JOINS DRG No. RD_01239

© Copyright Maunsell Australia Pty Ltd, 2003.

This drawing is confidential and shall only be used for the purposes of this project.

No.	BY	DATE	DESCRIPTION	APPD
05	T.B	03.02.09	SUBMISSIONS REPORT ISSUE - FINAL	M.C.
04	T.B.	5.12.08	SUBMISSIONS REPORT ISSUE - FINAL	M.C.
03	T.B.	21.11.08	SUBMISSIONS REPORT ISSUE - FINAL	M.C.
02	P.R	15.10.08	SUBMISSIONS REPORT ISSUE	M.C.
01	T.B	16.09.08	FOR DISCUSSION	M.C

THE SIGNING OF THIS TITLE BLOCK CONFIRMS THE DESIGN AND DRAFTING OF THIS PROJECT HAVE BEEN PREPARED AND CHECKED IN ACCORDANCE WITH THE MAUNSELL QUALITY ASSURANCE SYSTEM TO ISO 9001-2000

DESIGNED	P.R	CHECKED	M.C
DRAWN	T.B	CHECKED	M.C
APPROVED	-	DATE	-

SCALES:
1 : 1000 HORIZONTAL FULL SIZE A1
1 : 200 VERTICAL FULL SIZE A1

CLIENT: RTA Roads and Traffic Authority

CONTRACTOR:

DESIGNER: MAUNSELL | AECOM
Maunsell Australia Pty Ltd A.B.N. 20 093 846 925

WESTERN SYDNEY EMPLOYMENT HUB
PROPOSED ERSKINE PARK LINK ROAD NETWORK

MCD1 LONGSECTION
SHEET 1 OF 2

SHEET 21 OF 35

STATUS: PRELIMINARY
DRAWING NO: 20016306-RD-01238
REV: 05