Cad ref: K:\20016306_00_LLCD-RTA\CAD\Dwg\20016306-RD-01245.dwg Last modified: 08 Dec 08 - 14:24

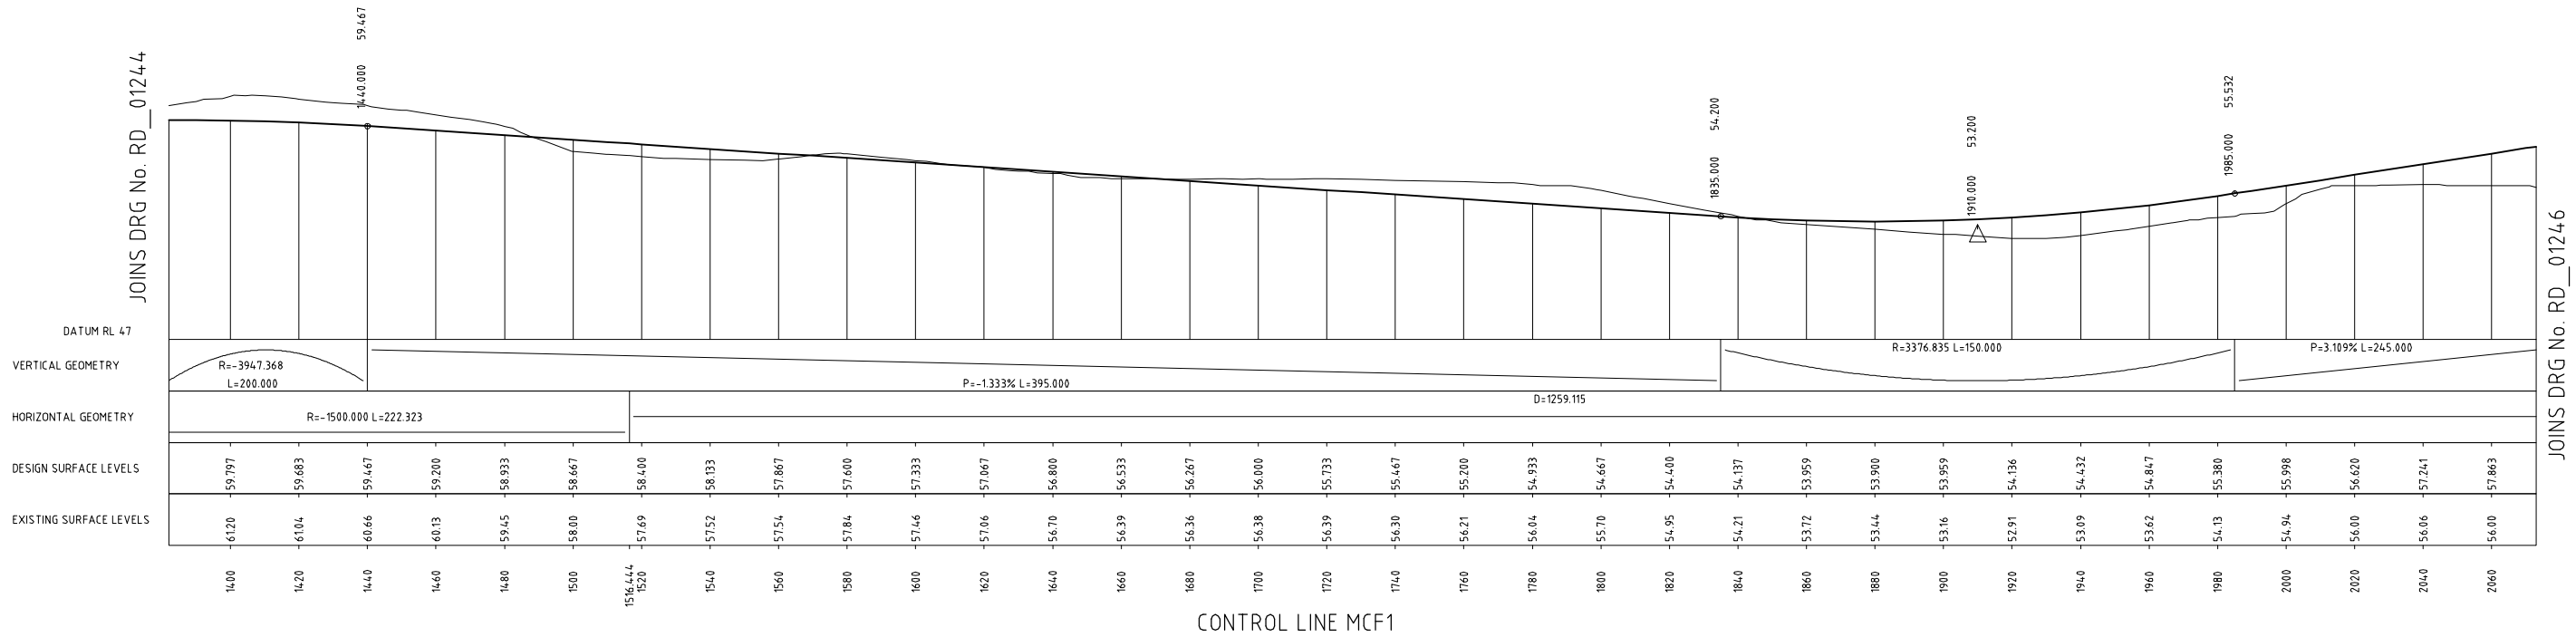

© Copyright Maunsell Australia Pty Ltd, 2003.

This drawing is confidential and shall only be used for the purposes of this project.

No.	BY	DATE	DESCRIPTION	APPD
04	T.B.	5.12.08	SUBMISSIONS REPORT ISSUE - FINAL	M.C.
03	T.B.	21.11.08	SUBMISSIONS REPORT ISSUE - FINAL	M.C.
02	P.R	15.10.08	SUBMISSIONS REPORT ISSUE	M.C.
01	T.B	16.09.08	FOR DISCUSSION	M.C

THE SIGNING OF THIS TITLE BLOCK CONFIRMS THE DESIGN AND DRAFTING OF THIS PROJECT HAVE BEEN PREPARED AND CHECKED IN ACCORDANCE WITH THE MAUNSELL QUALITY ASSURANCE SYSTEM TO ISO 9001-2000

DESIGNED	P.R	CHECKED	M.C
DRAWN	T.B	CHECKED	M.C
APPROVED	-	DATE	-

SCALES:

1 : 1000 HORIZONTAL FULL SIZE A1

1 : 200 VERTICAL FULL SIZE A1

CLIENT: RTA Roads and Traffic Authority

CONTRACTOR:

DESIGNER: MAUNSELL | AECOM

Maunsell Australia Pty Ltd A.B.N. 20 093 846 925

WESTERN SYDNEY EMPLOYMENT HUB
PROPOSED ERSKINE PARK LINK ROAD NETWORK

MCF1 LONGSECTION
SHEET 3 OF 4

SHEET 28 OF 35

STATUS: PRELIMINARY

DRAWING NO: 20016306-RD-01245

REV: 04