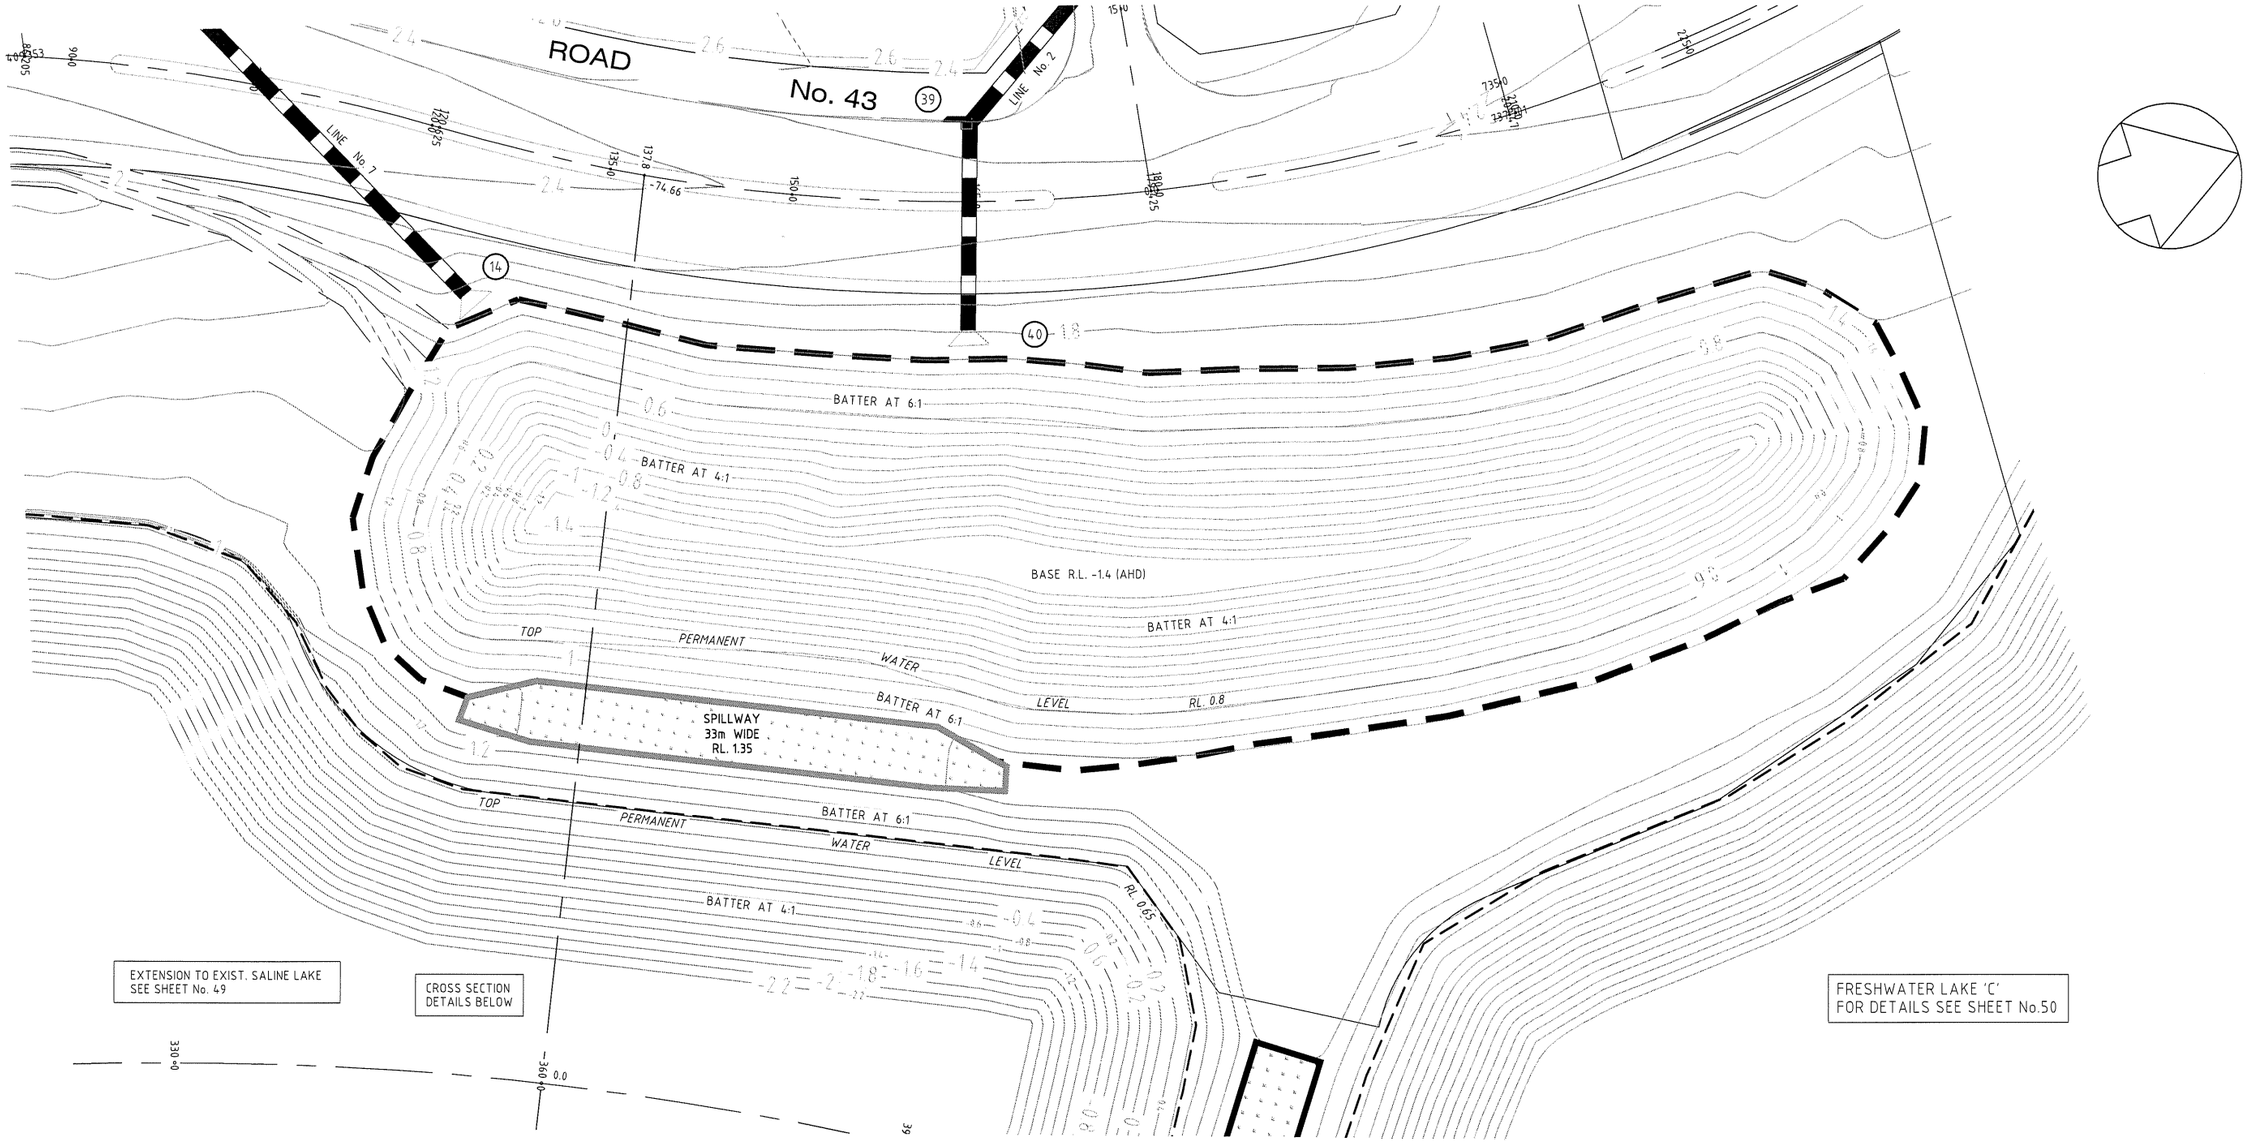

PLAN - PRE-TREATMENT BASIN EE5-6

SCALE 1:250

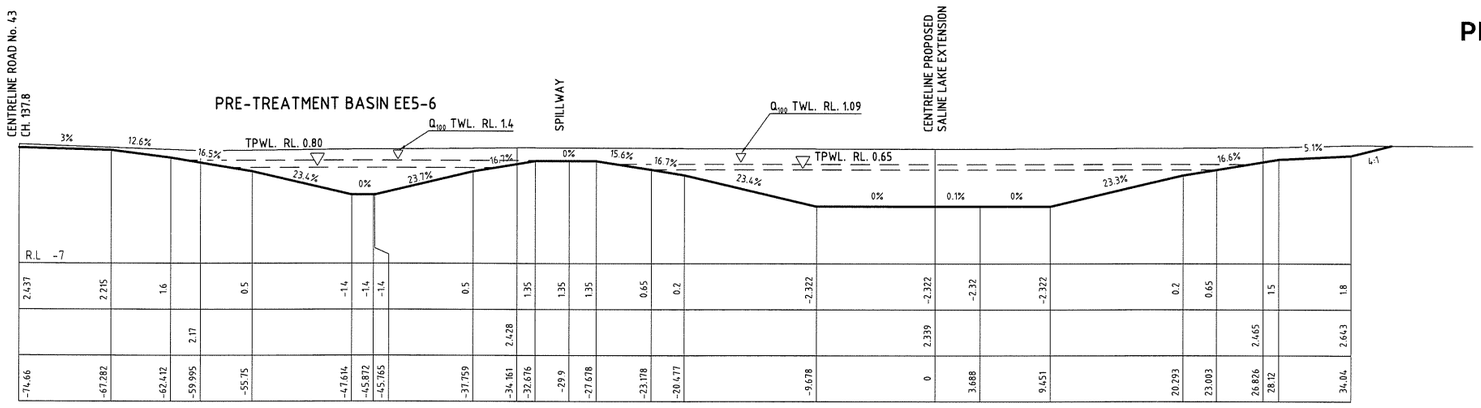

CROSS SECTIONS - PRE-TREATMENT BASIN EE5-6

H=1:250 V=1:250

REV	DETAILS OF AMENDMENT	DESIGNED	DRAWN	CHECKED	APPROVED	DATE
B	Modified Design - Scheme 5 Adopted	GH	GH	A.V.	RL	6/3/08
A	Original Issue	GH	GH	-	-	20/09/07*

* Denote the original signature and date when revision was issued.

TATTERSALL SURVEYORS
DEVELOPMENT CONSULTANTS

SCALE : 1 2.5 5 7.5 (1:250 for A1 Size Plot)
SHEET No. :53
FILE : 20700215
SHEET SIZE A1
JOB No. : 201479
DATE : Plotted 12:38 29/04/08
COMPUTER FILE : S:\projects\Myall Quays\dwg\STG9\Basin Plans.dwg

Xref: Stg 9 (Stg 9.dwg) Xref: 202400-ConSite (202400-ConSite.dwg) Xref: 201478 - Stg 8 Bdy (201478 - Stg 8 Bdy.dwg) Xref: Stg9-10_design_Contors_2_INTERVAL (Stg9-10_design_Contors_2_INTERVAL.dwg) Xref: 910370 - BDY (910370 - BDY.dwg) Xref: MQ-STAGE6 (MQ-STAGE6.dwg)