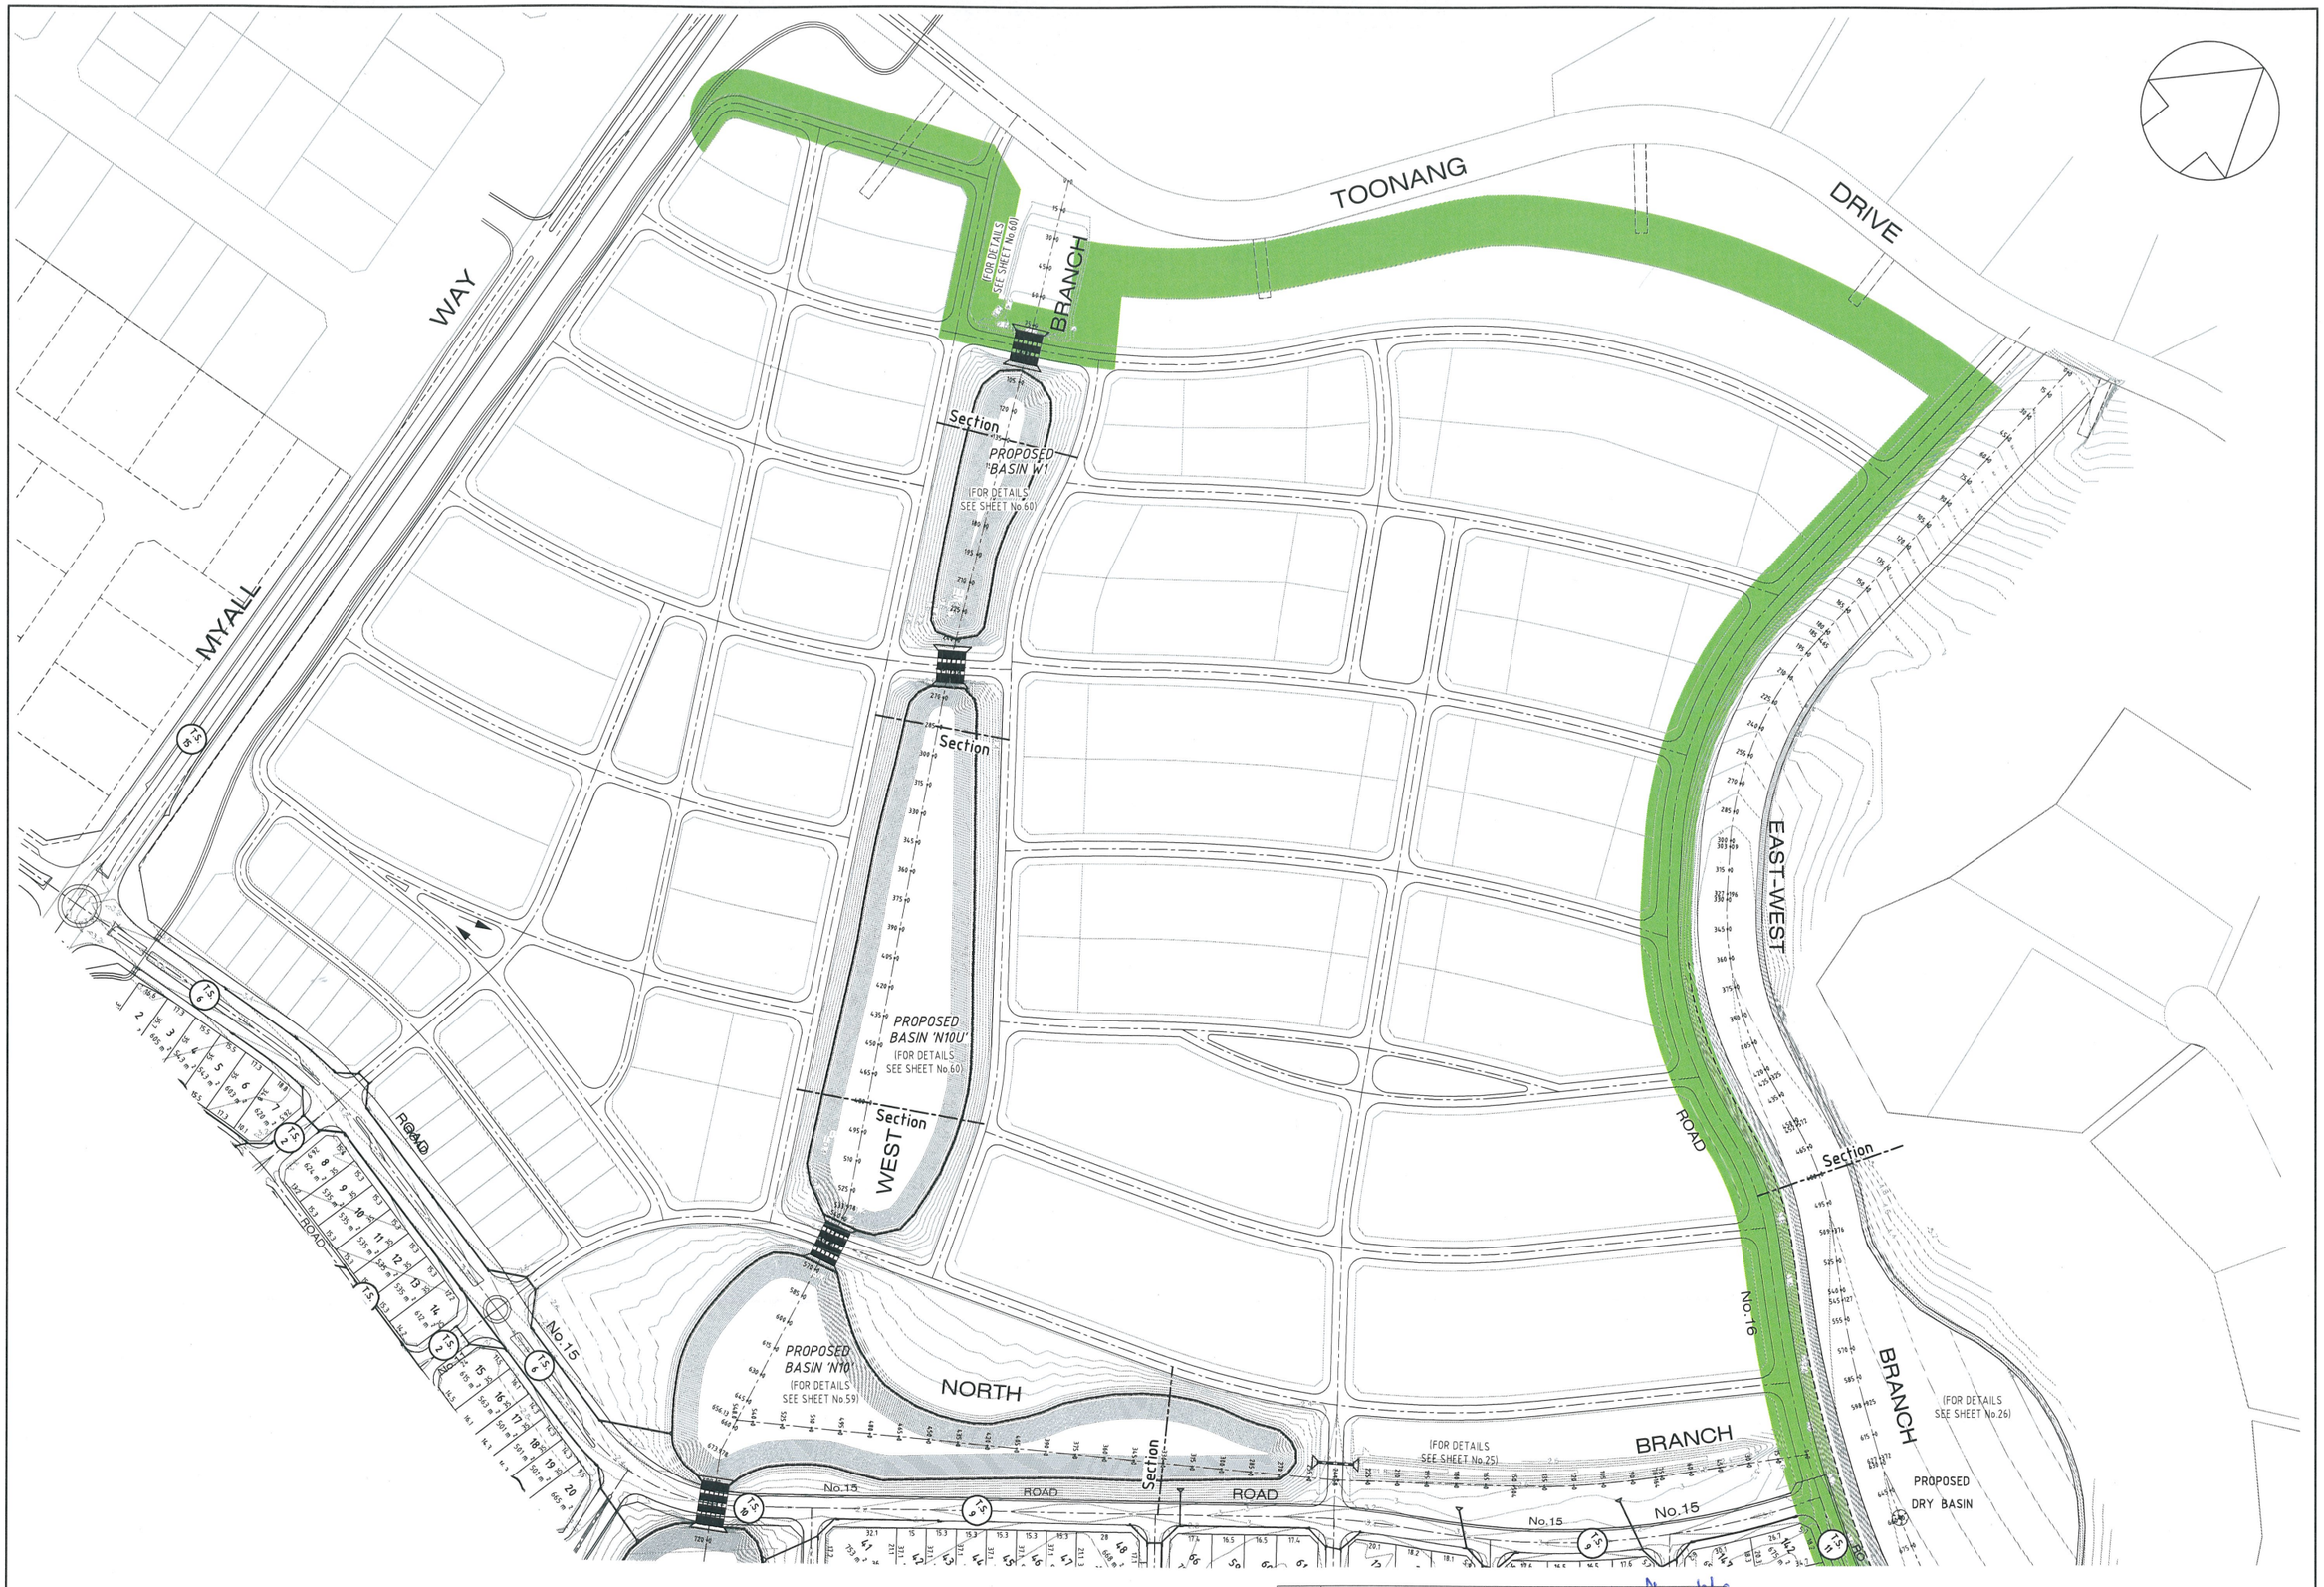

JOINS SHEET Nos. 5 & 6

REV	DETAILS OF AMENDMENT	DESIGNED	DRAWN	CHECKED	APPROVED	DATE
D	APZ's Modified	GH	GH	A.U.	BL	15/10/08
C	APZ's Shown	GH	GH	AV*	BL*	06/08/08*
B	Modified Design - Scheme 5 Adopted	GH	GH	-	-	10/06/08*
A	Original Issue	GH	GH	-	-	20/09/07

* Denote the original signature and date when revision was issued.

TATTERSALL SURVEYORS DEVELOPMENT CONSULTANTS

SCALE : 0 15 30m (1:1500 for A1 Size Plot)

SHEET No. : 8

JOB No. : 201479

FILE : 20700145

DATE : Plotted 14:13 15/08/08

SHEET SIZE A1

COMPUTER FILE : S:\projects\Myall Quays\dwg\STG9\amended_road_layout-2.dwg

Xref: 910370 - BDY (910370 - BDY.dwg) Xref: Shearwater Boundaries xref (Shearwater Boundaries xref.dwg) Xref: 201478 - Stg 8 Bdy (201478 - Stg 8 Bdy.dwg) Xref: 920428 - Boundary Xref (920428 - Boundary Xref.dwg) Xref: Stg 9 (Stg 9.dwg) Xref: Stg9-10_design_Contors_2_INTERVAL (Stg9-10_design_Contors_2_INTERVAL.dwg) Xref: 202400-ConSite (202400-ConSite.dwg) Xref: INDUSTRIAL AREA XREF (INDUSTRIAL AREA XREF.dwg)