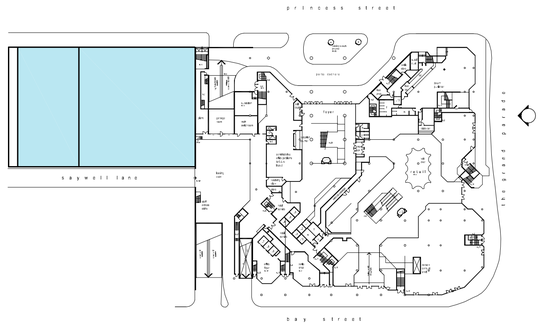

key plan

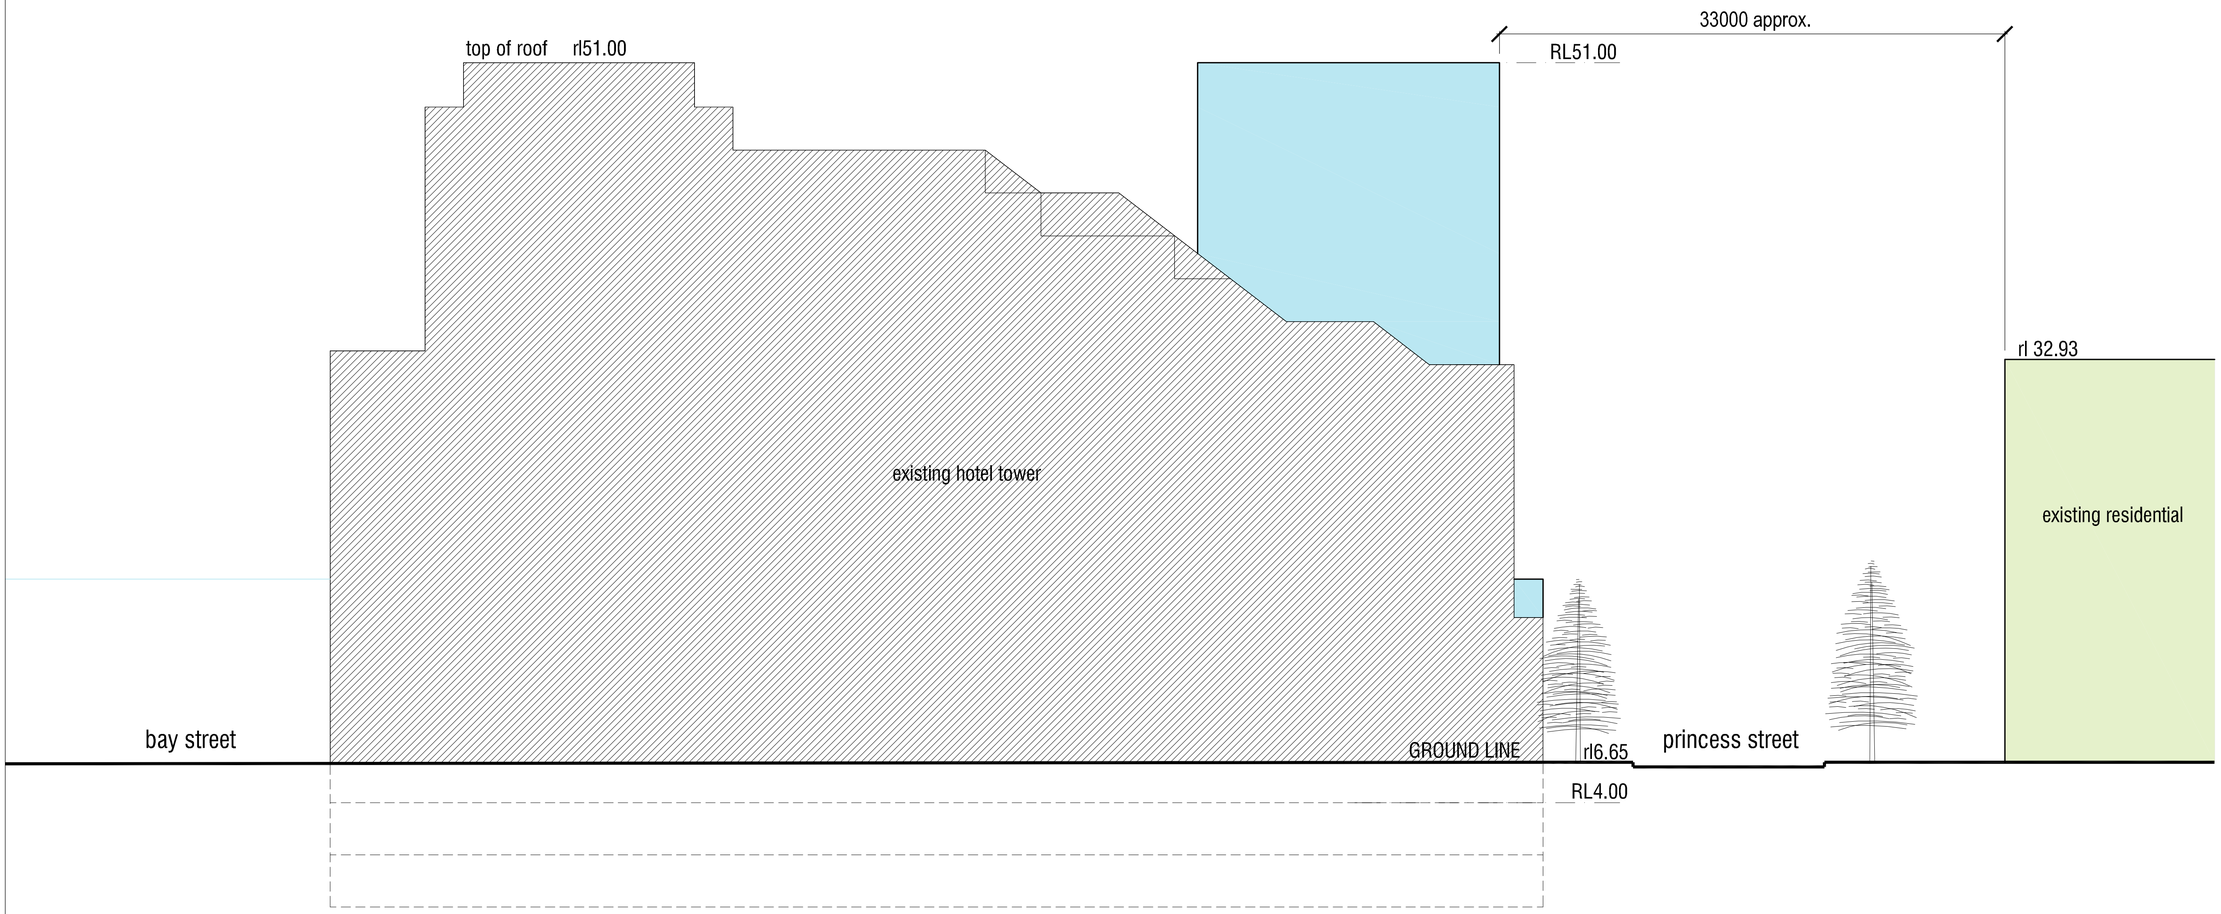

EAST ELEVATION (THE GRAND PARADE)

PRELIMINARY

No.	DATE	REVISION	APPR.
A	28.10.08	PRELIMINARY ISSUE	RD

No.	DATE	REVISION	APPR.

CONSULTANTS

CLIENT

THAKRAL
a wider view on property
Level 12 Thakral House 301 George Street Sydney NSW 2000

VERIFY ALL DIMENSIONS ON SITE AND REPORT ANY DISCREPANCIES TO ARCHITECT PRIOR TO COMMENCEMENT OF ANY WORK ON SITE OR PREPARATION OF SHOP DRAWINGS.
READ ONLY FIGURED DIMENSIONS –DO NOT SCALE

Perrott Lyon Mathieson
D+R ARCHITECTS
ARCHITECTS IN ASSOCIATION
34 WALTER STREET
LEICHHARDT NSW 2040 AUSTRALIA
Tel: 02 95698711 Fax: 02 95698799 Email: architects@drumrose.com.au

PROJECT
BRIGHTON LE SANDS HOTEL
ADJOINING SITE DEVELOPMENT
BRIGHTON BEACH, NSW

EAST ELEVATION
(OPTION 11)

DATE	OCTOBER 2008
SCALE	1:200 @ A1
DRAWN BY	AF
CHECKED	
APPROVED	

NORTH

PROJECT No.	DRAWING No.	REVISION
08017	SK4.04	A