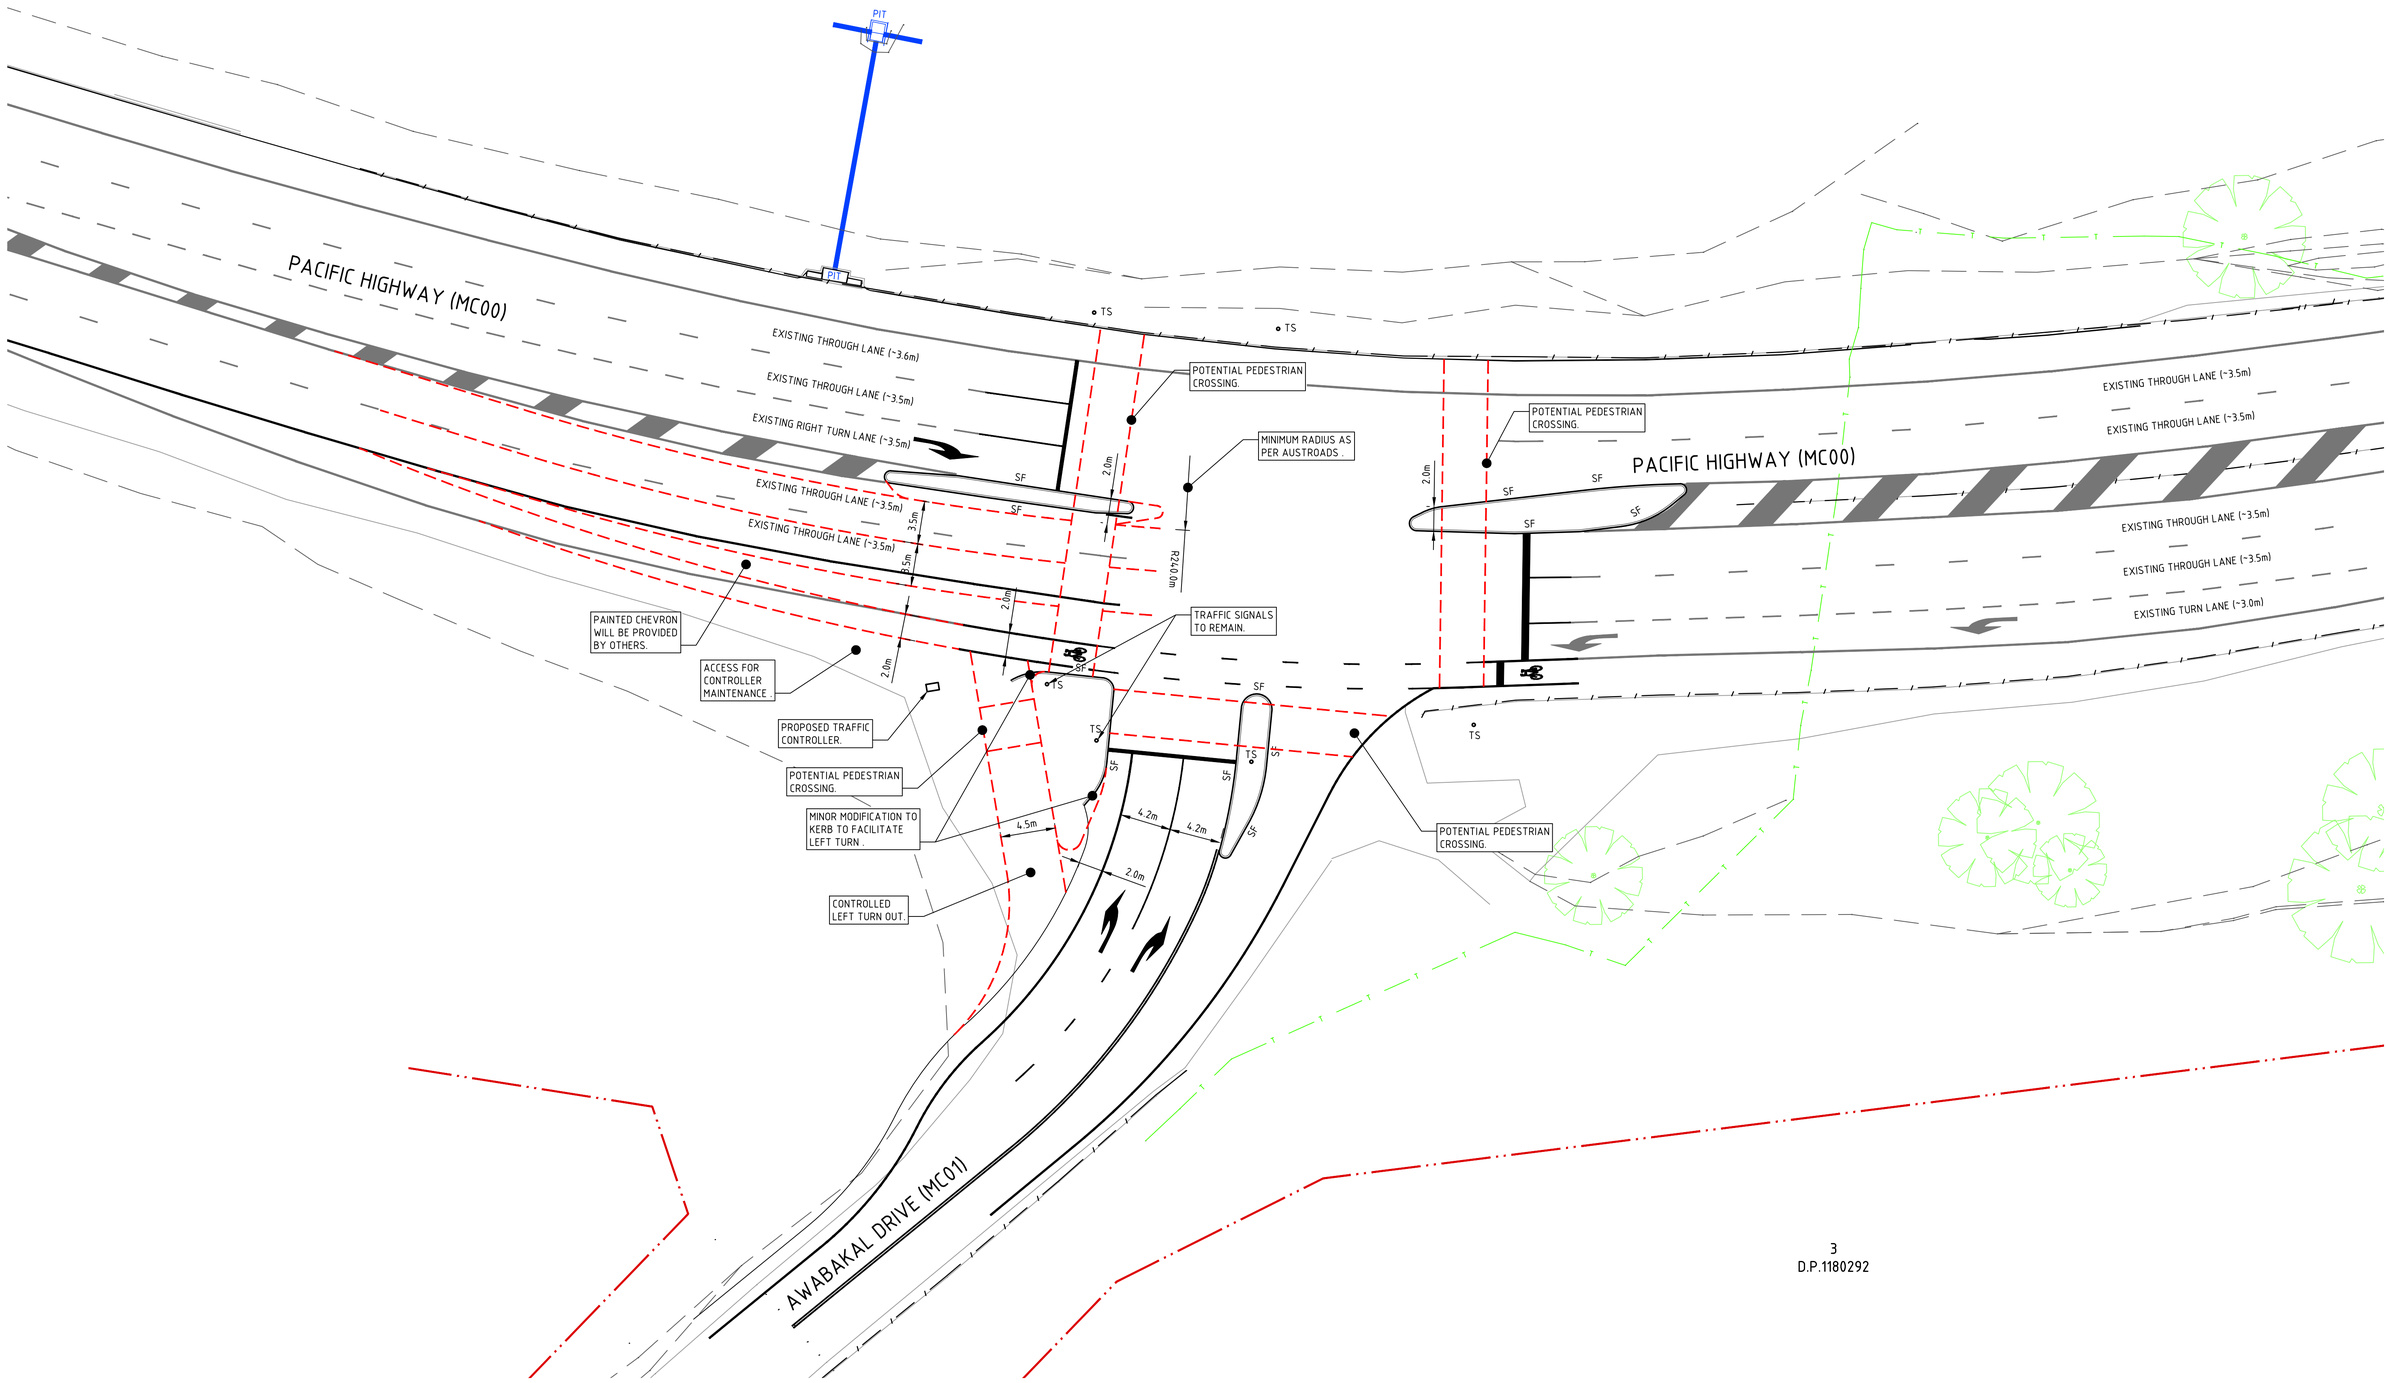

DRAWN: J. BEVITT DESIGNED: J. BEVITT JOB MANAGER: B. CLARK VERIFIER: B. CLARK

NOT FOR CONSTRUCTION

REVISION	DESCRIPTION	ISSUED	VER'D	APP'D	DATE
1	ISSUED FOR INFORMATION	JB		BC	03.02.21
2	ISSUED FOR INFORMATION	JB		BC	05.03.21

CLIENT
NORDS WHARF DEVELOPMENT COMPANY PTY LTD

DRAWING NOT TO BE USED FOR CONSTRUCTION UNLESS VERIFICATION SIGNATURE HAS BEEN ADDED

THE COPYRIGHT OF THIS DRAWING REMAINS WITH NORTHROP CONSULTING ENGINEERS PTY LTD

ALL DIMENSIONS TO BE VERIFIED ON SITE BEFORE COMMENCING WORK.
NORTHROP ACCEPTS NO RESPONSIBILITY FOR THE USABILITY, COMPLETENESS OR SCALE OF DRAWINGS TRANSFERRED ELECTRONICALLY.
THIS DRAWING MAY HAVE BEEN PREPARED USING COLOUR, AND MAY BE INCOMPLETE IF COPIED TO BLACK & WHITE.

SCALE 1:250@ A1 — 0 2 4 6 8 10 12m

NORTHROP
Newcastle
Suite 4, 215 Pacific Hwy, Charlestown NSW 2290
P.O. Box 180, Charlestown NSW 2290
Ph (02) 4943 1777 Fax (02) 4943 1577
Email newcastle@northrop.com.au ABN 81 094 433 100

PROJECT
SIGNALISATION OF AWABAKAL DRIVE AND PACIFIC HIGHWAY

RMS No. XXXXXXX

DRAWING TITLE
CIVIL ENGINEERING PACKAGE

POTENTIAL UPGRADE

JOB NUMBER **NL201299**

DRAWING NUMBER **DC-C10.01** REVISION **2**

DRAWING SHEET SIZE = A1