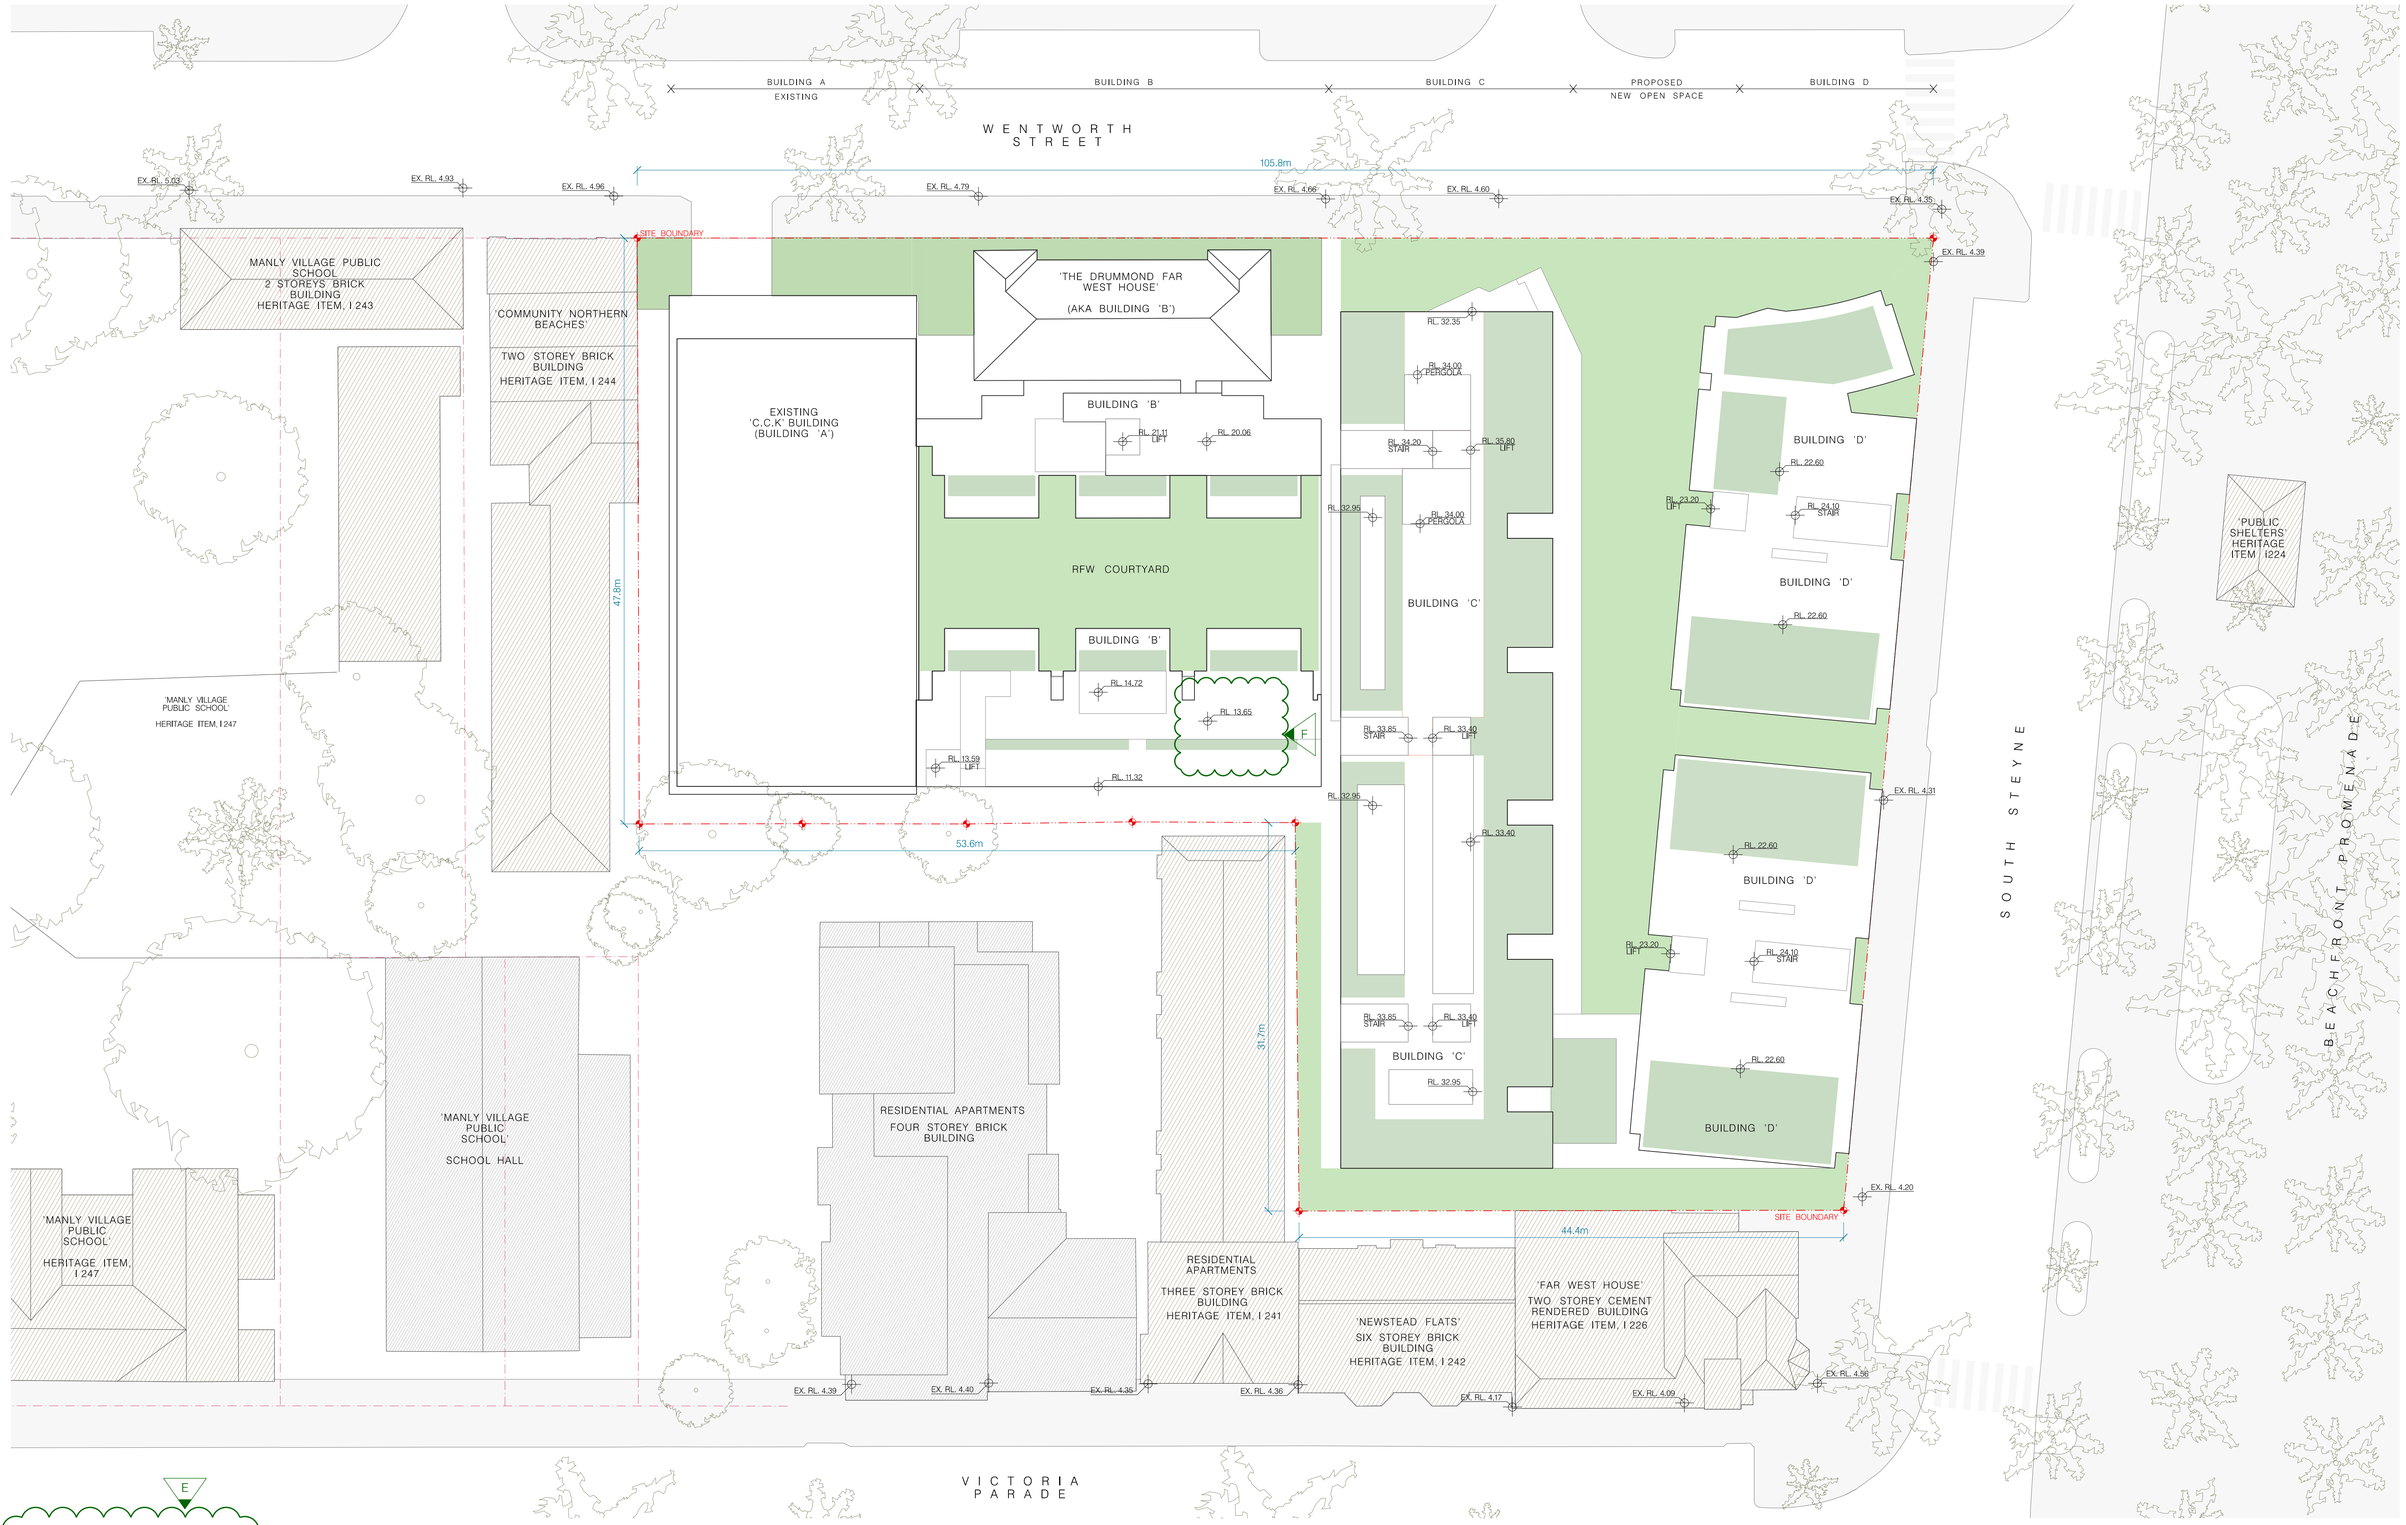

01 SITE PLAN
1:250 @ A1
1:500 @ A3

Note:
This drawing is to be read in conjunction with all relevant project documentation (incl written architectural specifications) & all specialist consultant documentation incl structural, mechanical, electrical & hydraulic engineering documentation etc. Refer architectural drawing notes page for further notation.
Do not scale from this drawing. Only figured dimensions shall be used.
Report any discrepancy between the drawing & other project documentation immediately to the architect for clarification prior to commencement of works on site. All structural element (load bearing columns, beams, walls etc) sizes shown on these architectural documents are indicative only. Refer Structural Engineer's documents for all sizes. Shop drawings to be completed for all metalwork, joinery etc and checked by architect & SE prior to fabrication.
This document shall only be used for the purpose for which it was commissioned.

DRAWING ORIGINAL SIZE: A1
DO NOT SCALE DRAWING FROM ORIGINAL

Town Planning:
Boston Blyth Fleming
Suite 1, 9 Narabang Way
Belrose NSW 2085
greg@bbfplanners.com.au
T: 02 9986 2535

Project Manager:
Lighthouse Project Group
Level 2, 56 Berry St
North Sydney NSW 2000
info@lighthouseprn.com.au
T: 02 8233 9900

Heritage Consultant:
URBIS
Angel Place, L8, 123 Pitt St
Sydney NSW 2000
T: 02 8233 9900

BCA Consultant:
City Plan
Level 6, 120 Sussex St
Sydney NSW 2000
reception@cityplan.com.au
T: 02 8270 3500

Geotech & Contamination:
Douglas & Partners
96 Hermitage Rd
West Ryde NSW 2114
sydney@douglaspartners.com.au
T: 02 9809 0666

Acoustic Engineer:
Renzo Tonin & Associates
Level 1, 418A Elizabeth St
Surry Hills NSW 2010
sydney@renzotonin.com.au
T: 02 8218 0500

Landscape Architect:
Jane Irwin Landscape Architecture
Suite 203, L2, 61 Marlborough St
Surry Hills NSW 2010
info@jila.net.au
T: 02 9212 6957

Fire & Fire Services Engineers:
GHD
Level 15, 133 Castlereagh St
Sydney NSW 2000
T: 02 9239 7100

Civil & Stormwater Engineers:
Northrop
Level 11, 345 George St
Sydney NSW 2000
sydney@northrop.com.au
T: 02 9241 4188

Hydraulic & Mechanical Engineers:
ADP Consulting
Level 3, 8 Spring St
Sydney NSW 2000
contact@adpconsulting.com.au
T: 02 8203 5447

Structural Engineer:
James Taylor & Associates
Suite 1, 115 Military Rd
Neutral Bay NSW 2089
mail@jamestaylorassociates.com.au
T: 02 9969 1999

Issue	Date	Description
F	25.03.2021	Lodgement
E	30.11.2020	Lodgement
D	11.11.2020	Lodgement (GF Only No.)
C	27.07.2020	Lodgement
B	14.07.2021	Lodgement
A	11.12.2020	Lodgement

NORTH

Project:
ROYAL FAR WEST
Site:
14-22 Wentworth Street & 19-21 South Steyne, Manly
Client:
Royal Far West

Scale:	Drawn By:	Checked 1:	Checked 2:	Approved:
As shown @ A1	BD,EP,RB,JSF	BD, RB	EP	EP

Architect:
Murcutt Candalepas
Glenn Murcutt Registration No. NSW 2448
Angelo Candalepas Registration No. NSW 5773
309 Sussex Street
Sydney NSW 2000
info@candalepas.com.au
T: 02 9283 7755
F: 02 9283 7477

Drawing:
SITE PLAN
Drawing Number:
S75W - 1060

FOR A 75W APPLICATION ONLY

Job Number:
5899
Issue:
F.

COPYRIGHT © This document is the property of Murcutt Candalepas. No reproduction of this document is permitted without written permission of the owner. Unauthorised use of this document is prohibited.