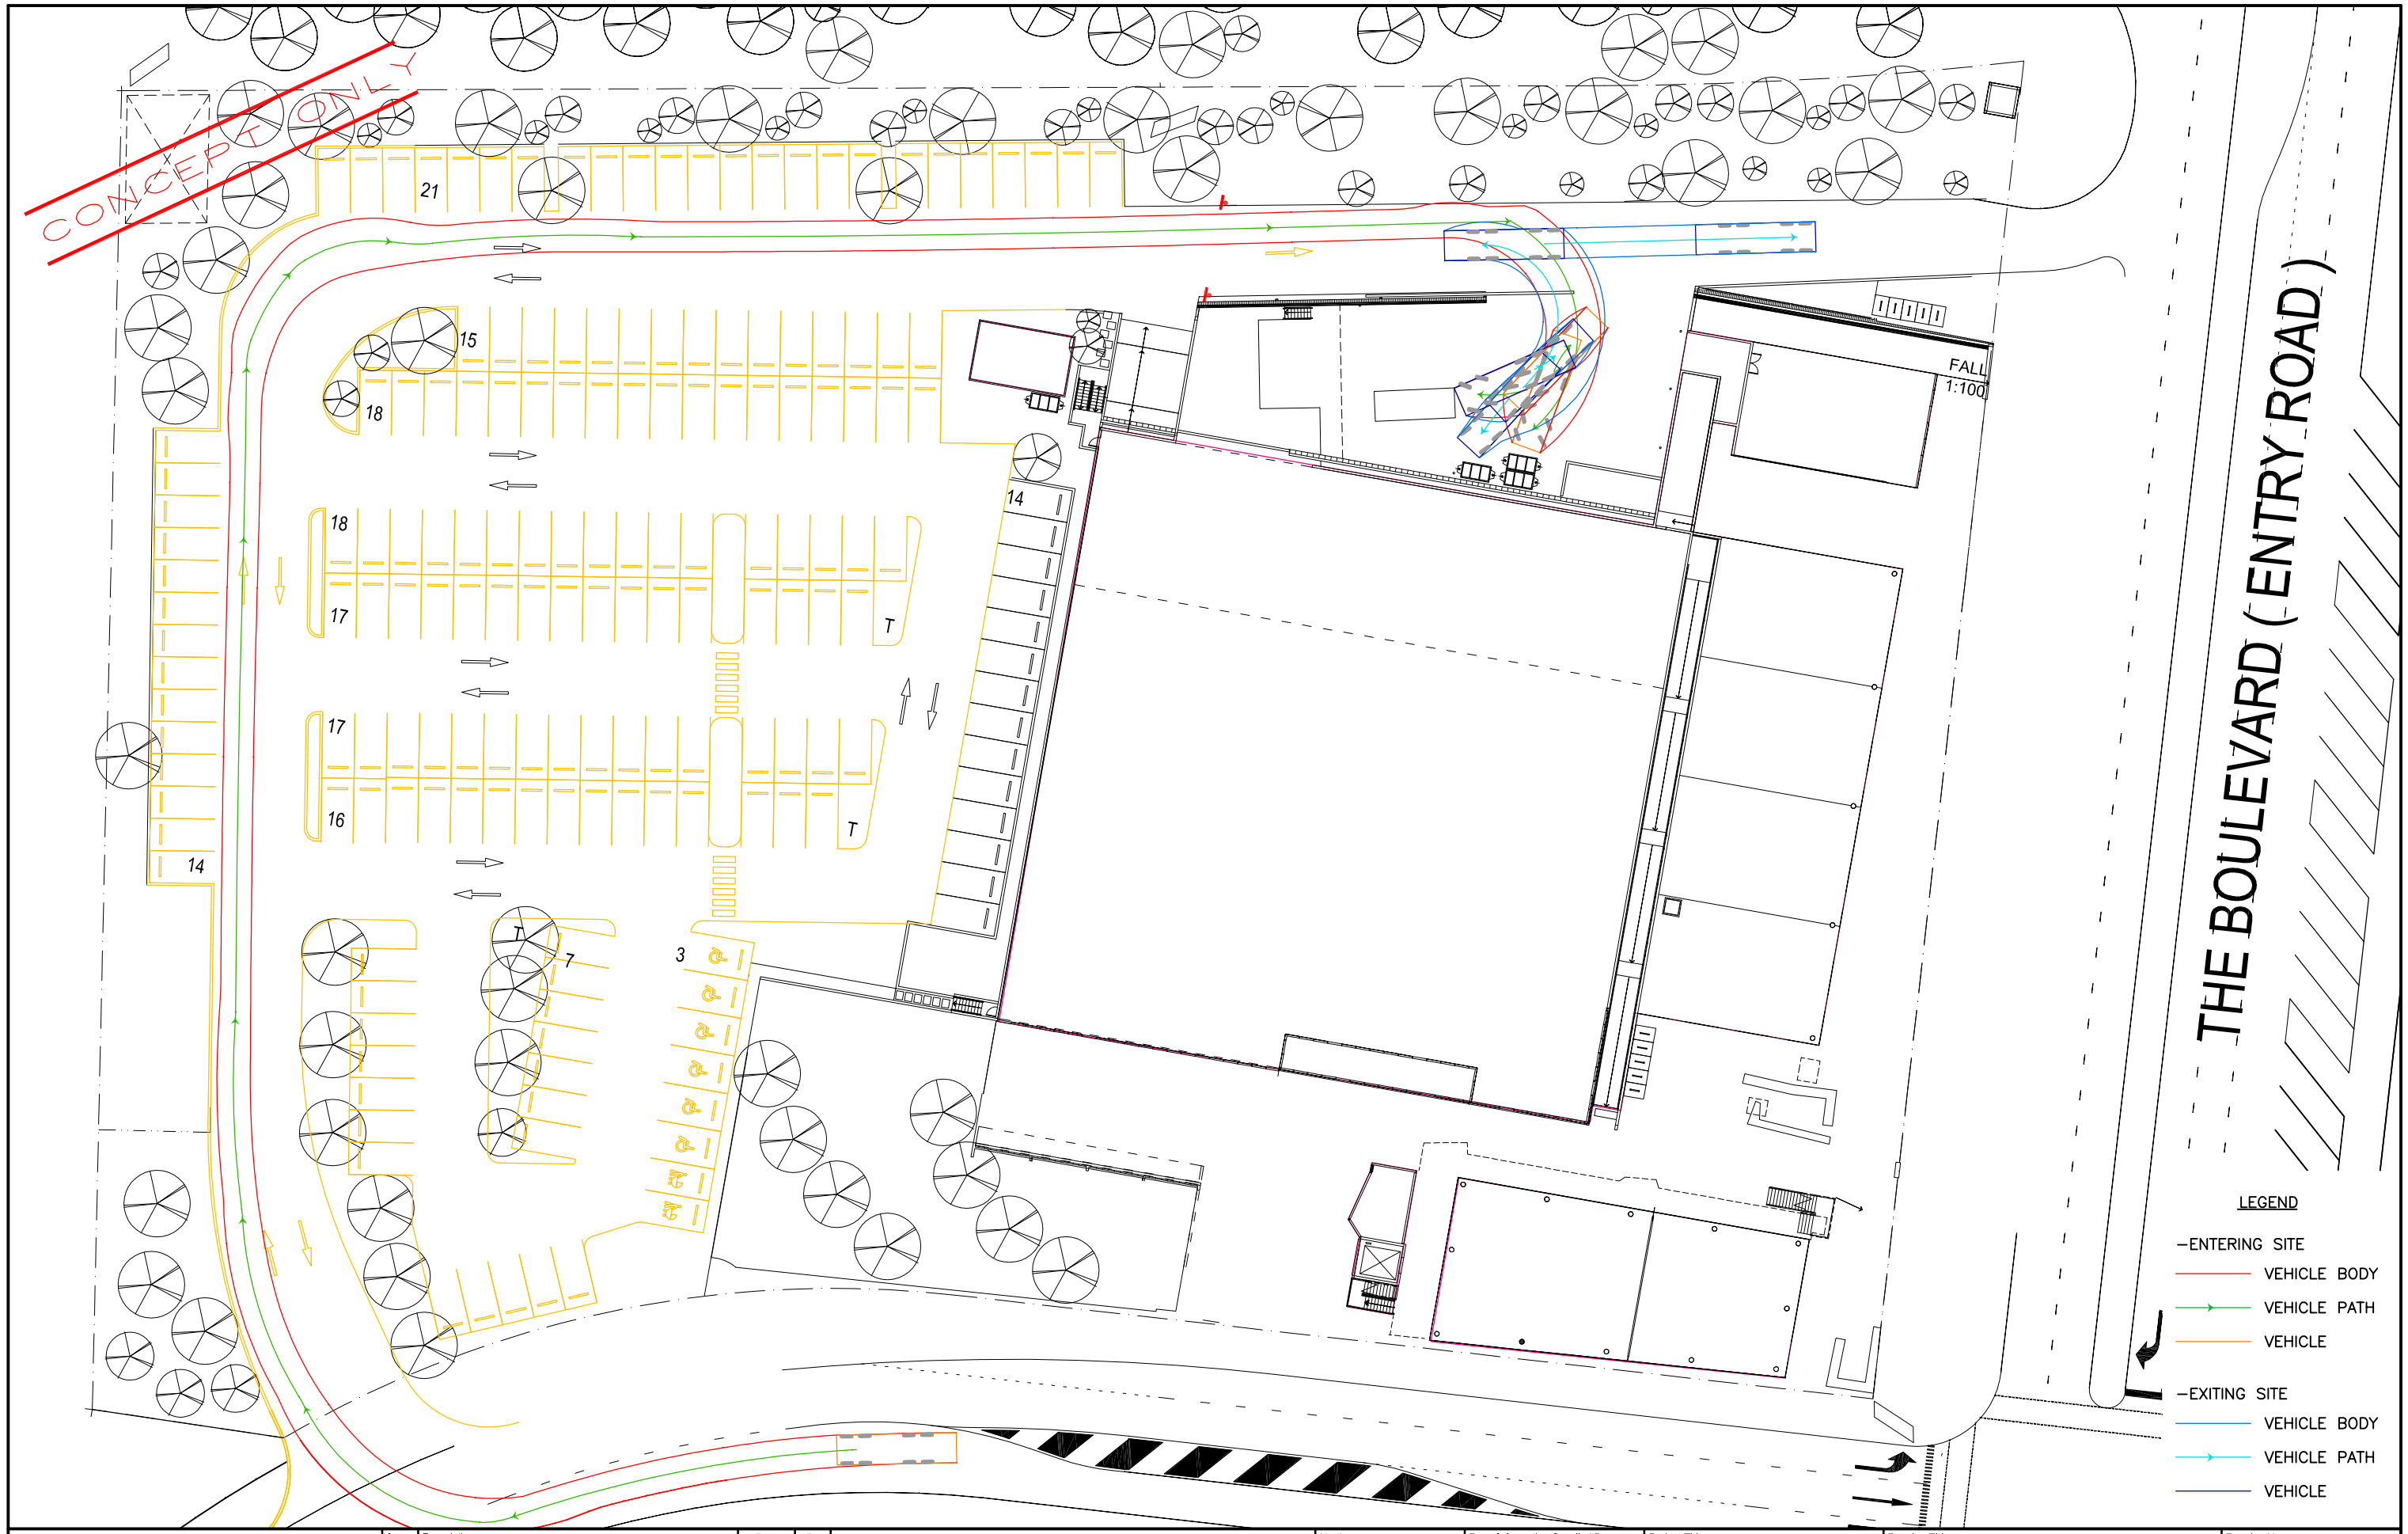

Cardno Eppell Olsen

BRISBANE
Level 1, 9 Gardner Close
Milton Qld 4064
P.O. Box 388
Toowong Qld 4066
Tel: (07) 3310 2401
Fax: (07) 3369 9722

GOLD COAST
Suite 2, 20 Nerang Street
Nerang Qld 4211
P.O. Box 391
Nerang Qld 4211
Tel: (07) 5502 1585
Fax: (07) 5502 1586

SYDNEY
910 Pacific Highway
Gordan NSW 2072
Tel: (02) 9496 7700
Fax: (02) 9499 3902

eep@eo.com.au www.cardno.com.au/eo

Issue	Description	Date	By
A	ISSUE FOR COMMENT	7.12.07	J.M.
B	LOADING AREA MODIFIED AND VEHICLE CHANGED	15.01.08	J.M.
C	BASE LAYOUT UPDATED	16.01.08	J.M.
D	LAYOUT AMENDED	12.01.09	A.X.
E	LAYOUT AMENDED	23.01.09	A.X.

PRELIMINARY PRINT
NOT FOR CONSTRUCTION

5 0 5 10 15 20 25 METRES
SCALE 1 : 250 @ A1 SCALE 1 : 500 @ A3

North

DISCLAIMER: This drawing and it's components shall be used only for the intended purpose unless otherwise approved by Cardno Eppell Olsen. This drawing cannot be altered or amended without the consent of Cardno Eppell Olsen.

Base Information Supplied By: DONOVAN HILL

Design | Drawn: J.M. | Checked: B.M.

Certified .....

RPEQ No. .....

Project Title: CASUARINA TOWN CENTRE

Client

Drawing Title: 10.0M COMPACTOR COLLECTION VEHICLE SWEPT PATH

Drawing No. 8491-702

Sheet 1 of 1 | Issue E

Scale 1:250 at A1

Project CE008491

Xref NIL

ACAD file 8491_702.dwg