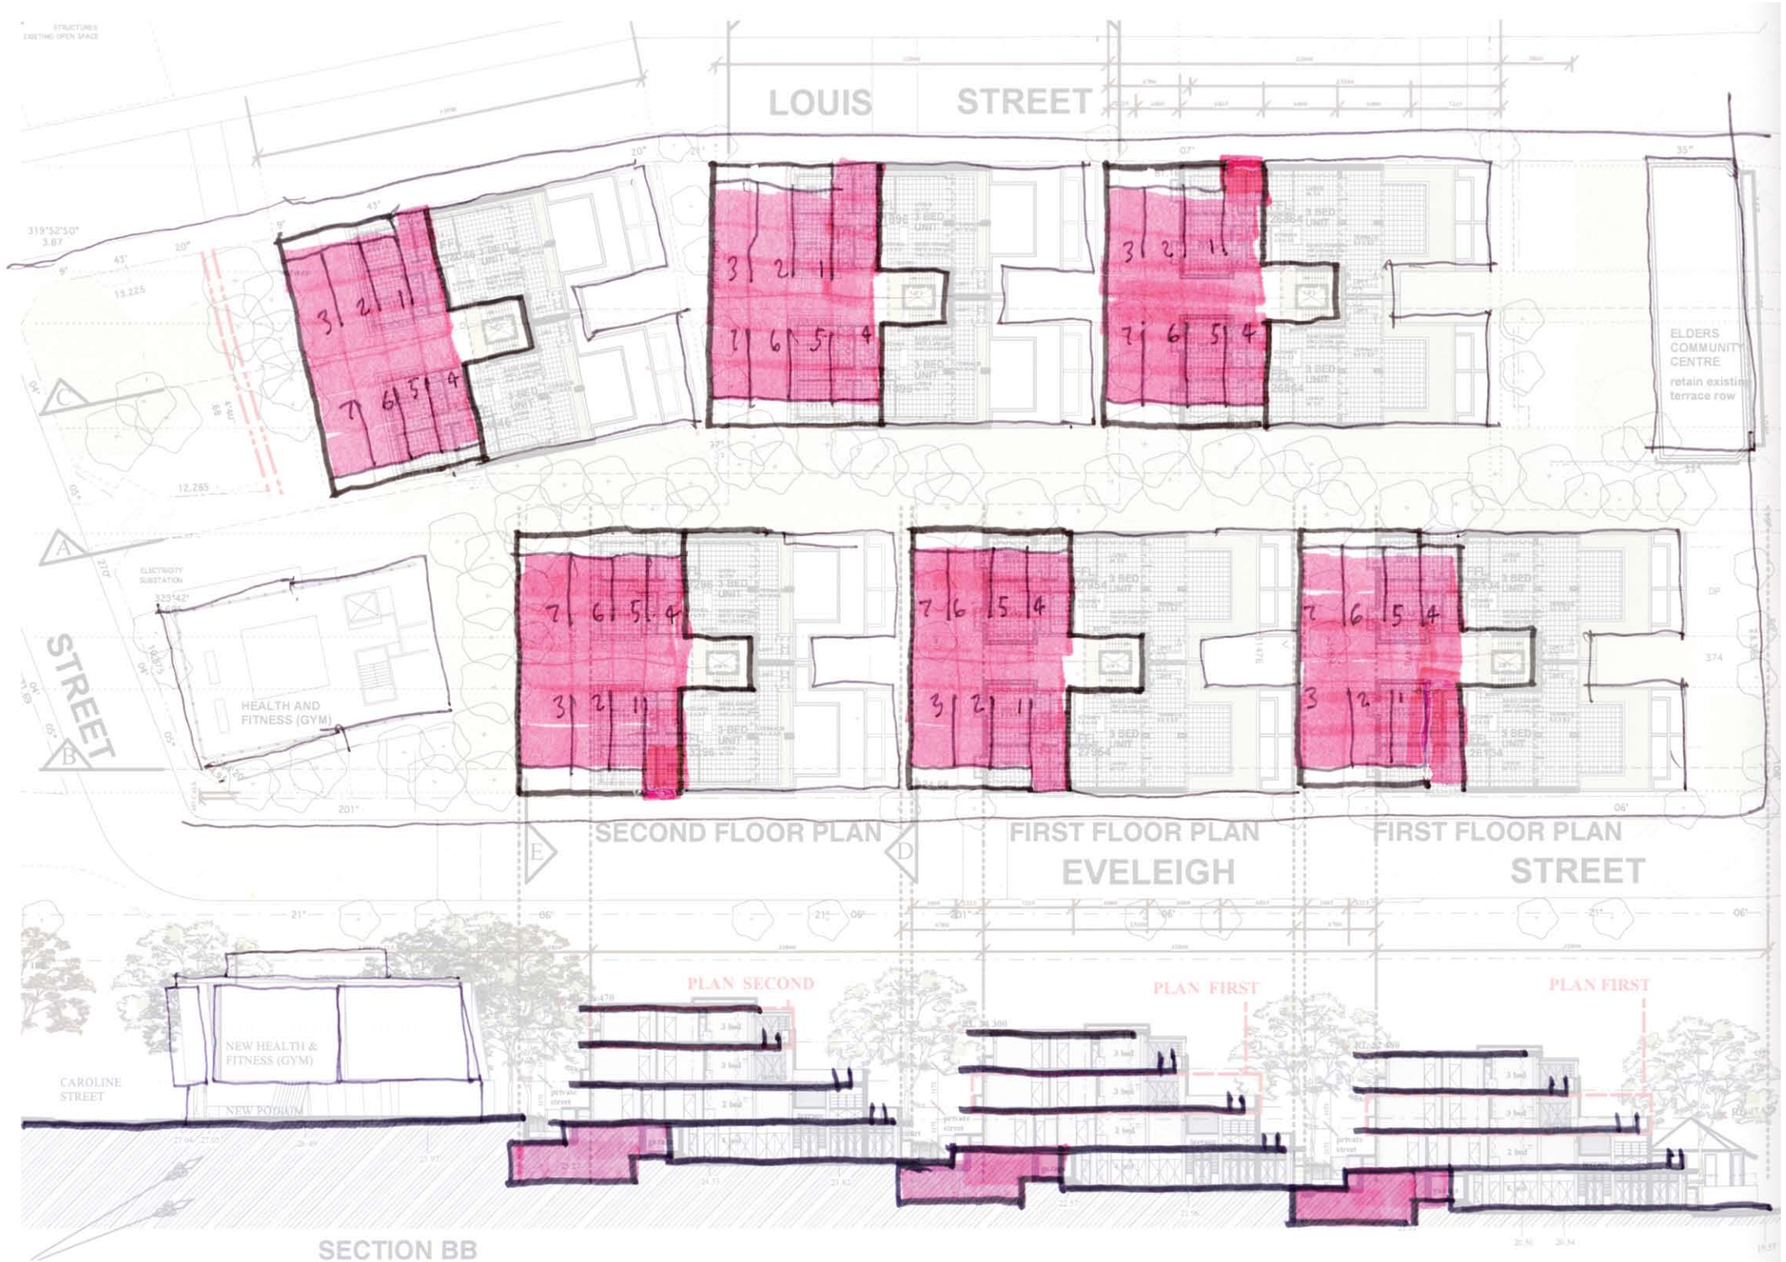

THE PEMULWUY PROJECT

PUBLIC NOTIFICATION RESPONSE APRIL 2009
Appendix Diagram D

Julie Crocker Peter Lonergan Architects

OCTOBER 2007
CONCEPT APPLICATION ISSUE

CONCEPT PLAN PARKING
1:500 at A3