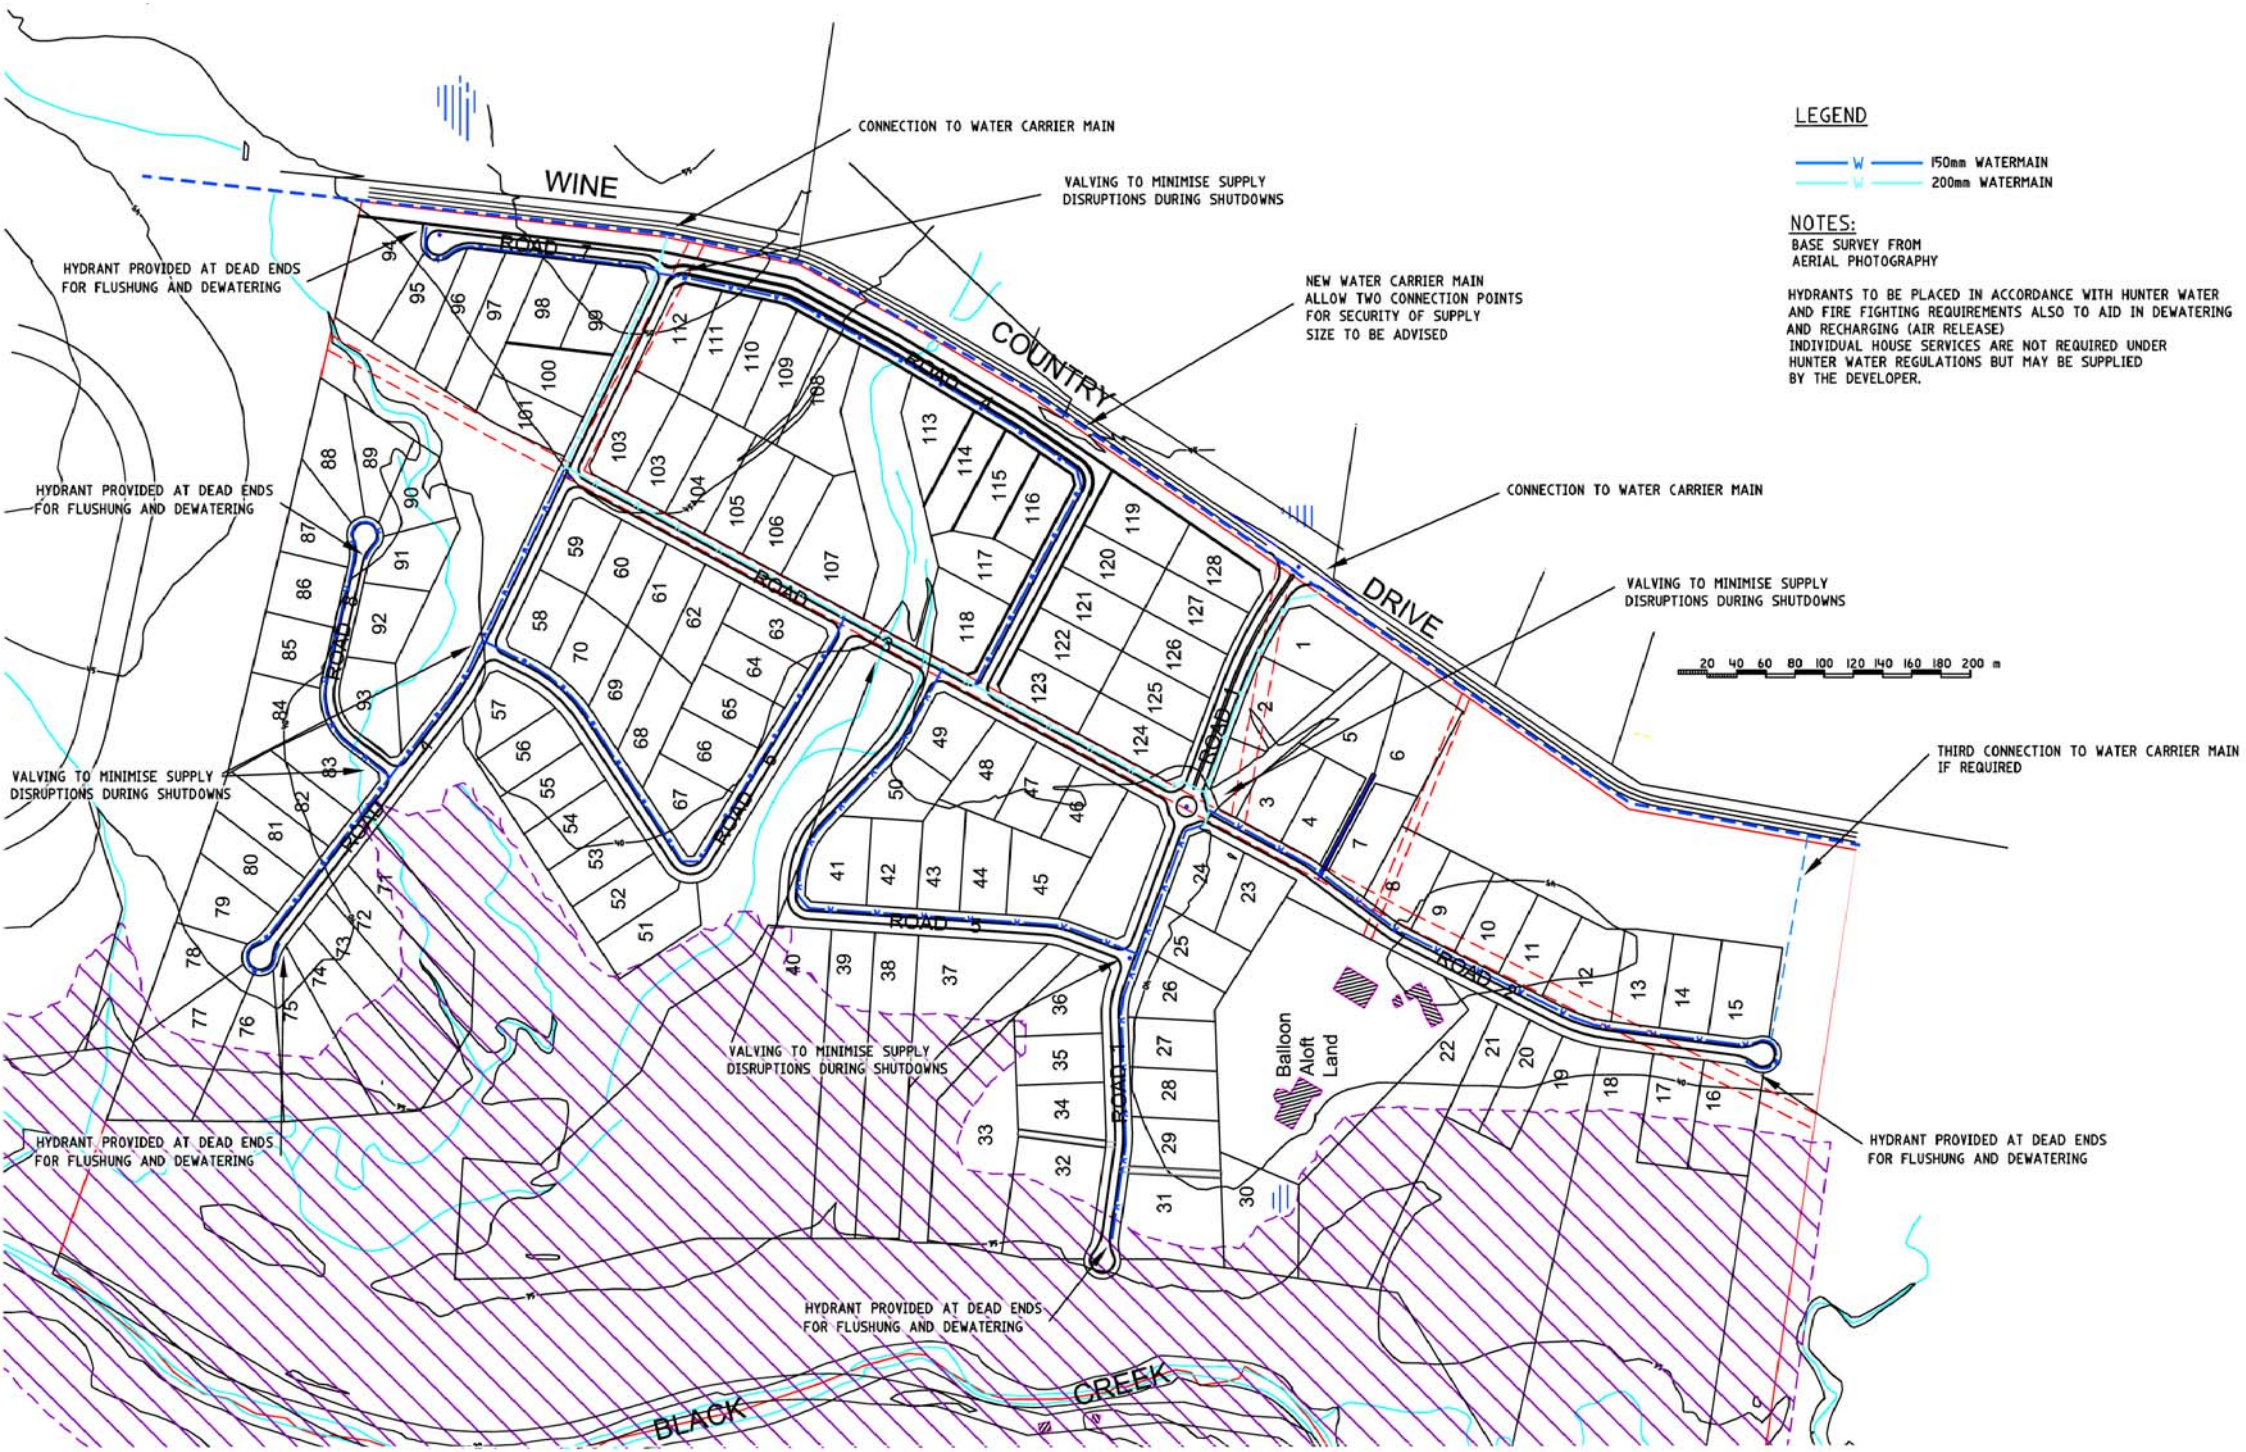
LEGEND
W 150mm WATERMAIN
W 200mm WATERMAIN
NOTES:
BASE SURVEY FROM AERIAL PHOTOGRAPHY
HYDRANTS TO BE PLACED IN ACCORDANCE WITH HUNTER WATER AND FIRE FIGHTING REQUIREMENTS ALSO TO AID IN DEWATERING AND RECHARGING (AIR RELEASE)
INDIVIDUAL HOUSE SERVICES ARE NOT REQUIRED UNDER HUNTER WATER REGULATIONS BUT MAY BE SUPPLIED BY THE DEVELOPER.
CONNECTION TO WATER CARRIER MAIN
VALVING TO MINIMISE SUPPLY DISRUPTIONS DURING SHUTDOWNS
NEW WATER CARRIER MAIN ALLOW TWO CONNECTION POINTS FOR SECURITY OF SUPPLY SIZE TO BE ADVISED
HYDRANT PROVIDED AT DEAD ENDS FOR FLUSHUNG AND DEWATERING
THIRD CONNECTION TO WATER CARRIER MAIN IF REQUIRED
WINE COUNTRY DRIVE
ROAD 1
ROAD 2
ROAD 3
ROAD 4
ROAD 5
ROAD 6
ROAD 7
Balloon Aloft Land
BLACK CREEK
20 40 60 80 100 120 140 160 180 200 m