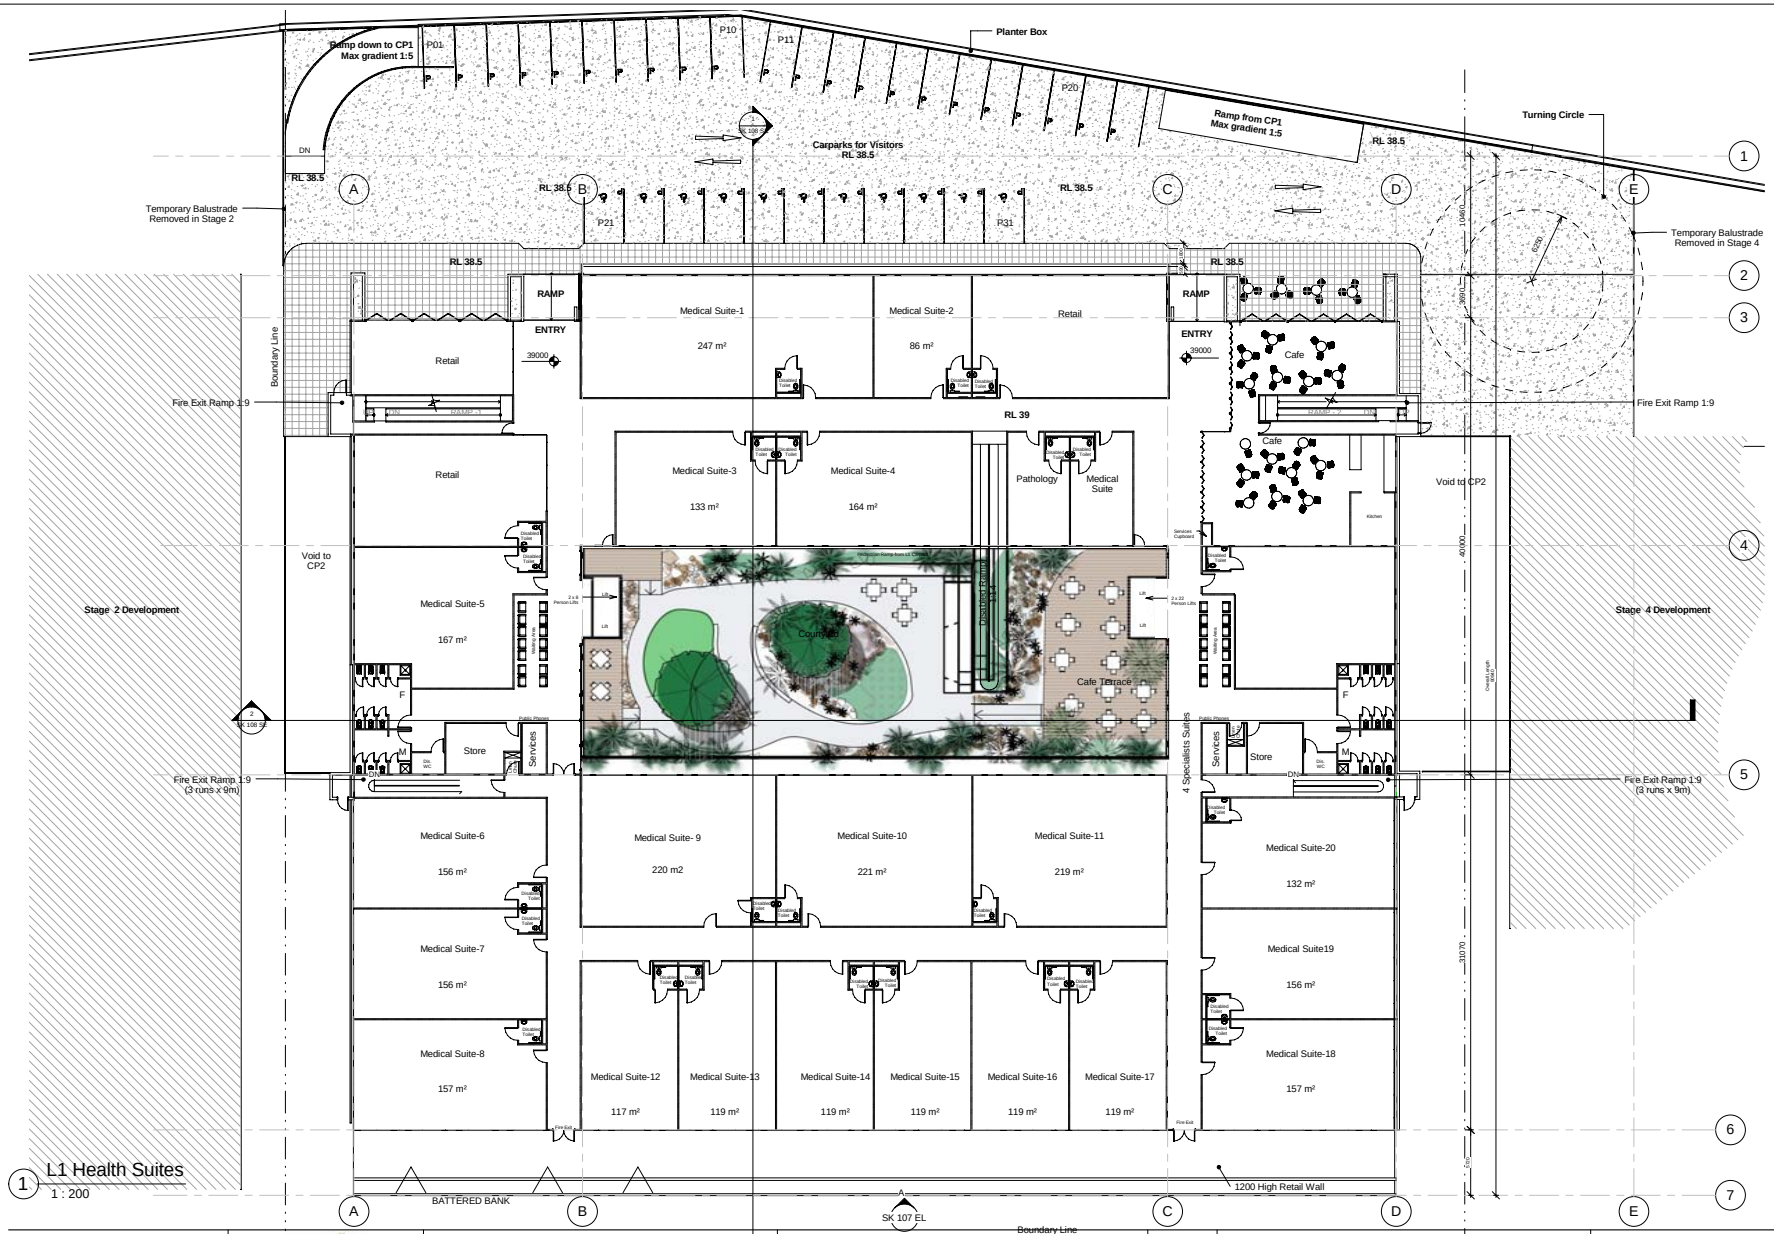

1 L1 Health Suites
1 : 200

Imagescape design Studios (ABN: 18 952 456 522) is an architect corporation registered under the provisions of the NSW Architects Act 2003. Nominated architects are Christine Kelly registration no. 6855 & Stephen Phillips registration no. 6808

Consultant Team:

Amendment Issue:		
No.	Description	Date
12	For meeting discussion	05/05/09

Imagescape Design STUDIOS
health studio
C2.12 The Fusion Building 22 - 36 Mountain Street, Ultimo NSW 2007 p: 02 9215 1000 e: studio@imagescape.com.au

NORTH POINT

ILLAWARRA INTERNATIONAL SPECIALIST & SURGICENTRE
Avondale Rd, Huntley
LA VIE DEVELOPMENTS

L1 Floor Plan

Project number	03
Date	04/03/09
Drawn by	NA
Checked by	CK
Scale	1 : 200
Plot stamp	1/06/2009 3:58:15 PM
Issue	12
Plot name	SK 104 PL

A:\LaVie\03 surg\P06\ia060303 Surgicentre - issue12.rvt

EA Submission