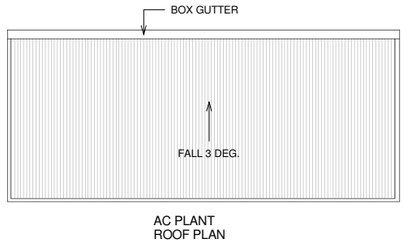

AC PLANT
ROOF PLAN

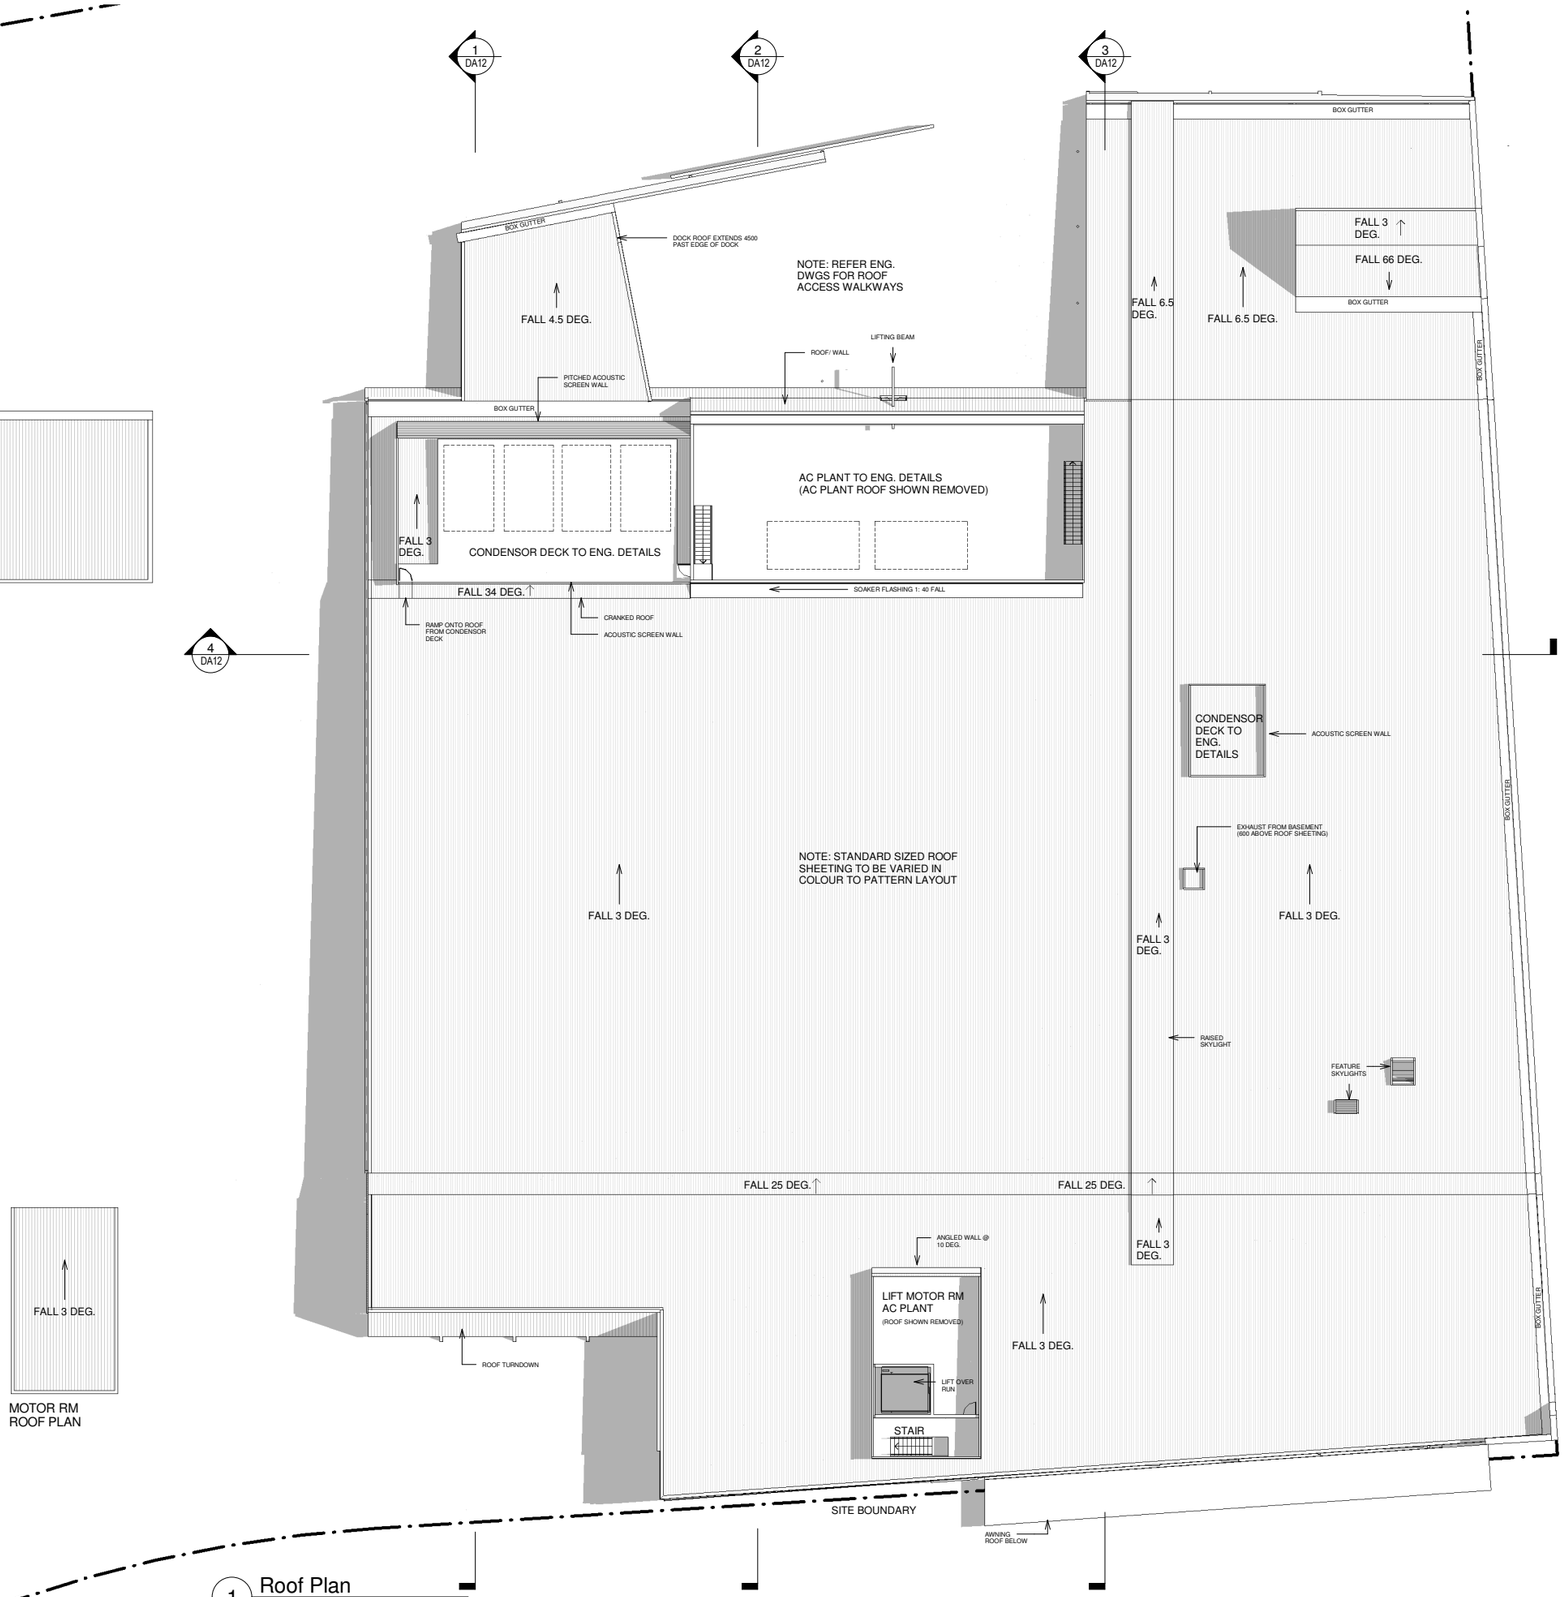

MOTOR RM
ROOF PLAN

1 Roof Plan
1 : 200 DA06

SUBMITTED- FOR PROJECT APPROVAL

Donovan Hill

112 Bowen Street
Spring Hill QLD 4000
BRISBANE AUSTRALIA
ABN 80 806 378 831
TEL.+61 7 3831 3255
FAX+61 7 3831 3266
mail@donovanhill.com.au

CHECK ALL DIMENSIONS ON SITE BEFORE FABRICATION OR SET OUT.
Use figured dimensions in preference to scale.

© Donovan Hill. These designs, drawings and specifications are copyright and must not be used, kept or copied by any means without written permission.

CONSULTANTS

CLIENT
Kings Beach No. 2

PROJECT
Casuarina Town Centre Project Application Drawings
LOCATION
Casurina Beach

1:200 0 2 5

ISSUE	DATE	DESCRIPTION
H	30.01.09	REVISED DA ISSUE
G	05.08.08	REVISED DA ISSUE
F	16.05.08	REVISED DA ISSUE
E	29.02.08	DA ISSUE
D	11.02.08	REVISED FINAL REVIEW
C	31.01.08	REVISED FINAL REVIEW
B	18.01.08	FINAL REVIEW
A	16.01.08	AMMENDMENT A
DA-2	15.01.08	DA AMMENDMENT 2

PROJECT No: 874
SCALE @ A1: 1 : 200
CAD FILE:
DRAWN BY: JS
CHECKED BY: BD
COPYRIGHT: DONOVAN HILL
SHEET TITLE

Roof Plan

DA10

PLOT DATE : 16/03/2009 9:37:32 AM