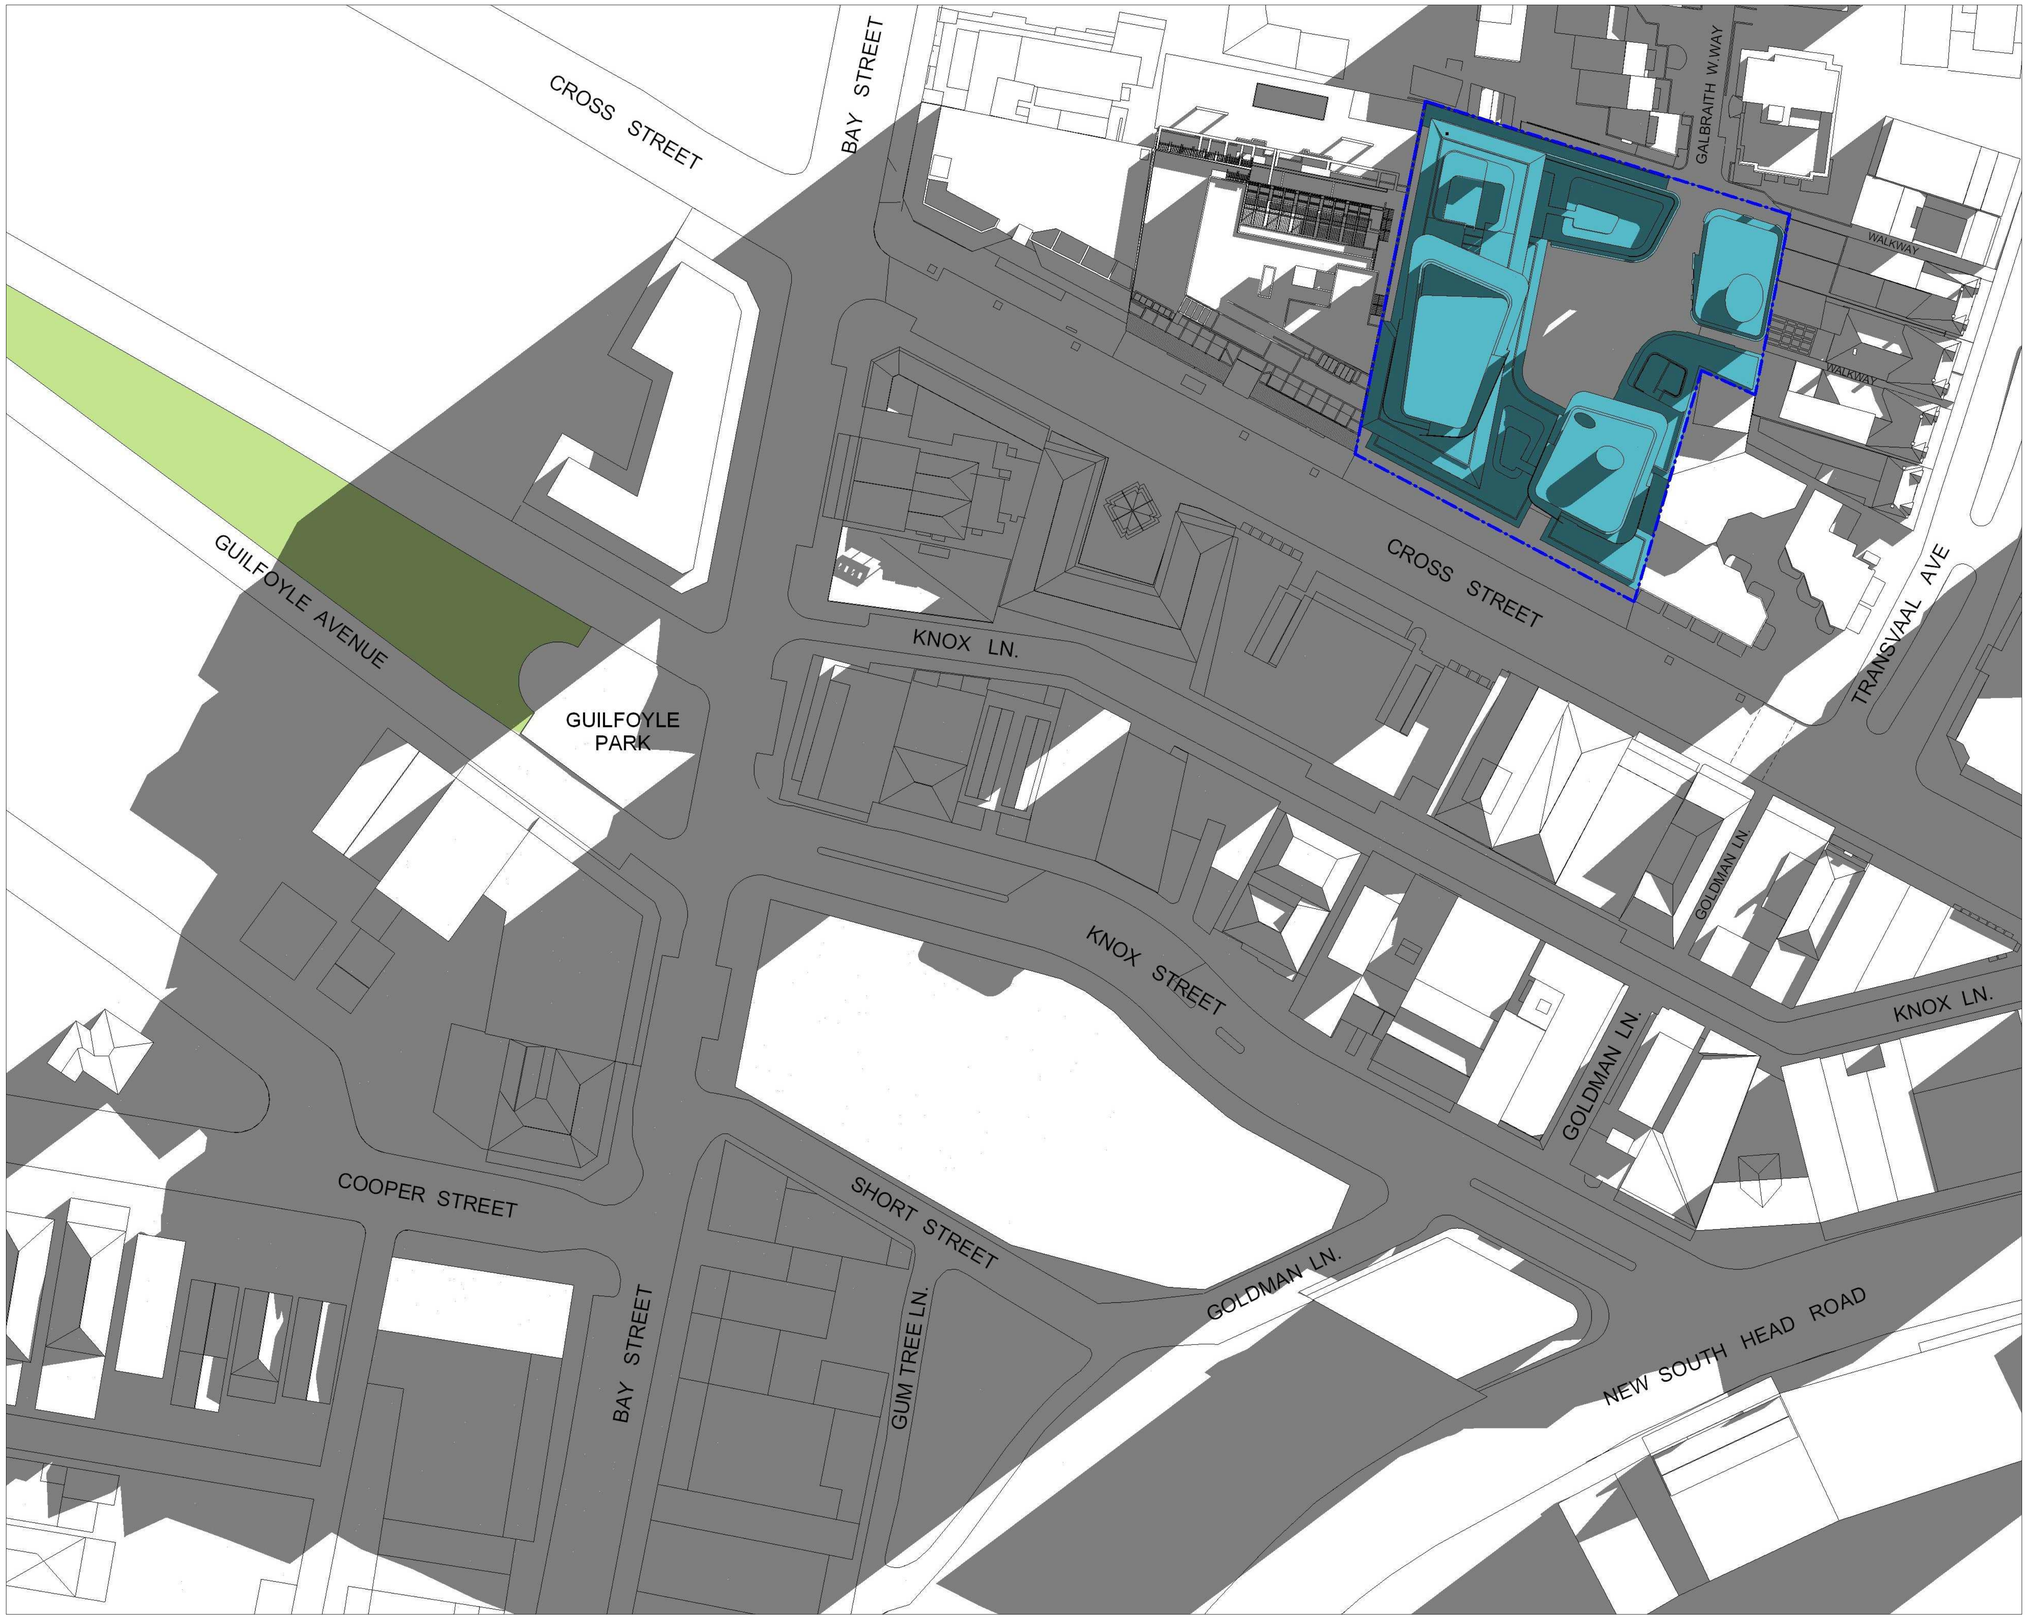

IMMEDIATE IMPACT - 21st JUNE 9am PPR SCHEME

© architectus™ Sydney 2008
Architectus Sydney Pty Ltd is the owner of the copyright subsisting in these drawings, plans, designs and specifications. They must not be used, reproduced or copied, in whole or in part, nor may the information, ideas and concepts therein contained (which are confidential to Architectus Sydney Pty Ltd) be disclosed to any person without the prior written consent of that company.

Do not scale drawings. Verify all dimensions on site

issue	amendment	date
-	ISSUE FOR PREFERRED PROJECT REPORT	21.08.09

architectus™

Sydney
Melbourne
Auckland
Brisbane
Shanghai

Architectus Sydney
Level 3 341 George Street
Sydney NSW 2000
T (61 2) 8252 8400
F (61 2) 8252 8600
sydney@architectus.com.au

ABN 11 098 489 448

project
33 CROSS STREET, DOUBLE BAY

drawing
SHADOWS - IMMEDIATE IMPACT - 21ST JUNE 9am

scale at A1	1 : 500	drawing no.	**DA14-41**
drawn	TF		
checked	CO	issue	-
project no	070068		

19/08/2009 9:44:16 PM