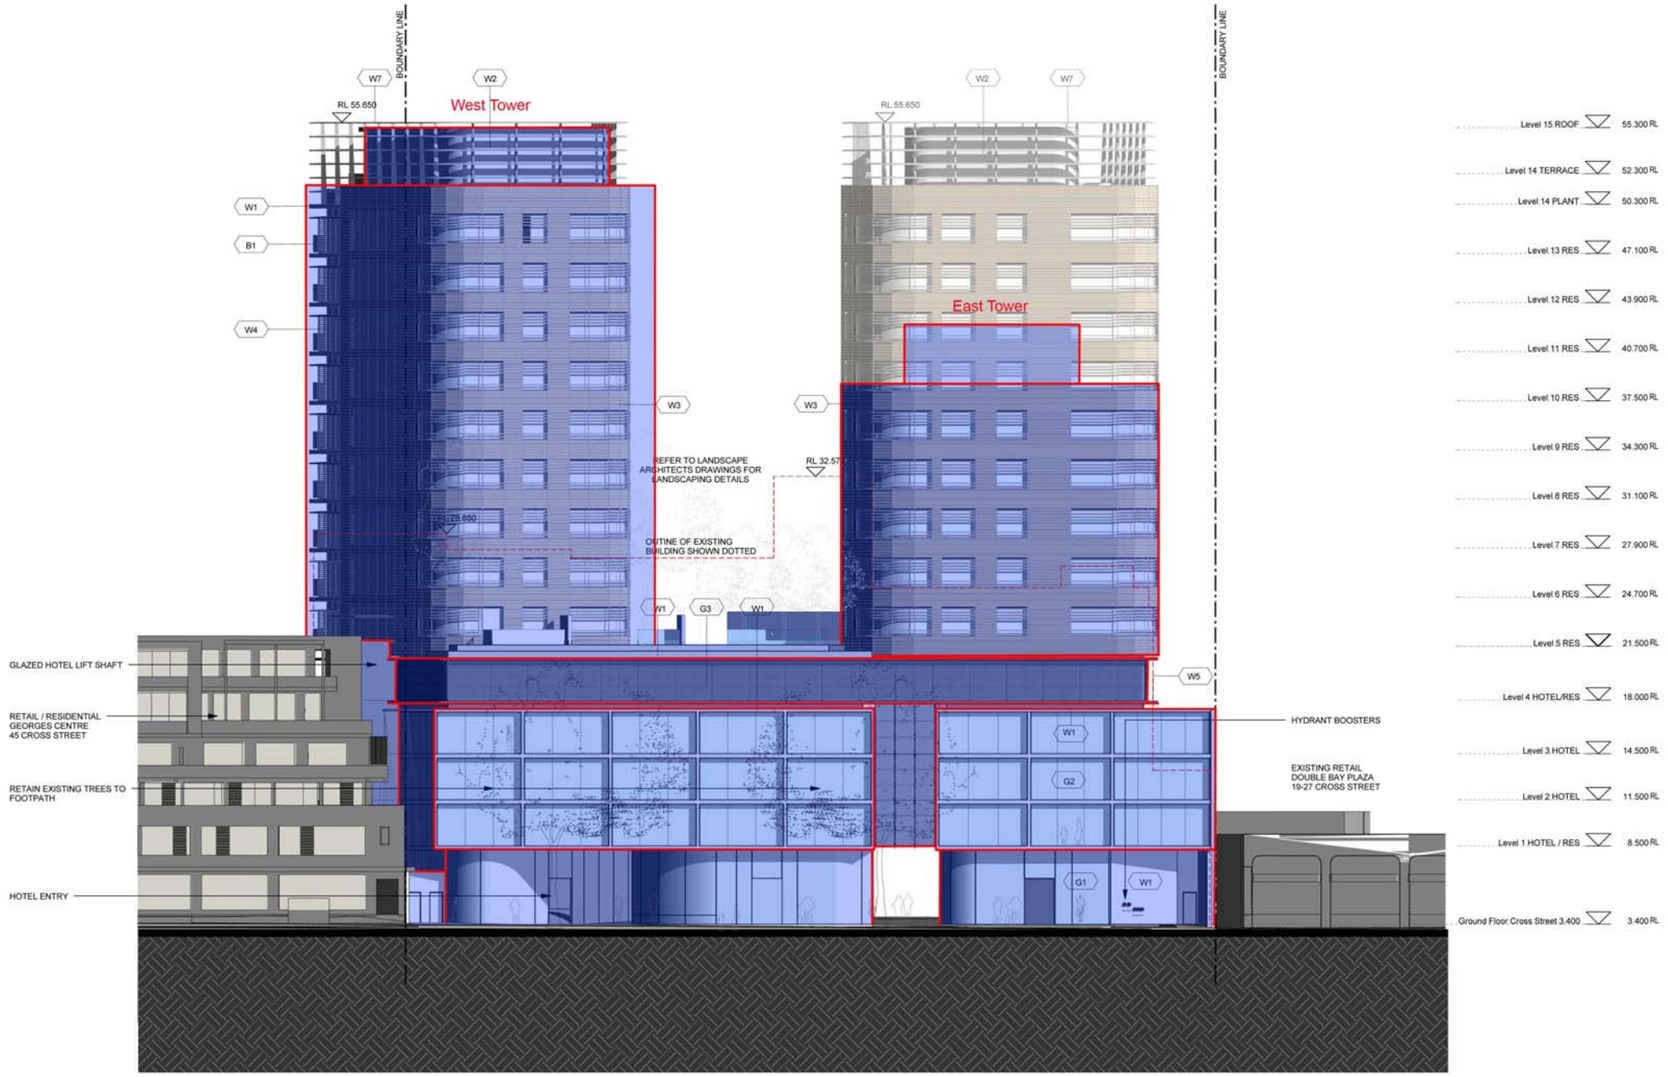

1 South Elevation

Scale: 1 : 200

°architectus™ Sydney 2008

Architectus Sydney Pty Ltd is the owner of the copyright subsisting in these drawings, plans, designs and specifications. They must not be used, reproduced or copied, in whole or in part, nor may the information, ideas and concepts therein contained (which are confidential to Architectus Sydney Pty Ltd) be disclosed to any person without the prior written consent of that company.

Do not scale drawings. Verify all dimensions on site

issue	amendment	date

architectus™

Sydney
Melbourne
Auckland
Brisbane
Shanghai

Architectus Sydney
Level 3 341 George Street
Sydney NSW 2000
T (61 2) 8252 8400
F (61 2) 8252 8600
sydney@architectus.com.au

ABN 11 098 489 448

project
33 CROSS STREET, DOUBLE BAY

drawing
Option 3 South Elevation

scale	
drawn	Author
checked	Checker
project no	070068
drawing no.	**SK-A32**
issue	**06/18/09**

6/19/2009 2:26:53 PM