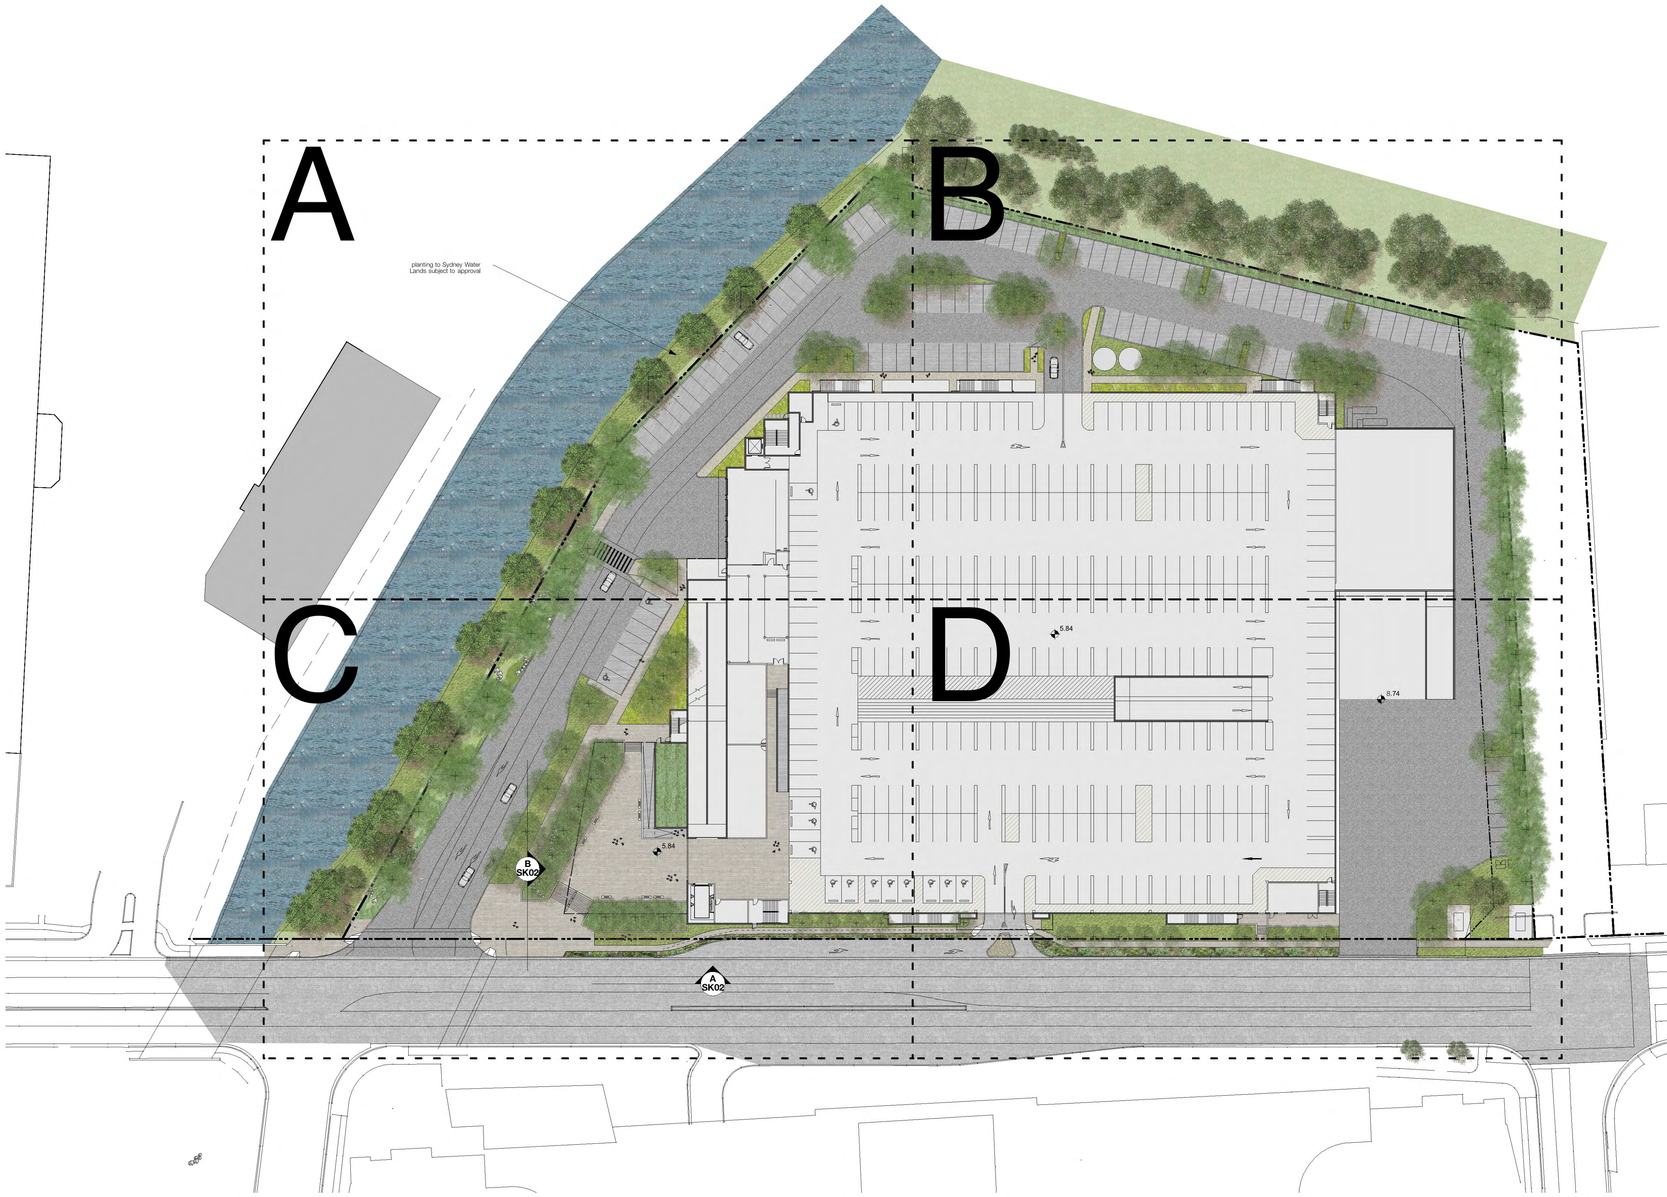

LEGEND

Preparation
- Site boundary
- Structure above
- 5.53 Proposed levels

Walls + Edges
- Retaining wall
- Concrete kerb

Pavements
- Existing road
- Access road
- Parking bay
- Paving to Council standard (Brick)
- Minor pedestrian path
- Concrete pavement
- Stairs
- Metal decking on ramp
- Haslams Creek neighbouring site

Furniture + Fittings
- Sandstone boulders
- Seating

Trees
- Existing tree retained
- Street tree
- Tree in wetland
- Tree

Planting
- Shrub planting
- Wetland planting
- Bioswale
- Groundcovers
- Grasses along existing road
- Planting to adjacent site subject to Sydney Water approval

Note: The listed plant species are taken from Auburn Council's list of suitable local species for the area. Exact species will be specified at latter stages subject to availability and sizes.

WHOLESALE

AUBURN 01

15-21 PARRAMATTA ROAD
LIDCOMBE NSW, AUSTRALIA

COSTCO
WHOLESALE
CORPORATION

999 LAKE DRIVE
ISSAQUAH, WA 98027
T: 425.313.8100
Costco.com

ARCHITECT OF RECORD:

GROUPGSA

Group GSA Pty Ltd ABN 76 002 113 779
Level 7, 80 William St East Sydney NSW
Australia 2011 www.groupgsa.com
T +612 9361 4144 F +612 9332 3458
architecture interior design urban design planning
nom architect M. Sheldon 3990

MULVANNY G2 ARCHITECTURE

DESIGN ARCHITECT
1110 112TH AVE. NE | SUITE 500
BELLEVUE, WA | 98004
t 425.463.2000 | f 425.463.2002
MulvannyG2.com

CONSULTANTS:

Seattle Structural

Seattle Structural PS Inc.
Civil and Structural Engineering
1420 Fifth Avenue, Suite 425
Seattle, WA 98101-4019
206-343-3000 phone 206-343-3013 fax

MCGREGOR COXALL

LANDSCAPE ARCHITECTURE
URBAN DESIGN
ESD

PO Box 1083 Manly NSW 1655
t +61 2 9977 3853 f +61 2 9976 5501
www.mcgregorcoxall.com

SCALE: 1:500 @B1

△	DATE	DESCRIPTION
A	21.8.09	DRAFT for comment
B	26.8.09	Additional carparking to landscape
C	31.8.09	Ramp to entry, planters
D	1.9.09	B1, Vehicle display
E	8.9.09	For Part 3A
F	14.9.09	For Part 3A, revised plaza

SL184

LANDSCAPE
CONCEPT

L-01-DA