# A

A ELEVATION A
Scale 1:100

B ELEVATION B
Scale 1:100

# B

Master List - Proposed Planting

| Botanical Name | Commom Name | Height |
|---|---|---|
| trees | | |
| Acacia pubescens | Downy Wattle, Hairy-stemmed Wattle | 1.50 - 3m |
| Angophora floribunda | Rough-barked Apple | 10 - 15m |
| Brachychiton populneus | Kurrajong | 10 - 15m |
| Callistemon salignus | Willow Bottlebrush | 5 - 10m |
| Casuarina glauca | GreySwamp/She-oak | 10 - 15m |
| Eucalyptus amplifolia | Cabbage Gum | 25 - 30m |
| Eucalyptus longifolia | Woollybutt | over 30m |
| Eucalyptus punctata | Grey Gum | 25 - 30m |
| Eucalyptus resinifera | Red Mahogony | over 30m |
| Exocarpus cupressiformis | Cherry Ballart, Native Cherry | 3 - 5m |
| Melaleuca decora | White Feather Honeymyrtle | 10 - 15m |
| Melaleuca linearifolia | Flax-leaved Paperbark, Budjur | 5 - 10m |
| Melaleuca nodosa | Ball Honeymyrtle | 5 - 10m |
| Melaleuca stypheloides | Prickly-leaved Tea Tree | 10 - 15m |
| shrubs | | |
| Acacia longifolia var. longifolia | Sydney Goldern Wattle | 3 - 5m |
| Acacia parramattensis | Parramatta Green Wattle | 5 - 10m |
| Acacia stricta | Hop Wattle, Straight Wattle | 1.50 - 3m |
| Callistemon linearis | Narrow-leaved Bottlebrush | 0.90 - 1.50m |
| Callistemon pinifolius | Green Bottlebrush | 0.90 - 1.50m |
| Correa reflexa | Native Fuchsia | 1.50 - 3m |
| Dodonaea triquetra | Common Hop Bush | 1.50 - 3m |
| Hakea sericea | Needlebush | 0.0 - 0.30m |
| Hibbertia diffusa | Wedge Guinea Flower | 0.0 - 0.30m |
| Hibbertia empetrifolia | Trailing Guinea Flower | 1.50 - 3m |
| Indigofera australis | Australian Indigo | 1.50 - 3m |
| Leptospermum flavescens | Tantoon Tea Tree | 1.50 - 3m |
| Myoporum insulare | Common Boobialla | 3 - 5m |
| groundcovers/grasses/climbers | | |
| Centella asiatica | Swamp Pennywort | 0.0 - 0.3m |
| Dianella caerula | Spreading Flax Lily, Blueberry Lily | 0.75 - 0.90m |
| Dianella revoluta | Spreading Flax Lily | 0.30 - 0.45m |
| Goodenia hederacea | Violet Leaved Goodenia | 0.0 - 0.3m |
| Hardenbergia violacea | Purple Twining-pea, False Sarsaparilla | 0.75 - 0.90m |
| Kennedia rubicunda | Dusky Coral-pea | 0.3 - 0.45m |
| Lomandra filiformis | Wattle Mat-rush | 0.0 - 0.30m |
| Lomandra longifolia | Spiny-headed Mat-Rush | 0.75 - 0.90m |
| Lomandra multiflora | Many-flowered Mat-rush | 0.30 - 0.45m |
| Pandorea pandorana | Wonga Wonga Vine | 3 - 5m |
| Poa labillardieri | Tussock Grass | 0.75 - 0.90m |
| Poa sieberiana | Grey tussock Grass | 0.75 - 0.90m |
| Themeda australis/triandra | Kangaroo Grass | 0.45 - 0.60m |
| Xanthorrhoea resinosa | Small Grass Tree | 1.5 - 3m |

**Note: The listed plant species are taken from Auburn Council's list of suitable local species for the area. Exact species will be specified at latter stages subject to availability and sizes.**

# C

FLOWERING REGIME

SL184 C

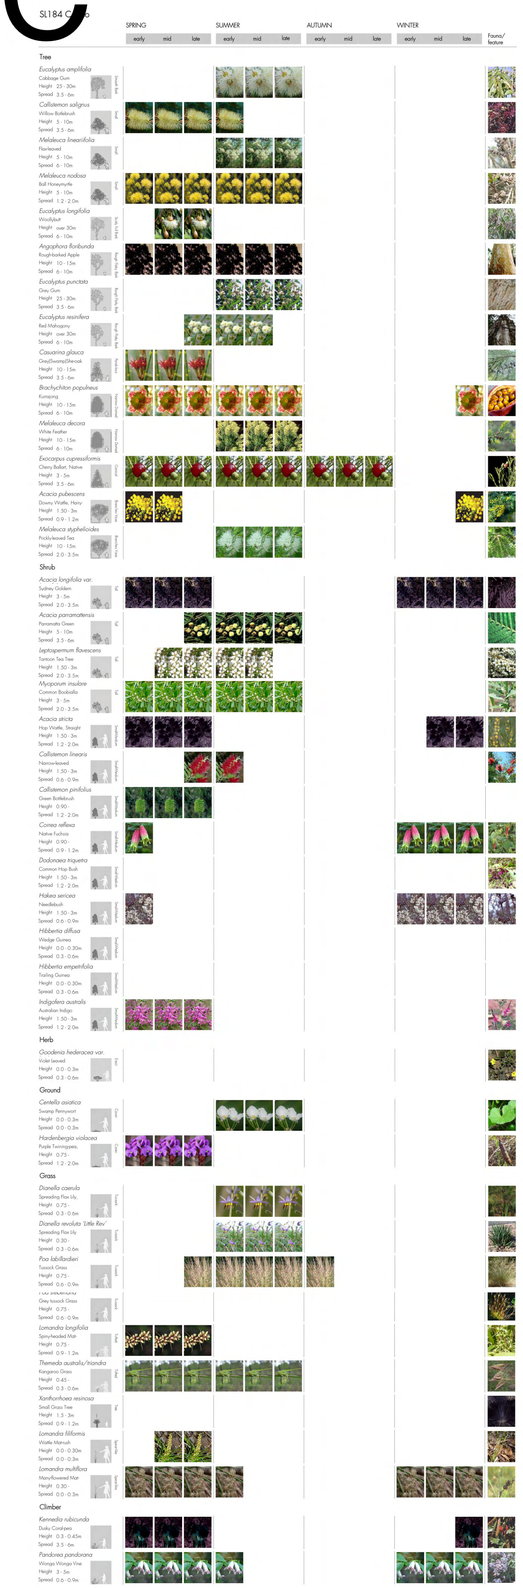


WHOLESALE

AUBURN 01

15-21 PARRAMATTA ROAD
LIDCOMBE NSW, AUSTRALIA


COSTCO
WHOLESALE
CORPORATION

999 LAKE DRIVE
ISSAQUAH, WA 98027
T: 425.313.8100
Costco.com

ARCHITECT OF RECORD:

GROUPGSA

Group GSA Pty Ltd ABN 76 002 113 779
Level 7, 80 William St East Sydney NSW
Australia 2011 www.groupgsa.com
T +612 9361 4144 F +612 9332 3458
architecture interior design urban design planning
nom architect M. Sheldon 3990

MULVANNY G2 | LANDSCAPE ARCHITECTURE

DESIGN ARCHITECT
1110 112TH AVE. NE | SUITE 500
BELLEVUE, WA | 98004
t 425.463.2000 | f 425.463.2002
MulvannyG2.com

CONSULTANTS:

Seattle Structural
Seattle Structural PS Inc.
Civil and Structural Engineering
1420 Fifth Avenue, Suite 425
Seattle, WA 98101-4019
206-343-3000 phone 206-343-3013 fax

MCGREGOR COXALL
LANDSCAPE ARCHITECTURE
URBAN DESIGN
ESD
PO Box 1083 Manly NSW 1655
t +61 2 9977 3853 f +61 2 9976 5501
www.mcgregorcoxall.com


SCALE: 1:100 @B1

| △ | DATE | DESCRIPTION |
|---|---|---|
| A | 31.8.09 | DRAFT for comment |
| B | 1.9.09 | B1, Vehicle display, flowering regime |
| C | 8.9.09 | for Part 3A |
| D | 9.9.09 | for Part 3A |
| E | 15.9.09 | Revised design for Part 3A |

SL184

LANDSCAPE CONCEPT - ELEVATION

L-02-DA