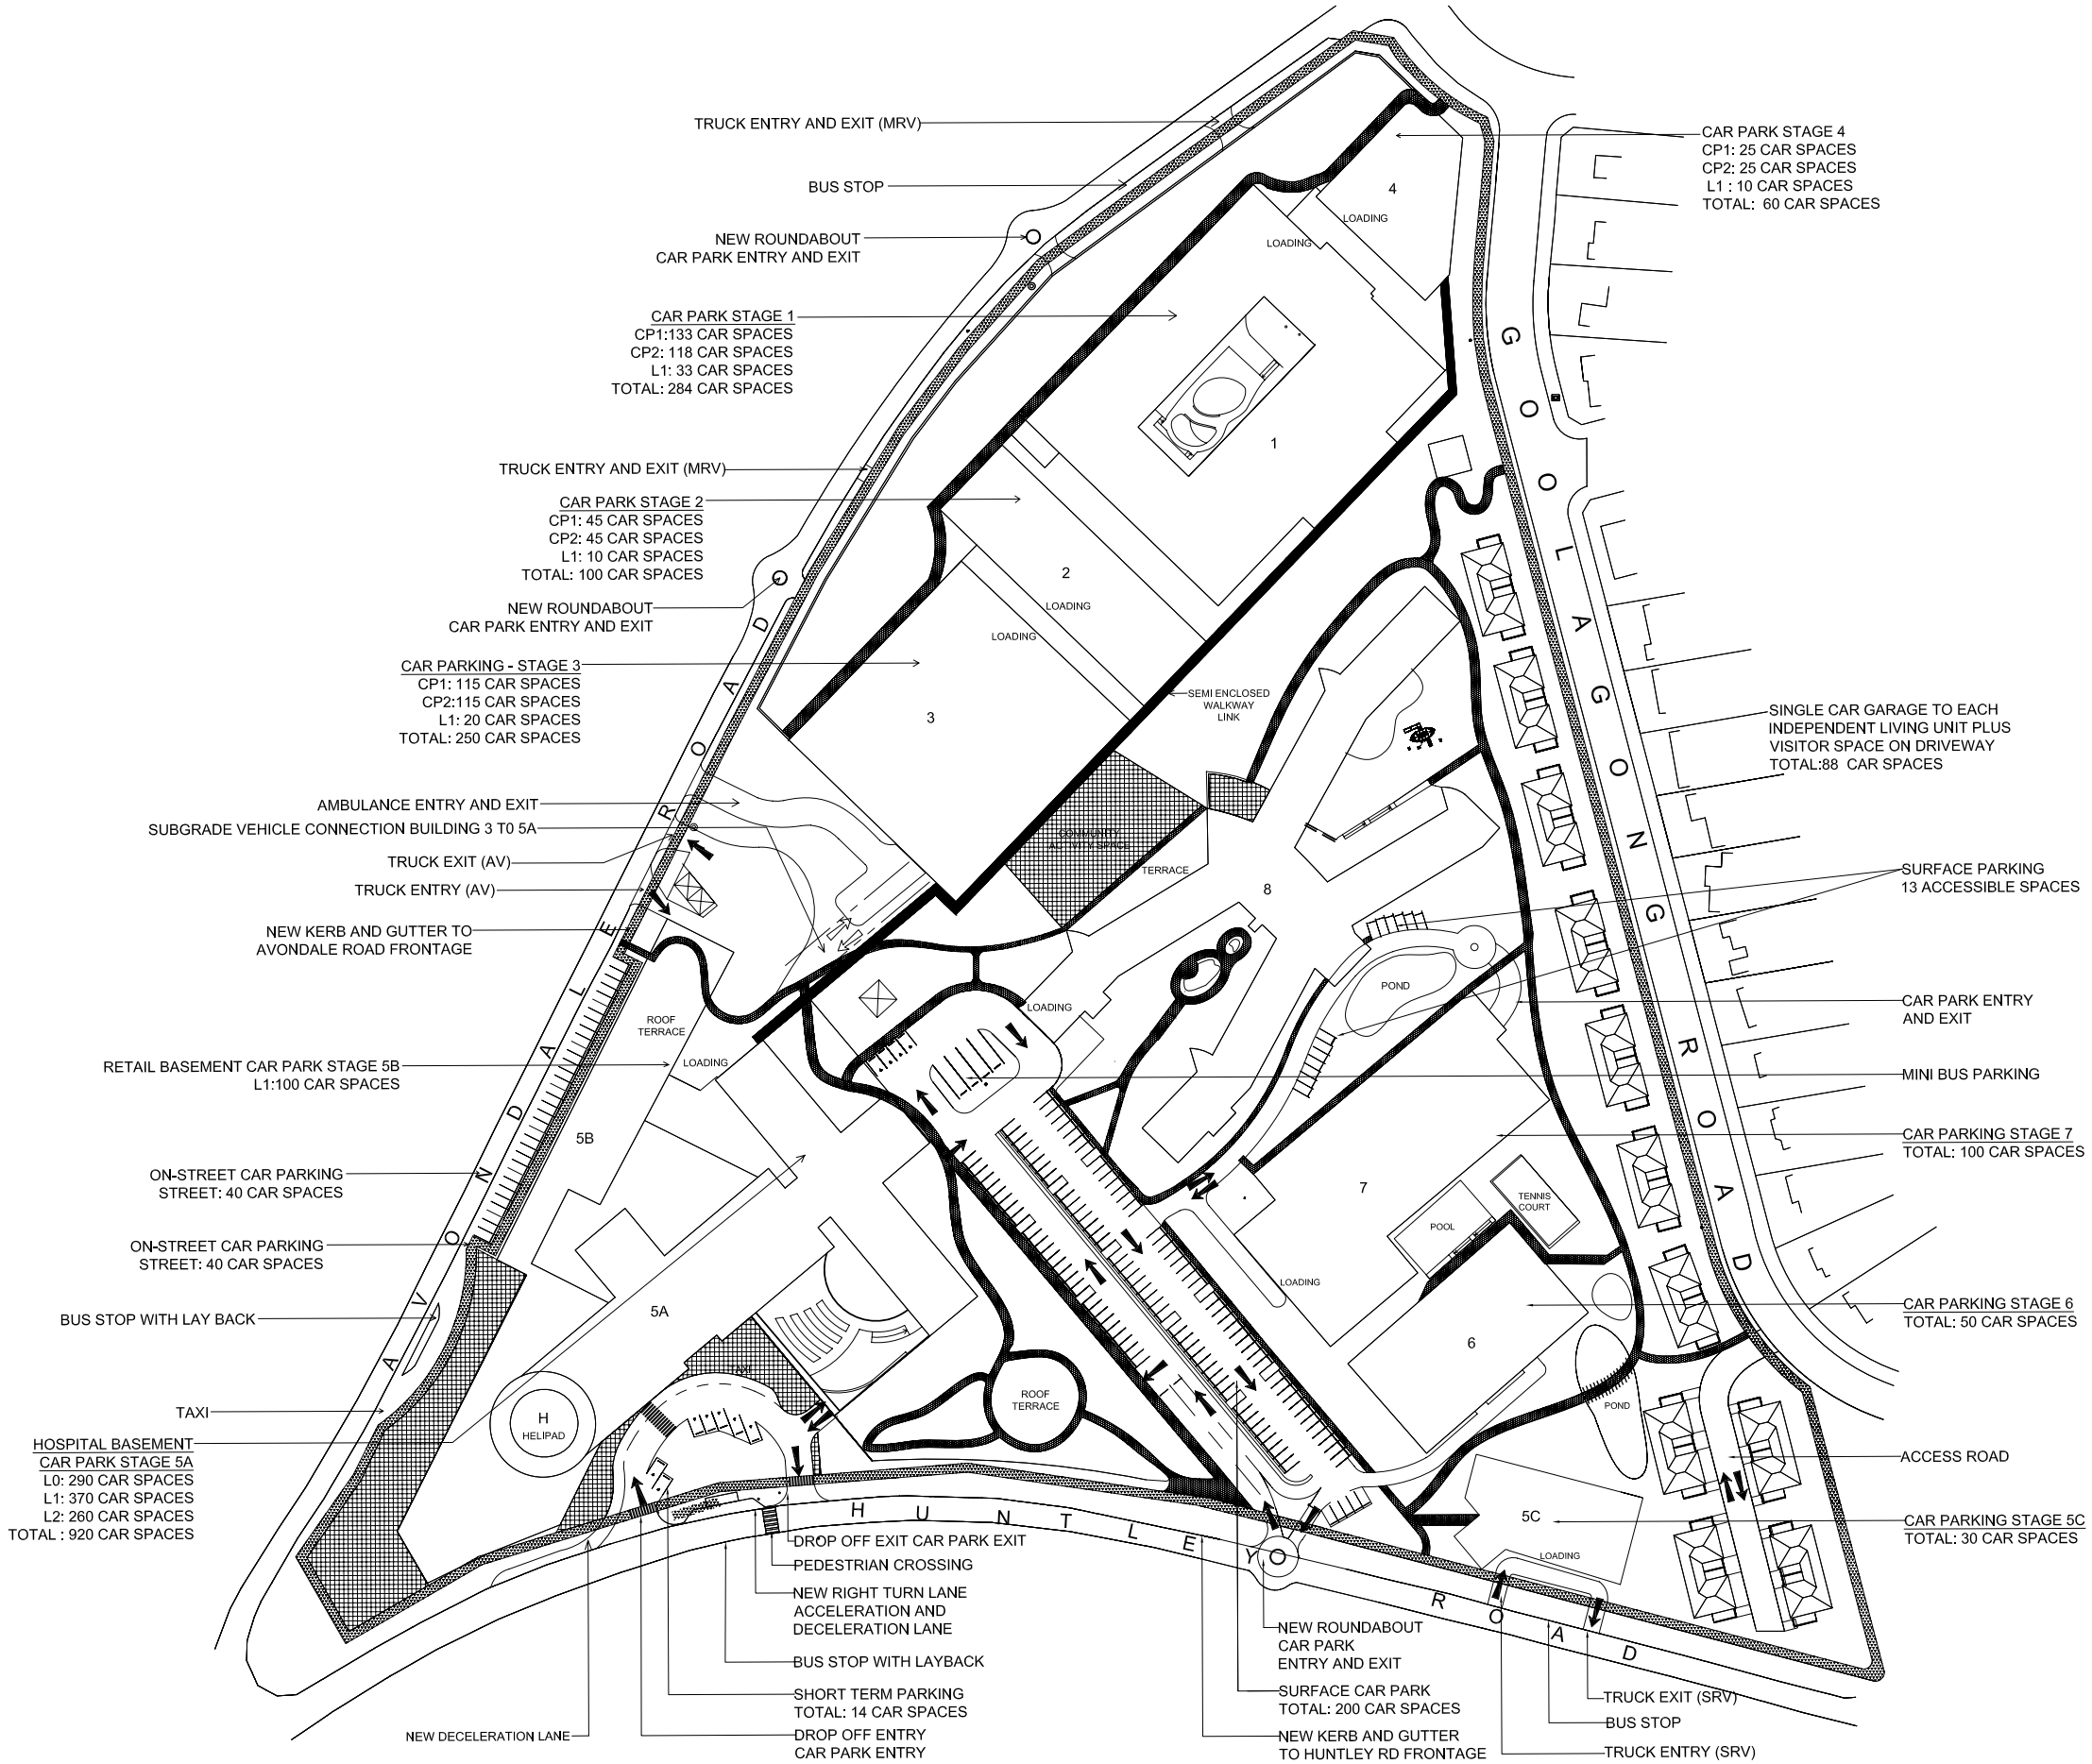

LEGEND

- FOOT PATH
- 2.5M WIDE SHARE WAY
- SEMI ENCLOSED WALKWAY LINK
- HARD LANDSCAPING

1 PARKING AND ACCESS LAYOUT

1 : 1000

Imagescape design Studios (ABN: 18 552 436 522). Is an architect corporation registered under the provisions of the NSW Architects Act 2003. Nominated architects are Christine Kelly registration no. 6000 & Stephen Phillips registration no. 4608

Consultant Team: Consultant

Amendment Issue:

No.	Description	Date
8	UPDATED EA SUBMISSION	

health studio
Imagescape Design STUDIOS
C2.12 The Fusion Building 22 - 36 Mountain Street, Ultimo NSW 2007 p: 02 9215 1000 e: studio@imagescape.com.au

NORTH POINT

ILLAWARRA INTERNATIONAL SPECIALIST & SURGICENTRE

Avondale Rd, Huntley

LA VIE DEVELOPMENTS PTY LIMITED

PARKING AND ACCESS LAYOUT

Project number	LA VIE/04	SK 008 PL	
Date	13.10.09		
Drawn by	VP	Scale: A1 @ 1:1000	Plot stamp: 18/03/2009 10:26:38 AM
Checked by			