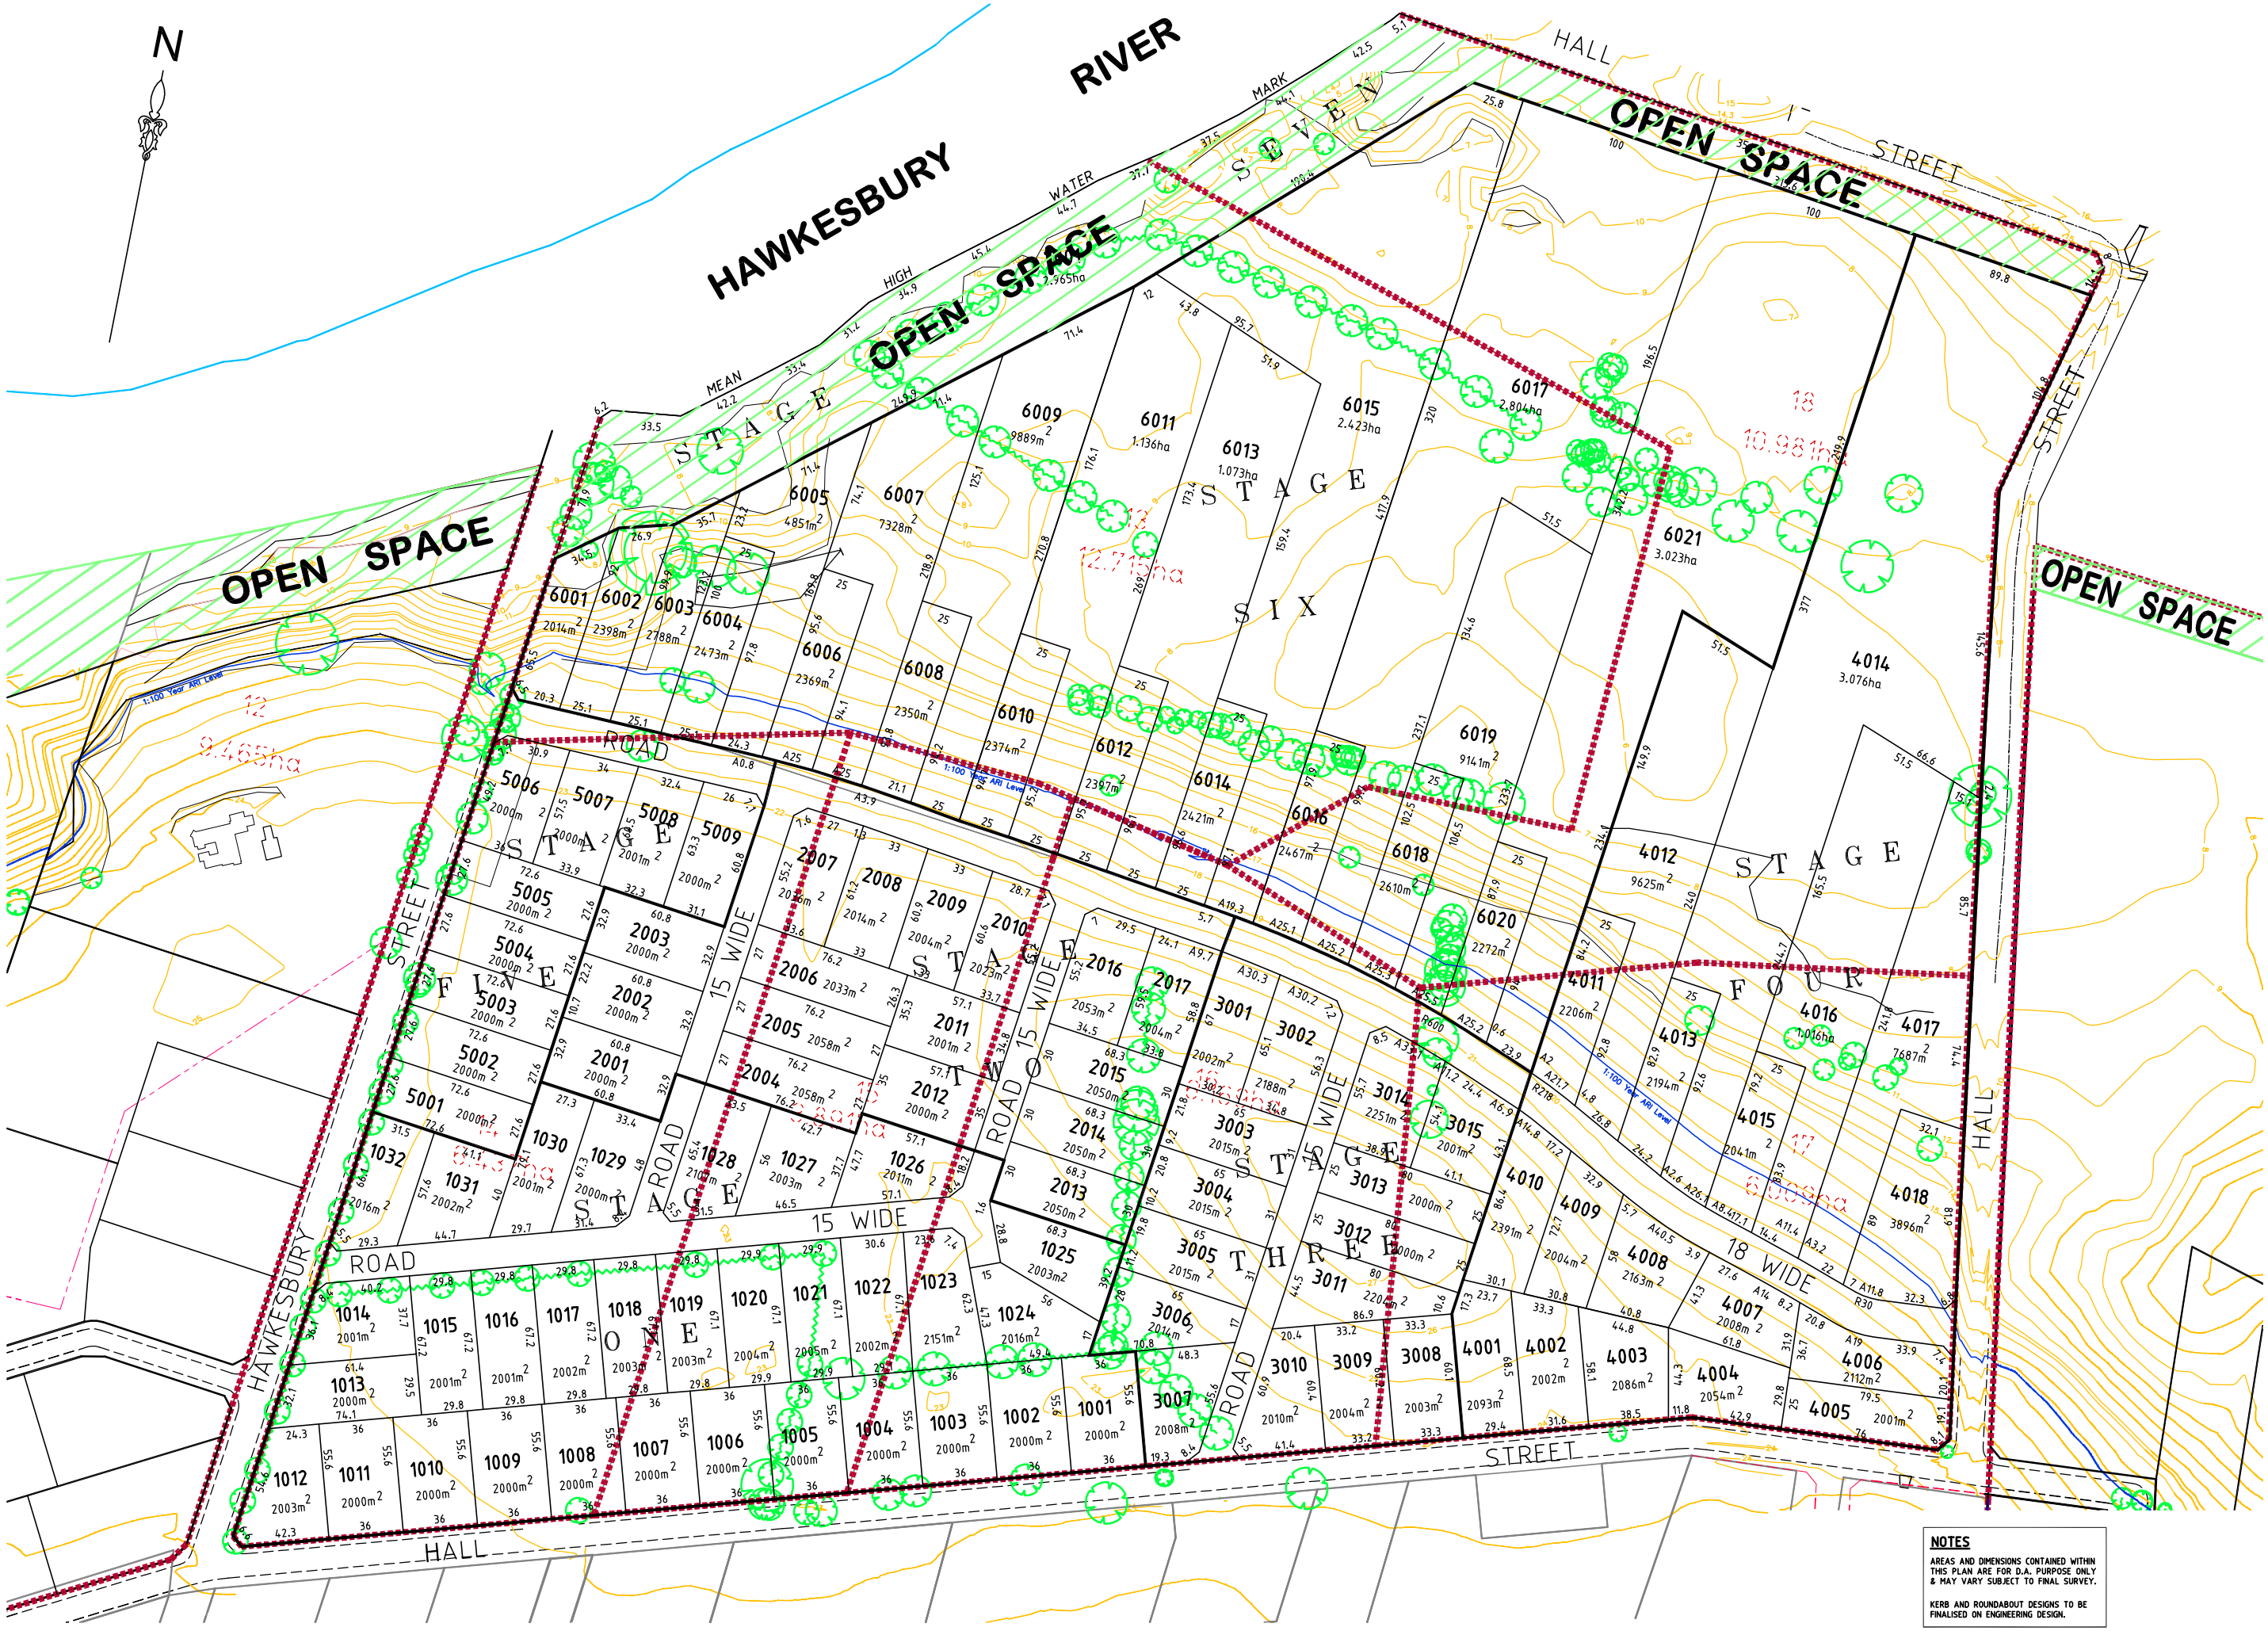

NOTES

AREAS AND DIMENSIONS CONTAINED WITHIN THIS PLAN ARE FOR D.A. PURPOSE ONLY & MAY VARY SUBJECT TO FINAL SURVEY.

KERB AND ROUNDABOUT DESIGNS TO BE FINALISED ON ENGINEERING DESIGN.

REDUCTION RATIO			
PLAN. 1:1000	DISK No.		
DATUM AHD	DESIGN L.S.	CHECKED	
SURVEY RAA P/L	TRACED A.C.	DATE 27/03/08	

A0 1:1000

ISSUE	AMENDMENTS	BY	DATE	APPROVED

DISK No.

AUTOCAD L03017-Cleary-V4

BROWN

Brown Consulting (NSW) Pty. Ltd.
Level 2, Burbank Place Norwest Business Park Baulkham Hills 2153
Telephone 02 8808 5000 Facsimile 02 8808 5099

MASTERPLAN FOR CLEARY

HAWKESBURY CITY COUNCIL
PITT TOWN

PROPOSED SUBDIVISION OF LOT 13 - 18 IN DP. 1021340

REVISION		
2	BOUNDARY ADJUSTEMENTS	12-11-09
1	LOTS LAYOUT & STAGING REVISED	08-10-09

DRAWING. No. L03017-CLEARY-V6

SHEET 1 OF 1 SHEETS

AMEND. 2