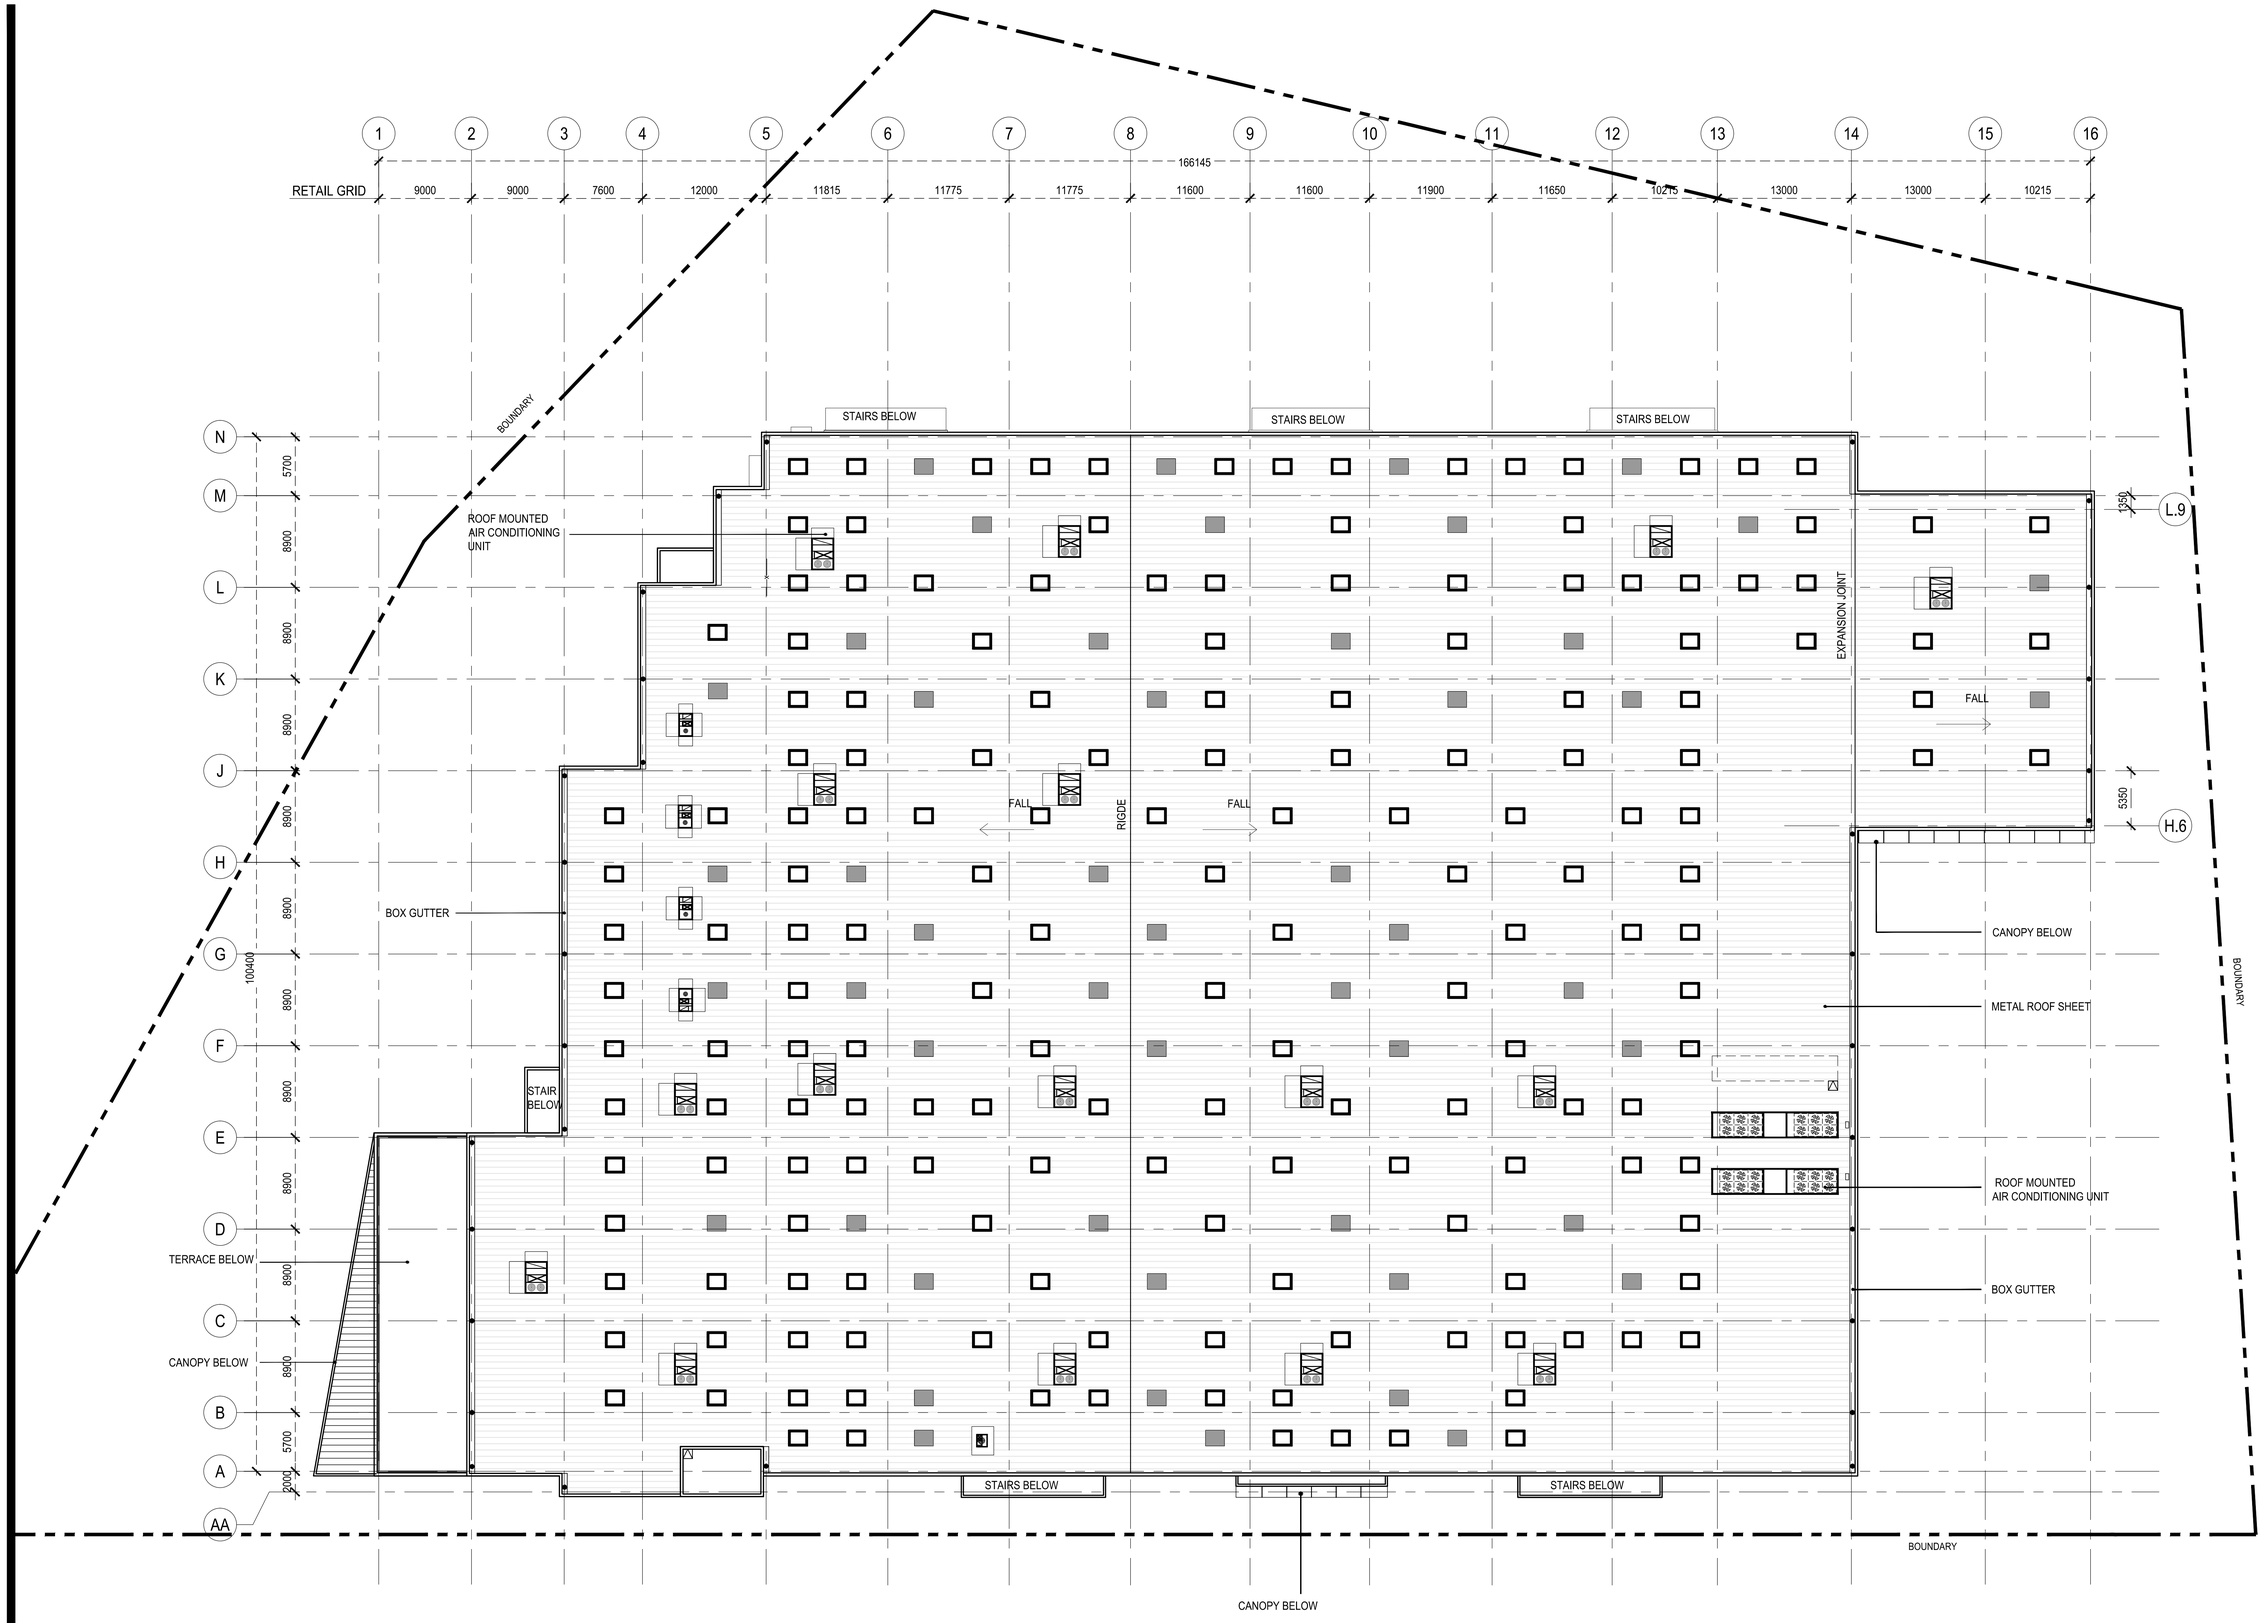


LEGEND

SKYLIGHT

SMOKE VENTILATING SKYLIGHT

COSTCO WHOLESALE

AUBURN 01

17-21 PARRAMATTA ROAD
LIDCOMBE NSW, AUSTRALIA

COSTCO
WHOLESALE
CORPORATION

999 LAKE DRIVE
ISSAQUAH, WA 98027
T: 425.313.8100
Costco.com

ARCHITECT OF RECORD:

GROUP GSA

Group GSA Pty Ltd ABN 76 002 113 779
Level 7, 80 William St East Sydney NSW Australia 2011 www.groupgsa.com
T +612 9361 4144 F +612 9332 3458
architecture interior design urban design planning
nsw architect M. Sheldon 3990

MULVANNY G2 Architecture

DESIGN ARCHITECT
1110 112TH AVE. NE | SUITE 500
BELLEVUE, WA | 98004
t 425.463.2000 | f 425.463.2002
MulvannyG2.com

CONSULTANTS:

Seattle Structural

Seattle Structural PS Inc.
Civil and Structural Engineering
1420 Fifth Avenue, Suite 425
Seattle, WA 98101-4019
206-343-3000 phone 206-343-3013 fax

Branches:
St. Leonards
Parramatta
Canberra
Wagga Wagga

HughesTrueman
Consulting Engineers Planners & Managers
ABN 53 831 529 091
Level 2, 60 Pacific Hwy, PO Box 151, ST LEONARDS NSW 2065
T +61 2 9439 2633 F +61 2 9438 4505
stleonards@hughestrueman.com.au

MCGREGOR COXALL
LANDSCAPE ARCHITECTURE
URBAN DESIGN
ESD

SCALE: 1:250
0 1 2 4 6m

| △ | DATE | DESCRIPTION |
|---|---|---|
| A | 14/09/09 | REVISION PART 3A |
| B | 28/09/09 | SUBMISSION PART 3A |
| C | 22/01/10 | REVISED SUBMISSION PART 3A |
| D | 08/02/10 | REVISED SUBMISSION PART 3A |

FEBRUARY 08, 2010

ROOF PLAN

A2-2005-DA