01 EAST ELEVATION
1:500

02 WEST ELEVATION
1:500

03 SOUTH ELEVATION
1:500

04 NORTH ELEVATION
1:500

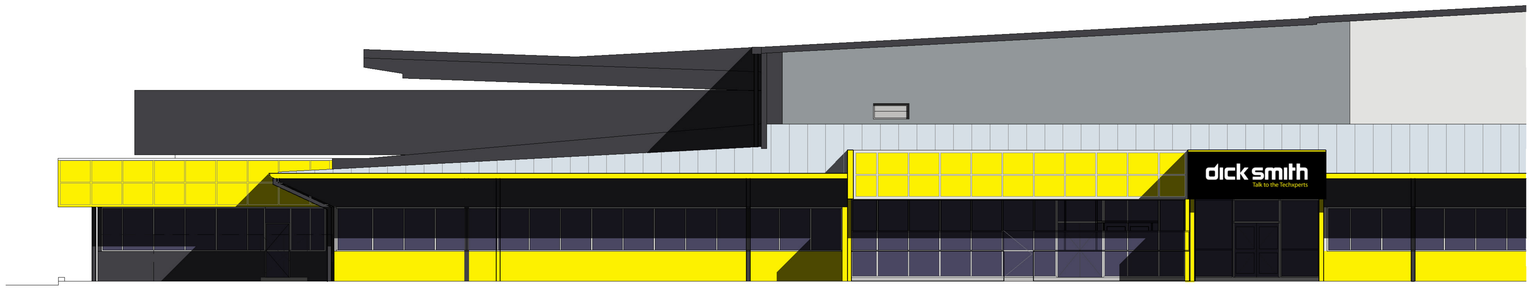

05 PART NORTH ELEVATION
1:100

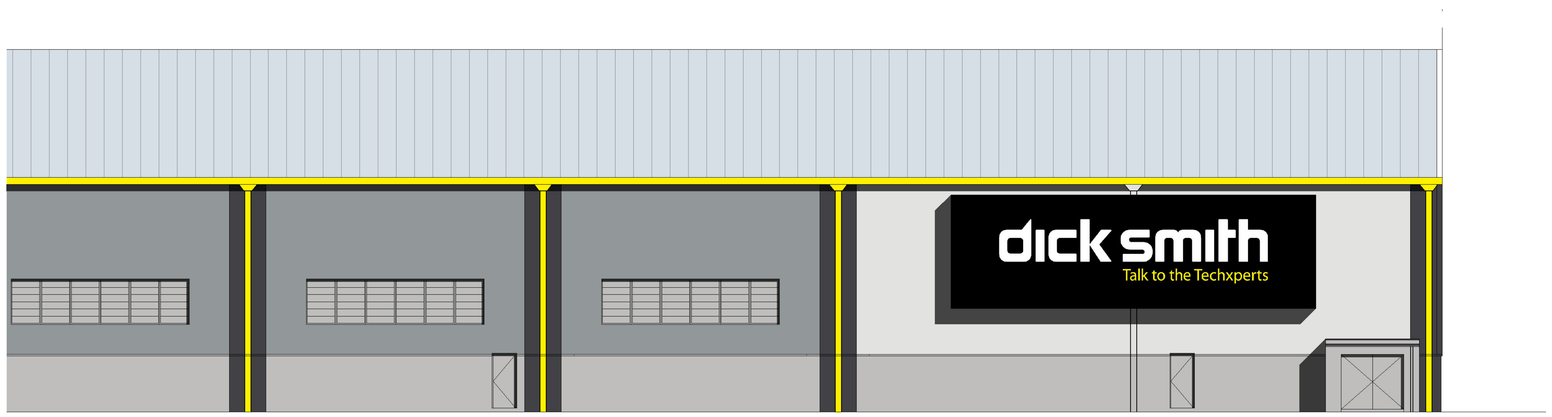

06 PART WEST ELEVATION
1:100

0 5 10 20 30 40 50 100mm
ON ORIGINAL

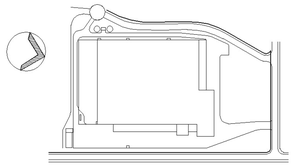

KEY PLAN

THE PROPERTY IN THIS DRAWING AND IN THE CONCEPTS REMAIN WITH MNIA ARCHITECTS PTY LTD. ANY UNAUTHORISED USE OF THIS DRAWING WHETHER AS THE WHOLE OR PART MAY RENDER THE USER LIABLE IN AN ACTION FOR DAMAGES.
CONSEQUENTIAL DAMAGES ARISING FROM UNWARRANTED OR UNAUTHORISED USE SHALL NOT RENDER MNIA ARCHITECTS PTY LTD LIABLE.

DIMENSIONS MUST NOT BE SCALED FROM DRAWINGS.

ALL DIMENSIONS TO BE CONFIRMED ON SITE PRIOR TO THE COMMENCEMENT OF ANY WORK.

COLOUR PALETTE

- SURFMIST
- SHALE GREY / CONCRETE
- WINDSPRAY
- MONUMENT
- DICK SMITH YELLOW
- ZINCALUME ROOF

REV.	DATE	AMENDMENT	SIGNED
B	04-02-10	WEST ELEVATION LOUVRES REPOSITIONED DWG NO. CHANGED FROM DA11 TO DA10	GL
A	25-01-10	NEW DRAWING PROMOTED FROM 0931 AR/SK 19/B	GL

CLIENT
Mirvac Projects Pty. Ltd
ABN 72 001 069 245

Level 26, 60 Margaret St,
Sydney, NSW, 2000
tel. 02 9080 8900
fax. 02 9080 8181

mirvac

PROJECT

DICK SMITH
DISTRIBUTION CENTRE
HOXTON PARK NSW

ARCHITECT
MNIA ARCHITECTS
Level 4, 8 Help Street
PO Box 1212
Chatswood NSW 2067
Telephone (02) 9495 6400
Facsimile (02) 9495 6444
mail@mnia.com.au

STRUCTURAL & CIVIL ENGINEERS
COSTIN ROE CONSULTING PTY LTD
Suite 310, 55 Harrington St, The Rocks Sydney NSW 1220
Tel: (02) 9251 7699 Fax: (02) 9241 3731

CONSULTING SERVICES ENGINEERS
BECA PTY LTD
Suite 6, Level 3, 9 George Street Parramatta NSW 2150
Tel: (02) 9891 6773 Fax: (02) 9633 9477

MATERIALS HANDLING SYSTEM
DEMATIC PTY LTD
24 Narabeng Way Belrose NSW 2085
Tel: (02) 9486 5555 Fax: (02) 9486 5511

SECURITY CONSULTANT
INTEGRITY
Unit 8, 287 Victoria Road, Rydalmere NSW 2116
Tel: 1300 366 488 Fax: 1300 684 682

TITLE

COLOUR ELEVATIONS

DATE	25-01-10	PROJECT No.	STATUS
SCALE	1:200 (B1)	0931	AR/DA
DRAWN	GL		
CHECKED		DWG No.	REV No.
APPROVED		DA 10	/B