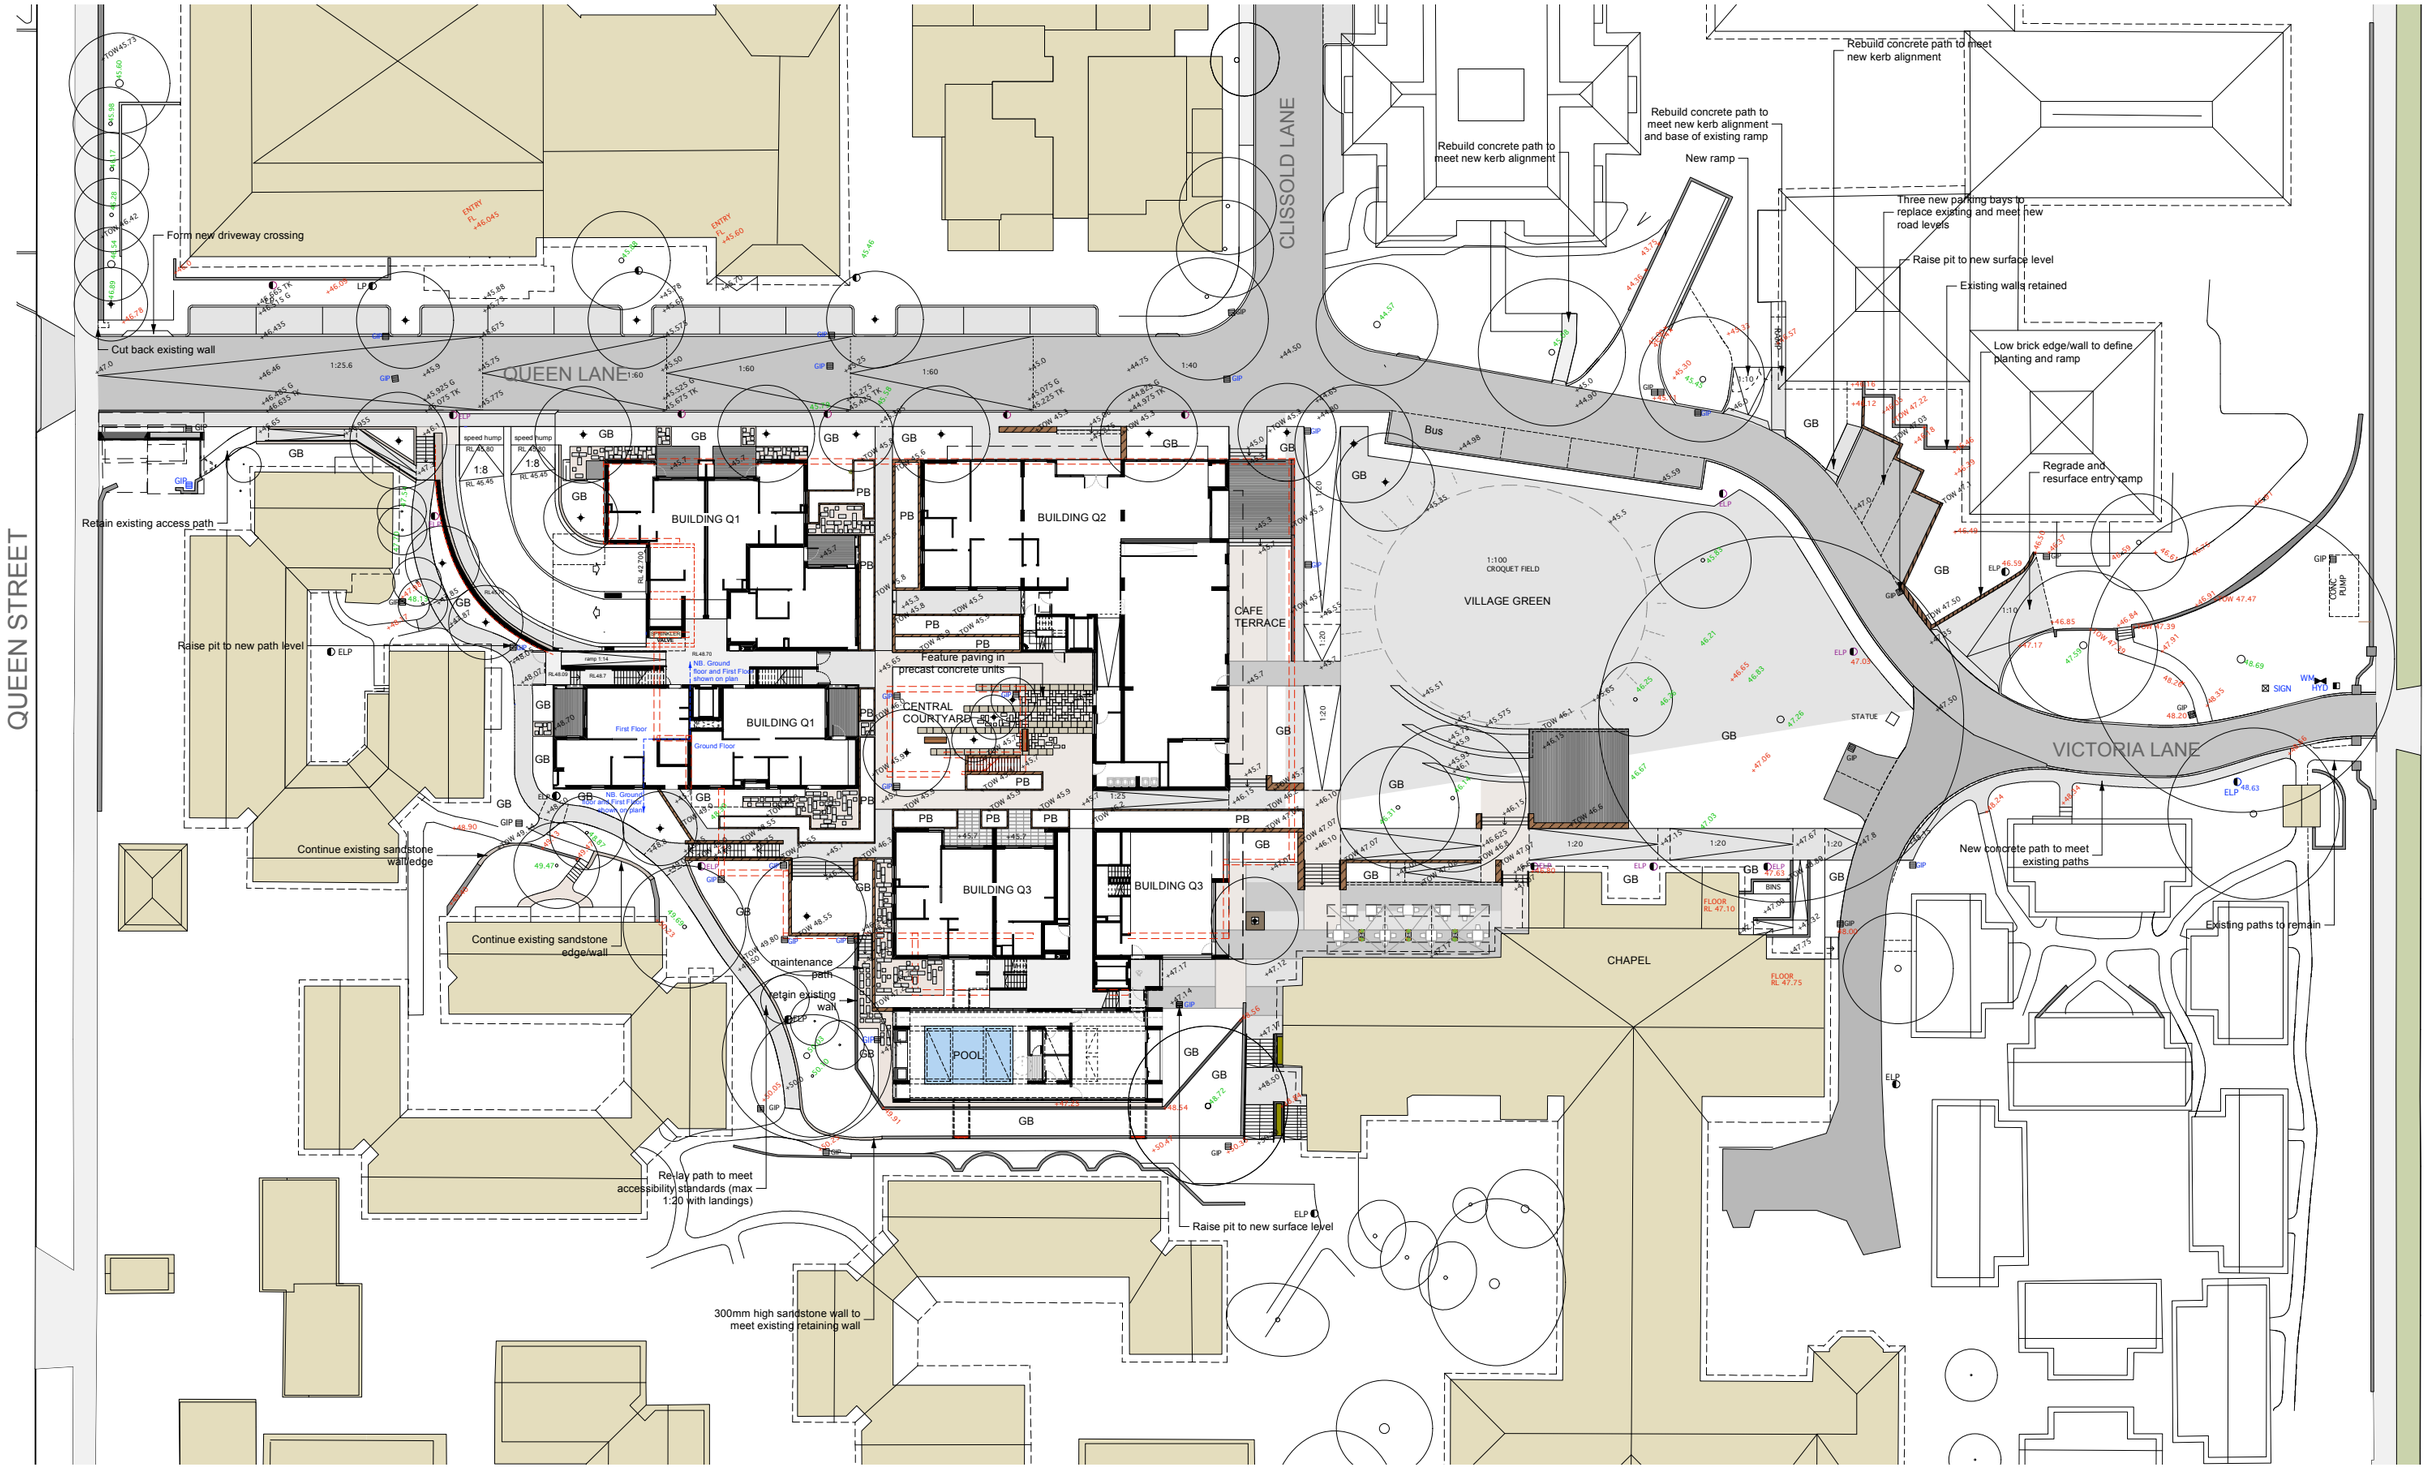

hill thalis
ARCHITECTURE + URBAN PROJECTS PTY LTD

LEVEL 5, 68-72 Wentworth Ave
Surry Hills NSW 2010 Australia
T 02 9211 6276 F 02 9281 3171
E admin@hillthalis.com.au
www.hillthalis.com.au

© Copyright in all documents and drawings prepared by Hill Thalis and in any work executed from those documents and drawings shall remain the property of Hill Thalis or on creation vest in Hill Thalis

jane irwin landscape architecture

jila
Level 5
68 -72 Wentworth Ave
Surry Hills NSW
Australia 2010

Telephone **61 2 9212 6957**
Fascimile 61 2 9212 6951
email jila@jila.net.au
www.jila.net.au

LEGEND

- GIP Proposed Pit
- +50.0 Proposed new level
- 48.72 Level at base of tree
- +TOW 47.07 Level at top of wall
- +49.91 Existing level to maintain
- ELP Proposed Light
- Existing wall
- Brick wall
- Sandstone wall
- P1 feature concrete type 1
- P2 feature concrete type 2
- P3 concrete path
- Concrete unit pavers set in deco granite surrounds

N

ISSUE	DATE	AMENDMENT
A	08.10.09	

- Use Figured dimensions only.
- Do not scale.
- Comply with relevant Authorities' requirements
- Comply with the Building Code of Australia
- Comply with all relevant Australian Standards

Cardinal Freeman Village
Village Precinct
137 Victoria Street, Ashfield

For Aevum Ltd

TITLE
LEVELS AND FINISHES

ISSUE	SCALE	DATE	DRAWN:	CHECKED:
-	1:250	08.10.09	DH/LC	JI

DWG NO
L02