COFFS HARBOUR BYPASS CONCEPT DESIGN

LEGEND

- Proposed new highway
- Ramp
- New local road
- New road boundary (main map)
- New road boundary (inset map)
- Bridge
- Potential tunnel
- Possible vegetated fauna overpass
- Existing Pacific Highway
- Local road
- Property boundary (as at SEP 2007)
- North Coast Railway

Elevation

- 0 – 25 metres
- 50 – 100 metres
- 150 – 200 metres
- 250 – 300 metres
- 350 – 400 metres
- 450 – 500 metres
- 550 – 600 metres

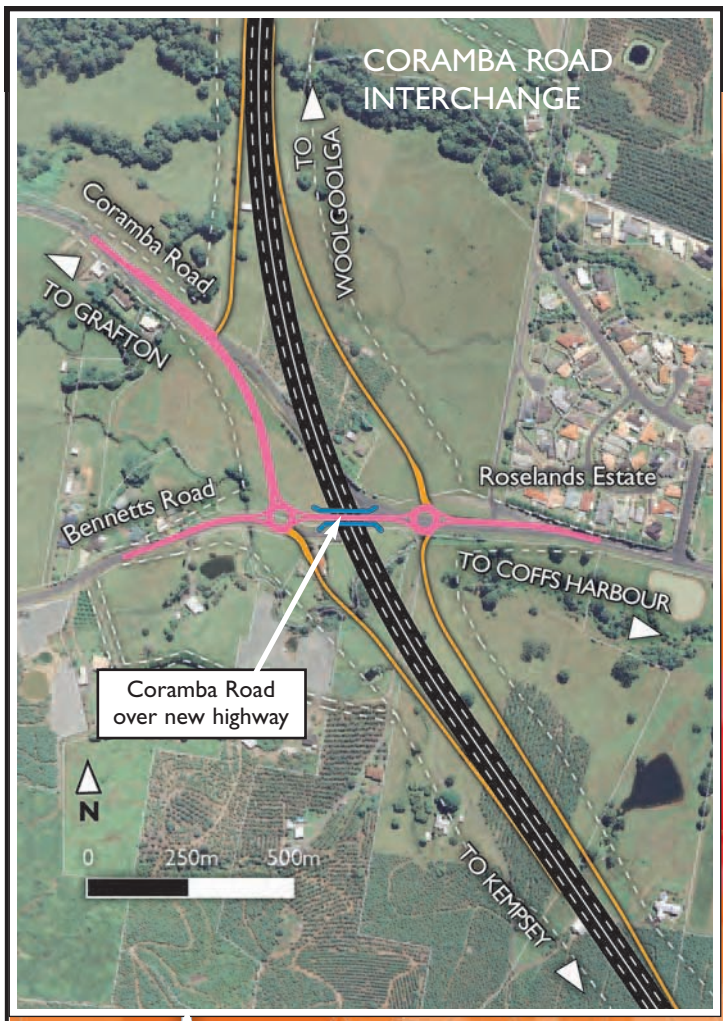

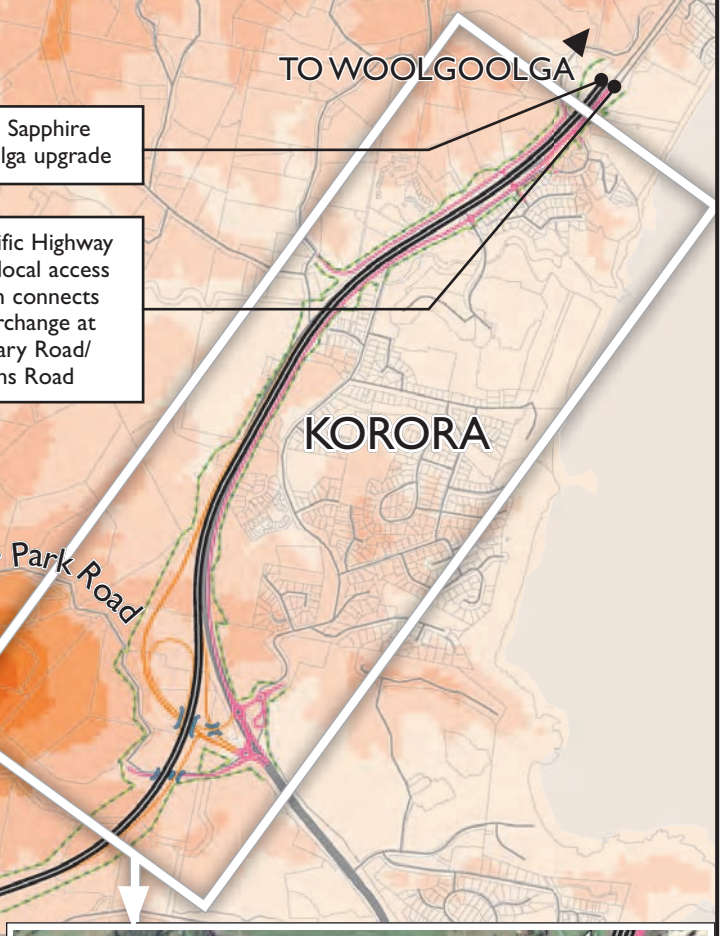

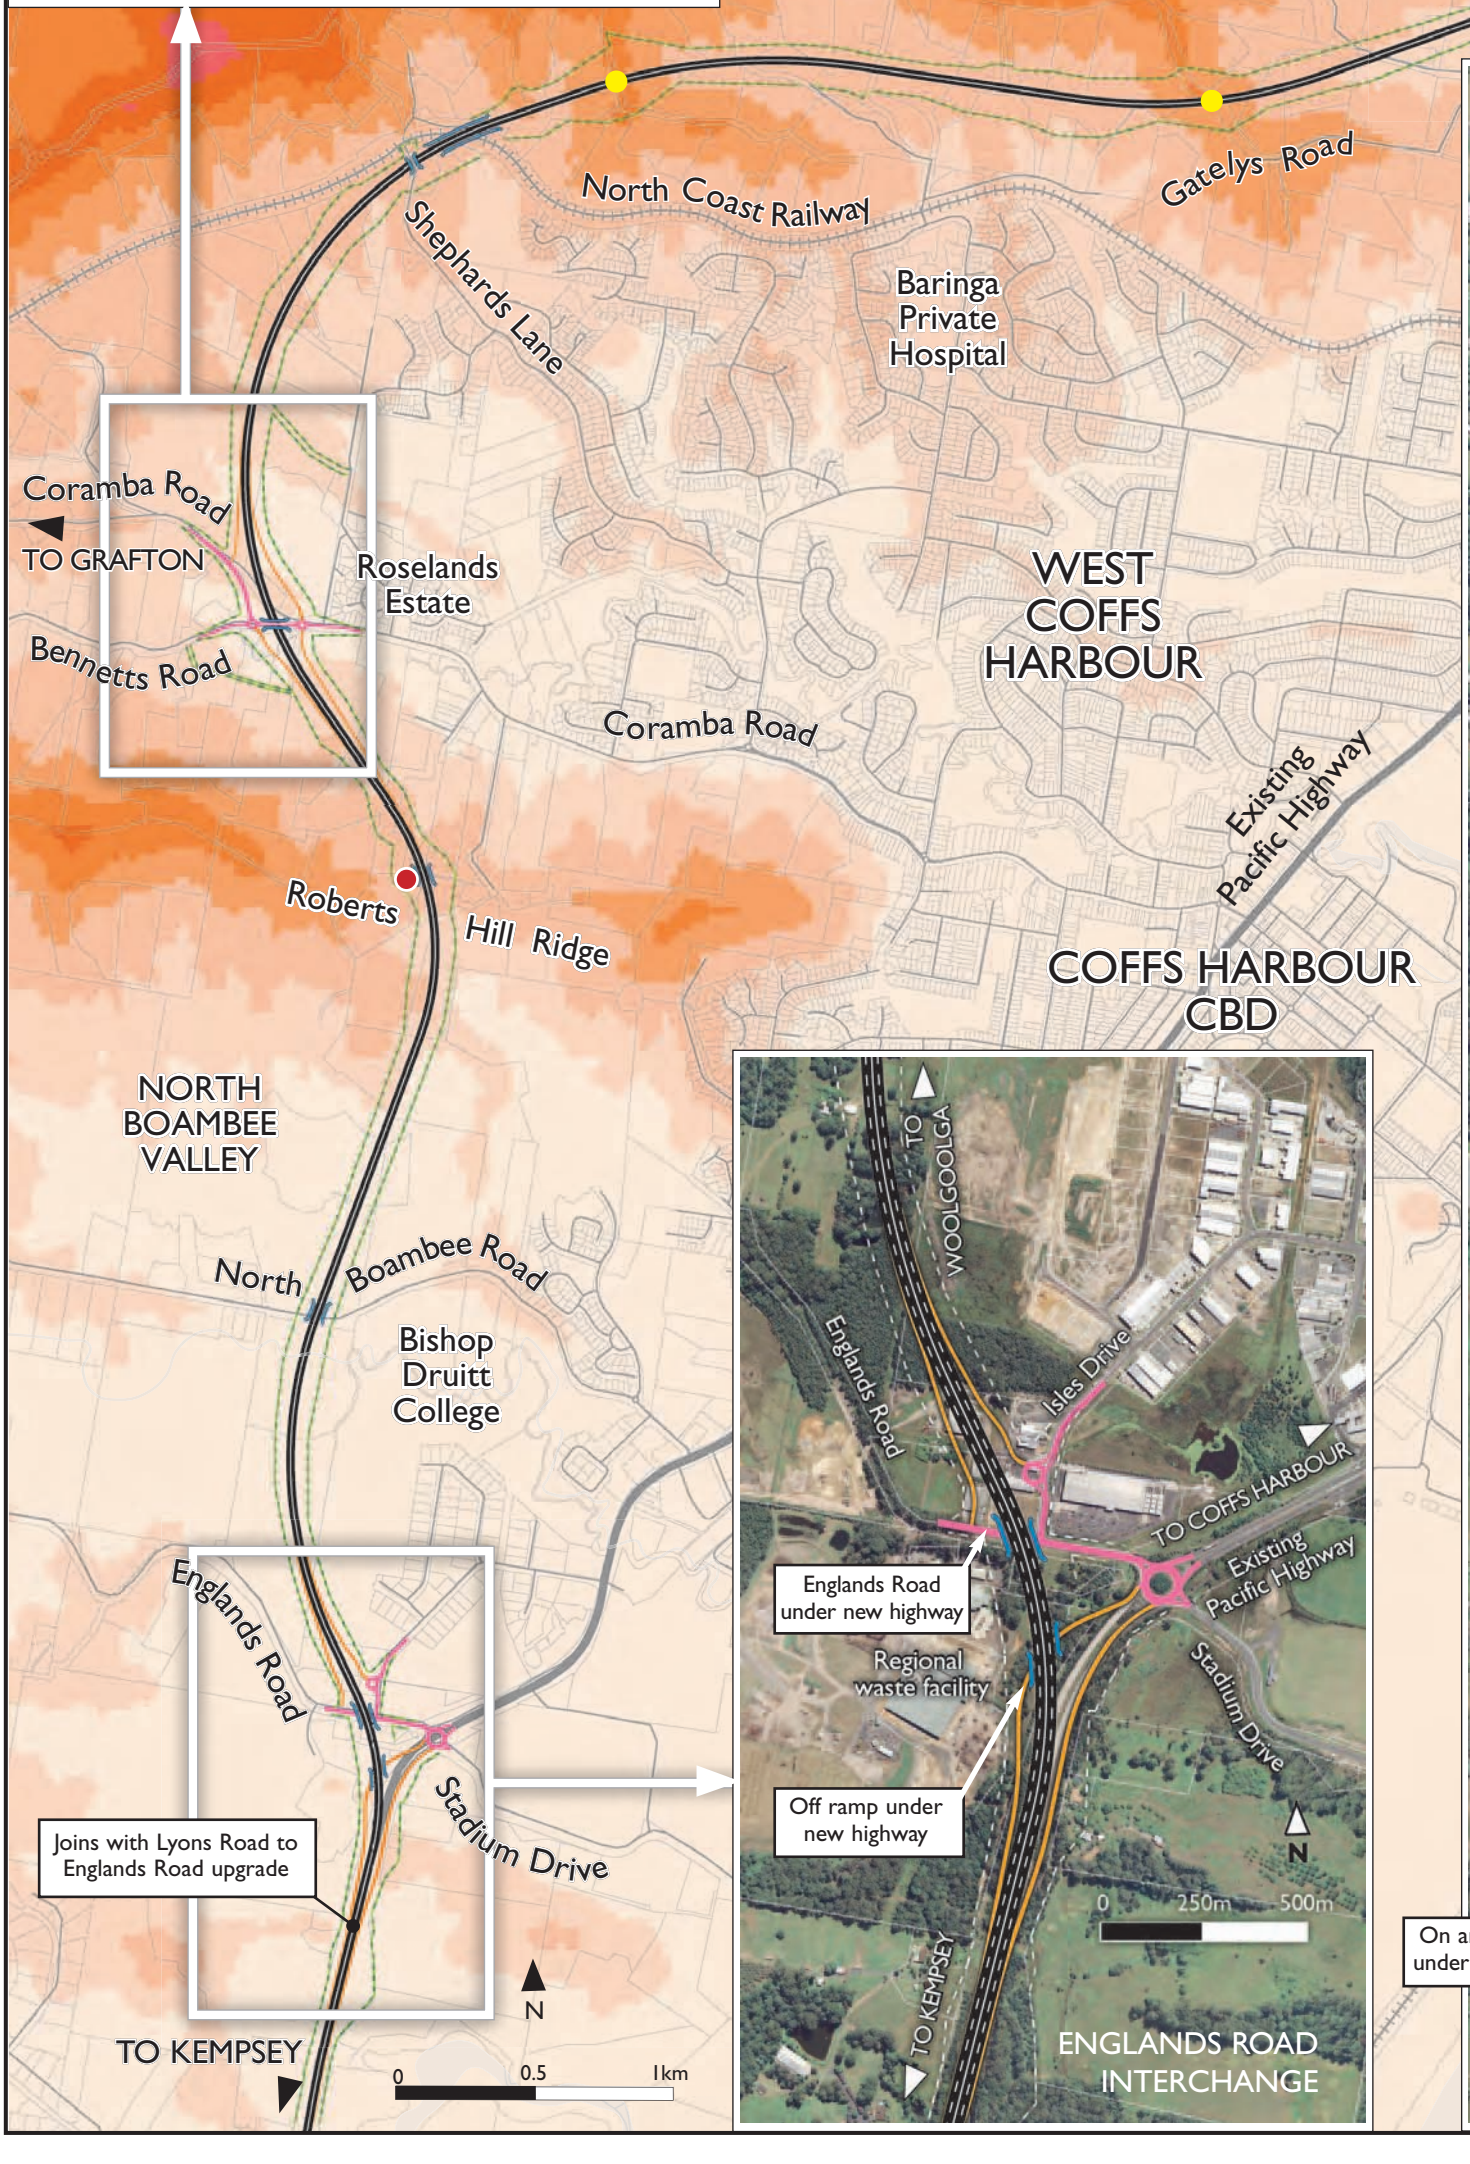

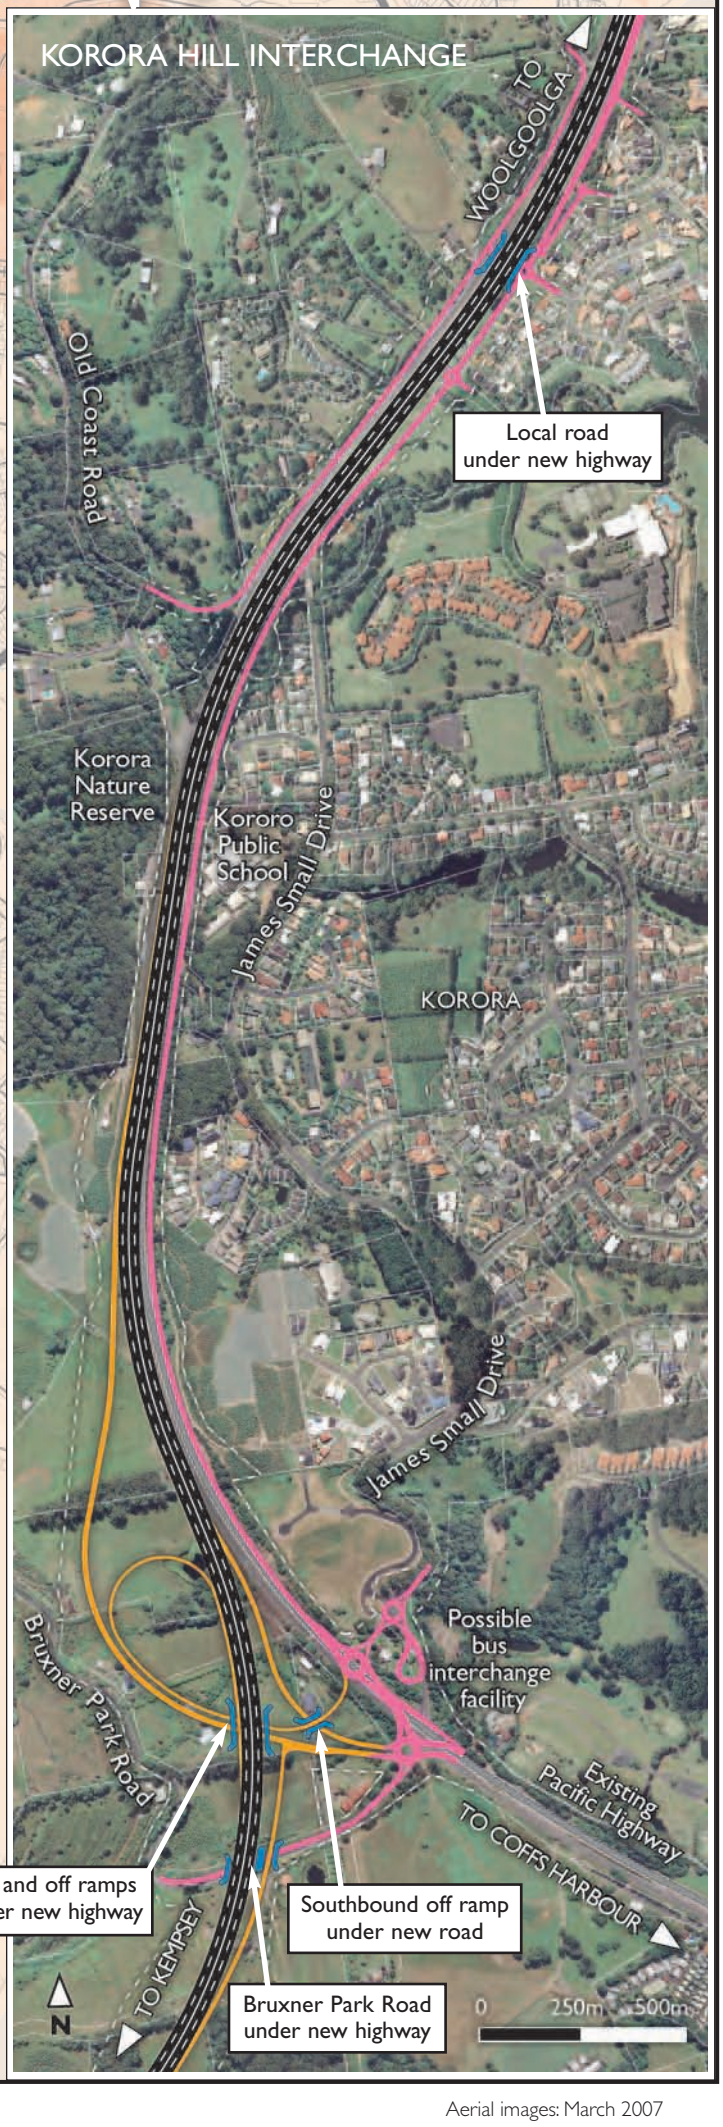

Aerial images: March 2007