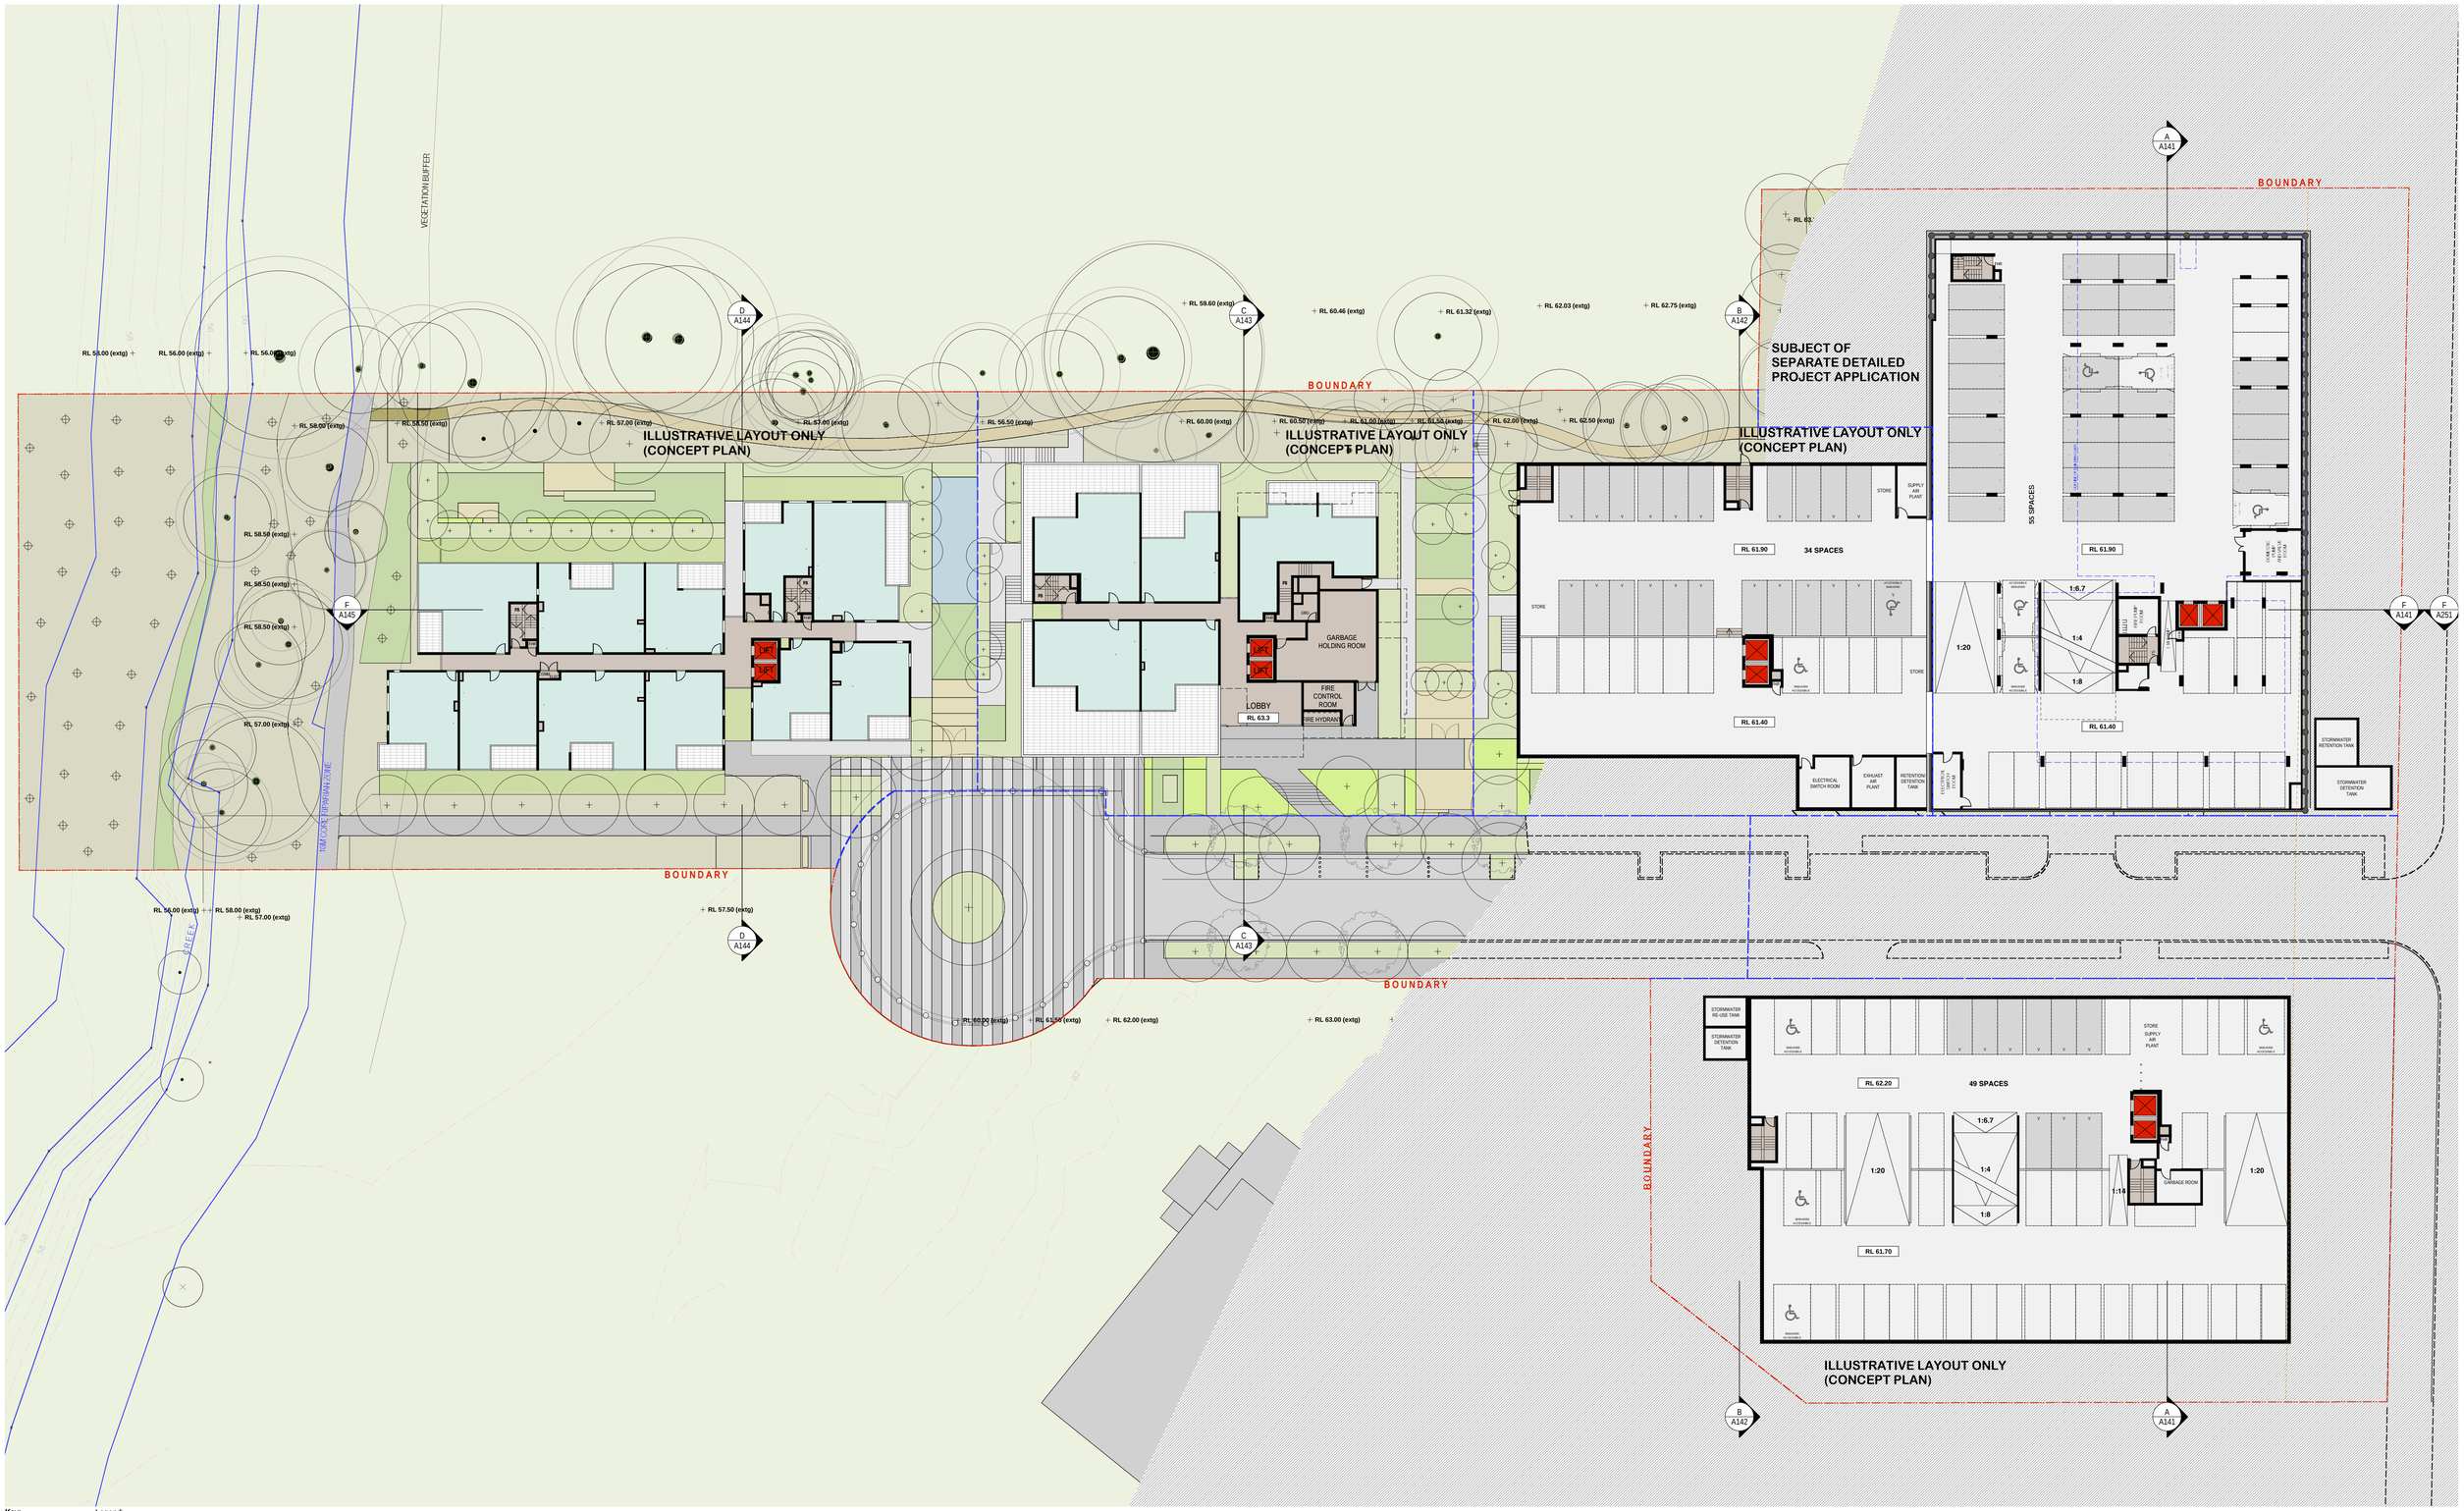

Key:

Legend:

A.2.01	Apartment No;	BY	Balcony	D	Dining	D	Fire Hose Reel			MECH	Mechanical Riser	R	Robe	SPR	Sprinkler Cup'd / Room				
B	Bathroom	C.B.1	Corridor.Building B.Level	E	Entry	E	Fire Stair No. 1, 2 etc.	L	Living Room	MT	Meter Cup'd / Room	RCB	Recycling Bin	ST	Study	R	Wardrobe		
B1, 2	Bedroom 1, 2 etc.	CDM	Communications Board	ELEC	Electrical Board	ELEC	Garbage Room.	LY	Laundry	P	Pantry	S	Store	TCE	Terrace	W.I.R	Walk-in Robe		
B/S	Bike Store	CY	Courtyard	EN	Ensuite	EN	Kitchen	M	Meals Area	PMP	Pump Room	SD	Sliding Door	V	Void	WPM+SB	Water Proof Membrane, Stone Ballast Over.	[ADAPT]	Adaptable Apartment

Residential Area
Retail Area
Service Areas
Lift

RL 000.000 Relative Level - to AHD
Fall as indicated
Entry point
Egress point

Car space (Basement, No:1)
Car space (Ground, No:1)
CWB1, 2 Car Wash Bay 1,2.ETC

[V] Visitor Parking
CP.GL.01 Retail Tenant Parking
BG Boom Gate
GD Garage Door

Rev.	Date	Approved by	Revision Notes
I	29/4/10	kjd	General update
H	5/3/10	kjd	Concept Plan Submission
G	2/3/10	kjd	General update

1m 5m 10m 20m

Nominated Architect: Nicholas Turner 6085
ABN 89 064 084 911

DLCS Quality Endorsed Company ISO 9001:2008
Licence Number 4168

NOTES

THIS DRAWING IS COPYRIGHT © AND SHALL REMAIN THE PROPERTY OF TURNER + ASSOCIATES ARCHITECTS. NO REPRODUCTION WITHOUT PERMISSION. UNLESS NOTED OTHERWISE THIS DRAWING IS NOT FOR CONSTRUCTION. DO NOT SCALE FROM DRAWINGS. FIGURED DIMENSIONS SHALL TAKE PRECEDENCE.

CLIENT

LIPMAN PROPERTIES PTY LTD
LEVEL 6, 66 BERRY STRET, NORTH SYDNEY
T 02 9955 7000 F 02 9955 3166

LIPMAN
the obvious choice in property

PROJECT TITLE

RESIDENTIAL DEVELOPMENT
128 HERRING ROAD, MACQUARIE PARK

DRAWING TITLE

Illustrative Plan RL 63.3

CONCEPT PLAN

SCALE	JOB No.	DRAWN	NORTH
1:250 @B1, 40% @ A3	09047	AM, TS	
STATUS: FOR INFORMATION	DWG No. A 125	REV I	

TURNER + ASSOCIATES
L1 410 Crown Street Surry Hills NSW 2010 Australia
t +61 2 8668 0000 f +61 2 8668 0088