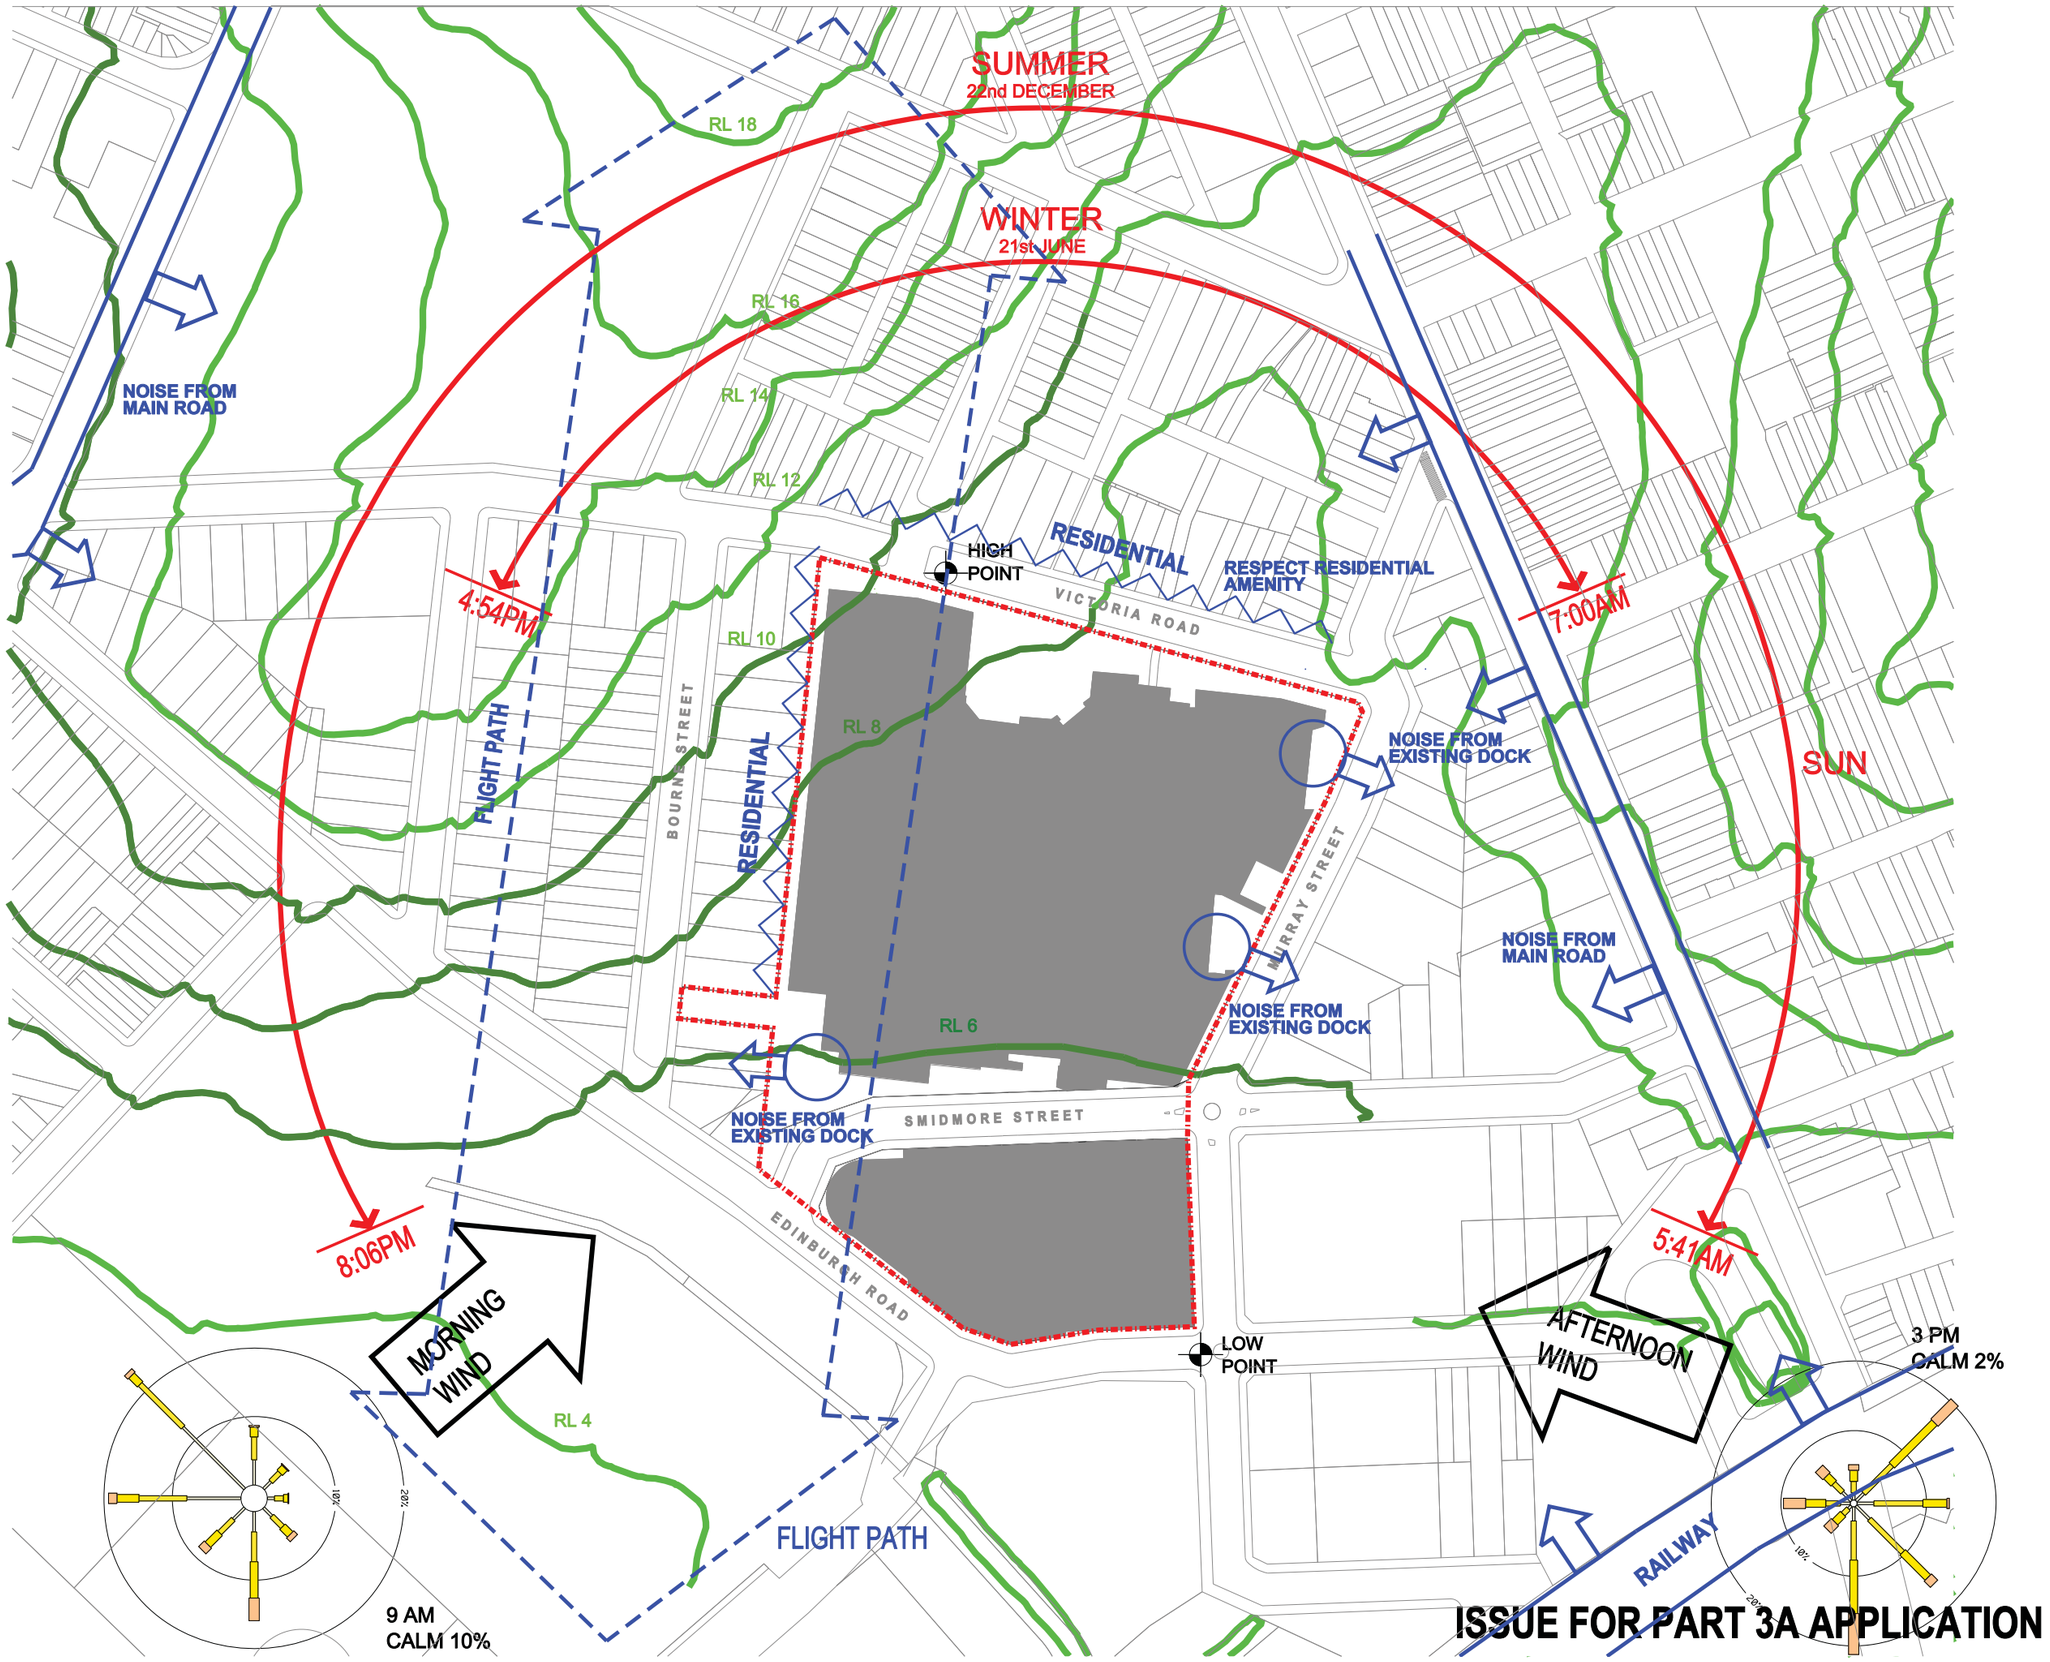

ISSUE FOR PART 3A APPLICATION

These designs, plans and specifications and the copyright therein are the property of Bovis Lend Lease Pty Limited and must not be used, reproduced or copied wholly or in part without the written permission of Bovis Lend Lease.

WIND
SYDNEY AIRPORT AMO

Scale factor = 30.0%

Issue	Rev.	Revision Description	Date
02		ISSUE FOR PART 3A APPLICATION	16.07.10
01		ISSUE FOR PART 3A APPLICATION	02.06.10

Project Manager
Bovis Lend Lease Pty. Limited
ABN 97 000 098 162
30 The Bond 30 Hickson Road
Millers Point NSW 2000

Architect
Lend Lease design
30 The Bond 30 Hickson Road
Millers Point NSW 2000

Urban Planners
URBIS
Ph:+612 8233 9900 Fax:+612 8233 9966
Level 21, 321 Kent Street
Sydney NSW 2000

Landscape Architect
SITE IMAGE
Ph:02 9698 2899 Fax:02 9698 2877
24-46 Bowden Street
Alexandria NSW 2015

Client
AMP capital INVESTORS

Project
Metro MARRICKVILLE

Title
SITE ANALYSIS

Scale 1:1000@ B1, 1:2500@ A3

Drawn	Checked	Coordinated	Approved	Date
LY	EI	EI	GJ	24.05.10

Project Number : Drawing Number 160496:EA002
Issue 02

YINL424 15/07/2010 3:41:54 PM L:\RETAIL\MARRICKVILLEMETRO\ARCHITECTURE\DRAWINGS\EA002.DGN

B1 0 10 20 30 40 50 60 70 80 90 100 110 120 130 140 150

If this drawing is printed or plotted at a size other than B1- DO NOT SCALE DIMENSIONS FROM DRAWING.
Always take figured dimensions in preference to scaling.