These designs, plans and specifications and the copyright therein are the property of Bovis Lend Lease Pty Limited and must not be used, reproduced or copied wholly or in part without the written permission of Bovis Lend Lease.

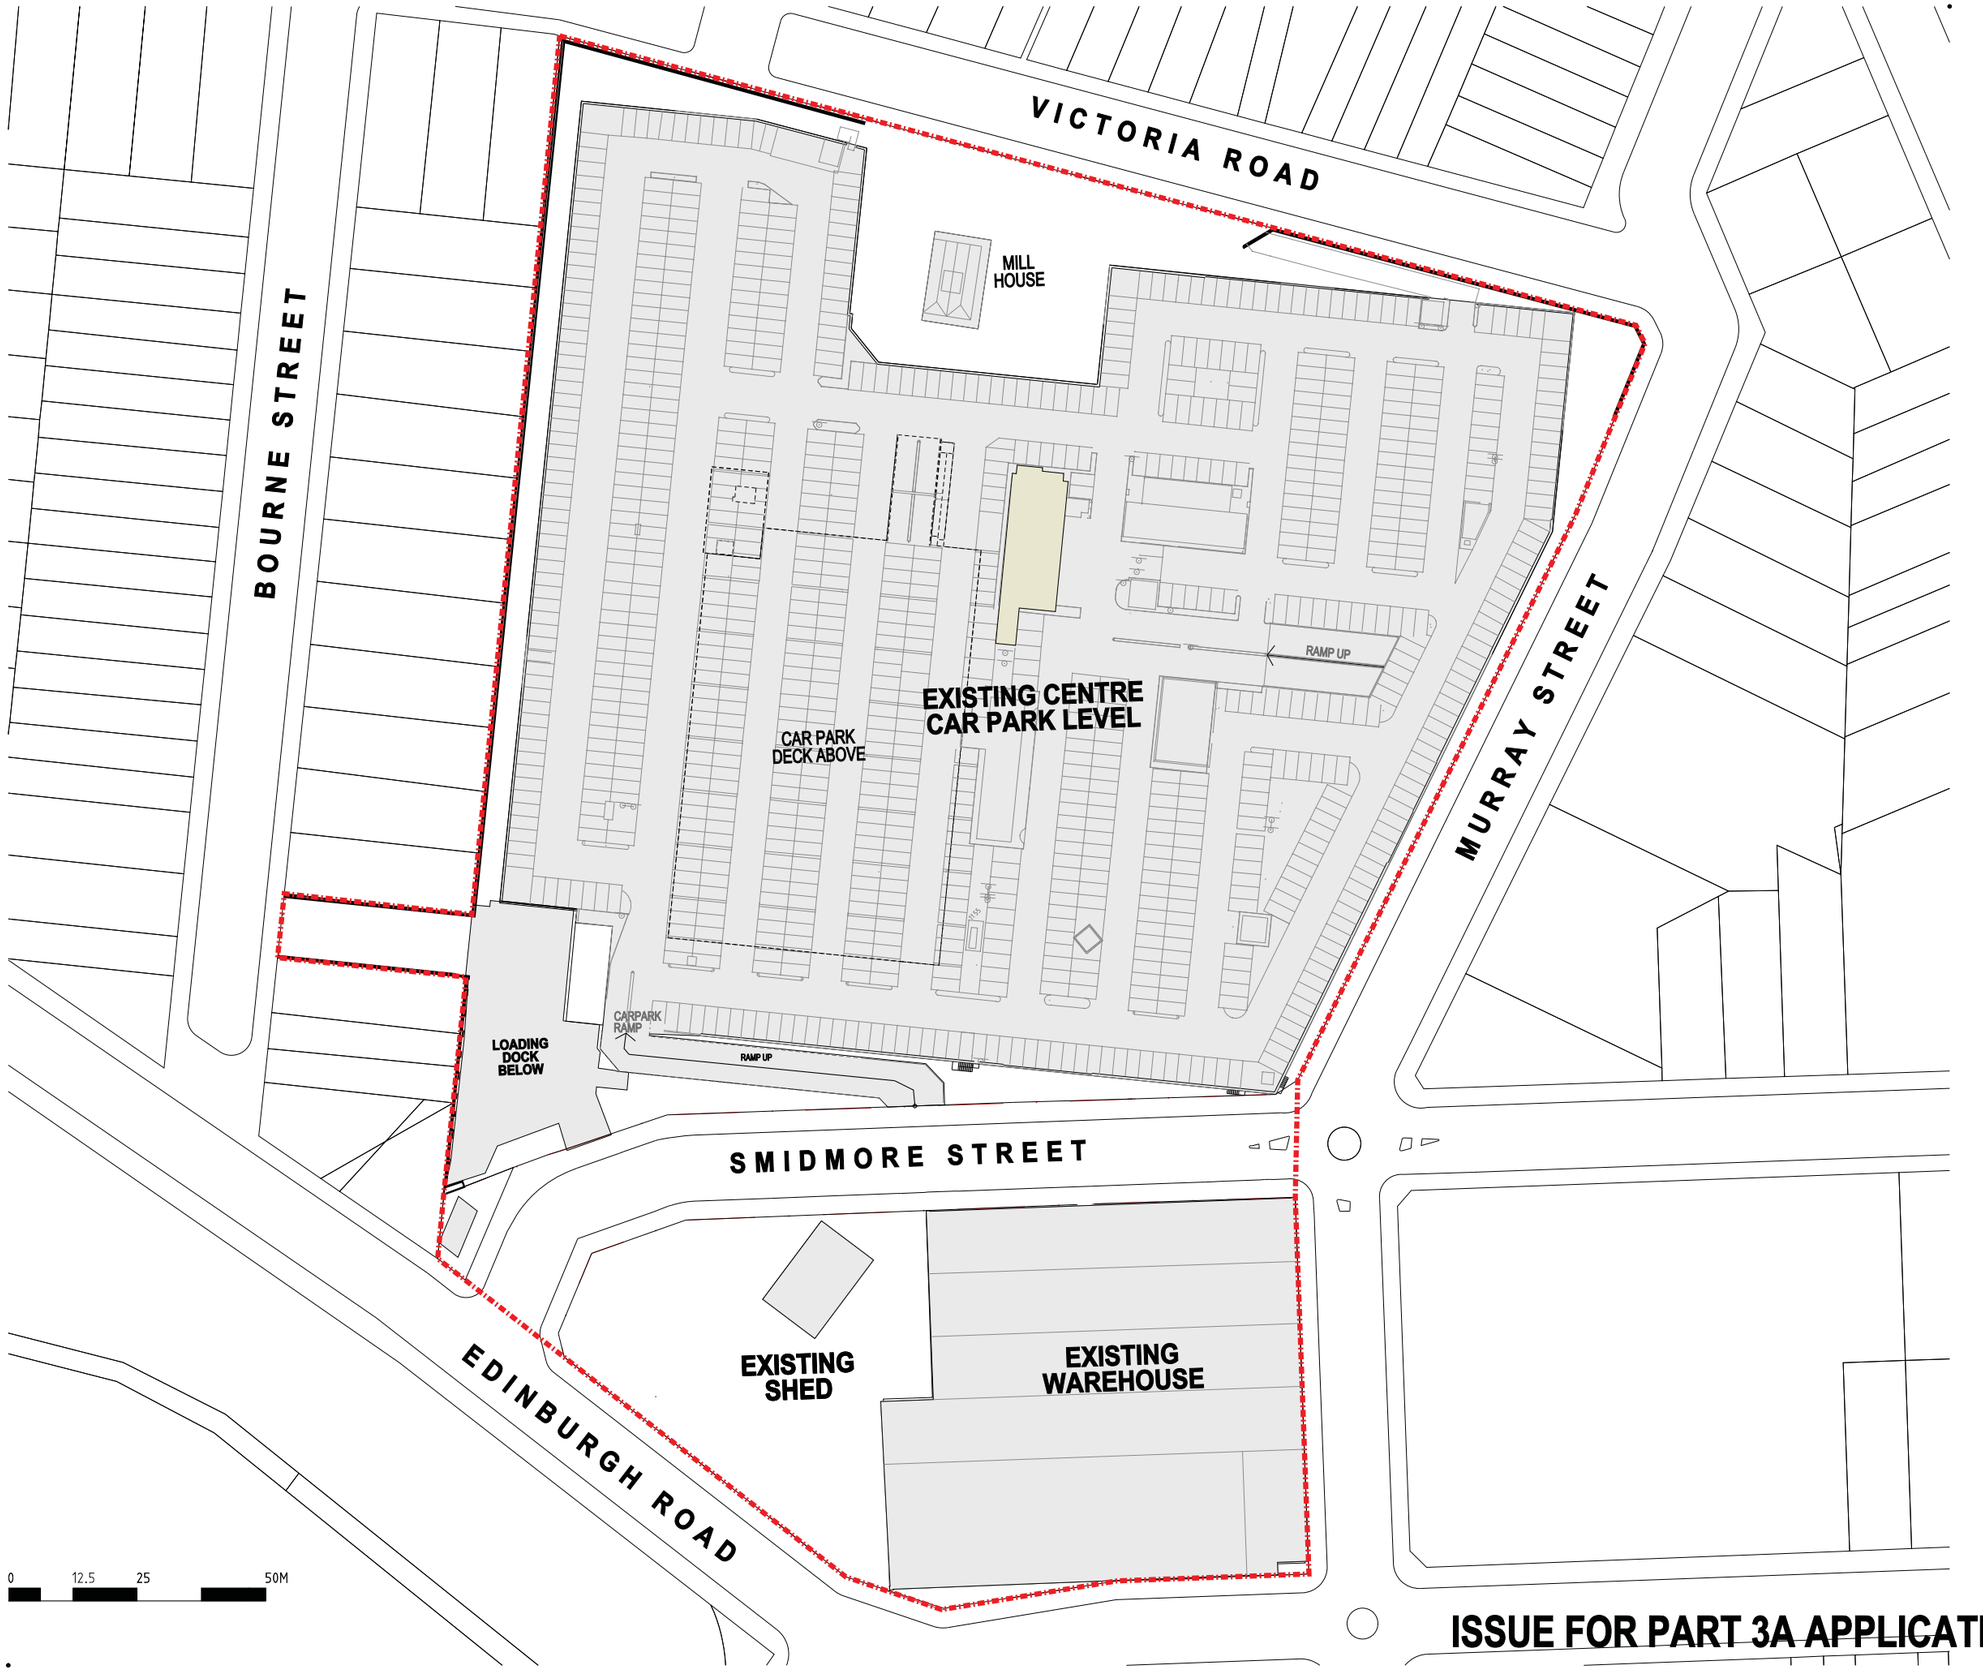

ISSUE FOR PART 3A APPLICATION

Issue	Rev.	Revision Description	Date
02		ISSUE FOR PART 3A APPLICATION	16.07.10
01		ISSUE FOR PART 3A APPLICATION	02.06.10

Project Manager
Bovis Lend Lease Pty. Limited
ABN 97 000 098 162
50 The Bond 30 Hickson Road
Millers Point NSW 2000

Architect
Lend Lease design
50 The Bond 30 Hickson Road
Millers Point NSW 2000

Urban Planners
URBIS
Ph:+612 8233 9900 Fax:+612 8233 9966
Level 31, 321 Kent Street
Sydney NSW 2000

Landscape Architect
SITE IMAGE
Ph:02 9698 2800 Fax:02 9698 2877
24-46 Bowden Street
Alexandria NSW 2015

Client
AMP capital INVESTORS

Project
Metro Shopping Centre Marrickville

Title
EXISTING
ROOFTOP CAR PARK
LEVEL 1

Scale 1:500 @ B1, 1:1250@ A3

Drawn	Checked	Coordinated	Approved	Date
LY	EI	EI	GJ	24.05.10

Project Number : Drawing Number	Issue
160496:EA004	02

L:\RETAIL\MARRICKVILLEMETRO\ARCHITECTURE\DRAWINGS\EA004.DGN 15/07/2010 4:11:30 PM YINL424

B1 0 10 20 30 40 50 60 70 80 90 100 110 120 130 140 150

If this drawing is printed or plotted at a size other than B1- DO NOT SCALE DIMENSIONS FROM DRAWING.
Always take figured dimensions in preference to scaling.