METRO SHOPPING CENTRE MARRICKVILLE

PART 3A

DRAWING SCHEDULE

DRAWING NO.	DRAWING TITLE	DETAIL PLAN	REVISION
000	COVER SHEET	-	A
100	LANDSCAPE MASTER PLAN	-	A
101	LANDSCAPE DETAIL PLAN 1 - ENDINBURGH RD	A & B	A
102	LANDSCAPE DETAIL PLAN 2 - ENDINBURGH RD	-	A
103	LANDSCAPE DETAIL PLAN 3 - MURRAY ST	A, B & C	A
104	LANDSCAPE DETAIL PLAN 4 - MURRAY ST	A & B	A
105	LANDSCAPE DETAIL PLAN 5 - VICTORIA RD	-	A
106	LANDSCAPE DETAIL PLAN 6 - CIVIC PLACE	-	A
107	LANDSCAPE DETAIL PLAN 7 - PLAZA	-	A
501	LANDSCAPE DETAILS	-	A
601	LANDSCAPE SECTIONS & SPECIFICATION NOTES	-	A

PLANT SCHEDULE

Symbol	Botanical Name	Common Name	Mature Height (m.)	Mature Spread (m.)	Spacings	Plant Origin	Water Rating	Pot Size	Quantity
Trees									
Cc	Corymbia citriodora	Lemon Scented Gum	30	10	As Shown	Indigenous	Medium	200lt	2
Ep	*Eucalyptus paniculata*	Grey Ironbark	15-30	10	As Shown	Indigenous	Low	200lt	44 *(38)
Fo	*Fraxinus oxycarpa 'Raywoodii'*	Claret Ash	10	7	As Shown	Non Indigenous	Medium	100lt	4
Hedge									
As	*Acmena smithii var.minor*	Dwarf Lillypilly	3	2	2.00/m2	Indigenous	Medium	200mm	28
AAM	*Acmena smithii var. minor 'Allyn Magic'*	Allyn Magic Lilly Pilly	0.8	0.8	2.00m2	Indigenous	Medium	200mm	67
Mp	*Murraya paniculata*	Orange Jasmine	3	2	2.00/m2	Non Indigenous	Medium	200mm	42
WWG	*Westringia 'Wynyabbie Gem'*	Wynyabbie Rosemary	1.5	1.5	2.00/m2	Indigenous	Low	150mm	28
Shrubs									
Cs	Callistemon salignus	Pink Tipped Bottlebrush	9	4	As Shown	Indigenous	Low	200mm	14
Accents									
Cr	*Cycas revoluta*	Cycad	3	2	As Shown	Non Indigenous	Medium	200mm	60
DE	*Doryanthes excelsa*	Gymea Lily	2	2	As Shown	Indigenous	Low	200mm	52
Groundcovers & Grasses									
LEG	*Liriope muscari 'Evergreen Giant'*	Giant Liriope	0.6	0.5	6.00/m2	Non Indigenous	Medium	150mm	801
Ll	*Lomandra longifolia*	Mat Rush	0.7	1	4.00/m2	Indigenous	Low	75mm Tube	115
LT	*Lomandra longifolia 'Tanika'*	Tanika Mat Rush	0.7	0.6	6.00/m2	Indigenous	Low	75mm Tube	33
Ta	*Themeda australis*	Kangaroo Grass	0.8	0.3	5.00m2	Indigenous	Low	75mm Tube	348
PX	*Philodendron 'Xanadu'*	Xanadu	0.6	0.8	4.00/m2	Non Indigenous	High	150mm	140
Street Rain Gardens Planting									
Ca	*Carex appressa*	Grass Flag	0.8	0.6	8.00/m2	Indigenous	Medium	150mm	557
DB	*Dianella caerulea 'Breeze'*	Blue Flax Lily	0.5	0.6	6.00/m2	Indigenous	Low	150mm	268
In	*Isolepsis nodosa*	Knobby Club Grass	1	0.7	6.00/m2	Indigenous	Low	150mm	268
LT	*Lomandra longifolia 'Tanika'*	Tanika Mat Rush	0.7	0.6	6.00/m2	Indigenous	Low	150mm	268

NOTE:
*Final street tree quantities are subject to further design development and services investigation. The number in brackets above are the total proposed qualities should street trees not be able to be planted due to service corridor conflicts.

LEGEND

- Extent of Works
- Building Outline
- Existing Trees to Removed
- Existing Trees to Retained
- Tree Planting
- Tree Planting Subject to further Investigation of services
- Shrub Planting
- Groundcover / Grass Planting
- Accent Planting
- Hedge Planting
- Rain Garden Planting
- Turf Planting
- Existing Heritage Brick Paving to remain
- Heritage Brick Paving to be relaid
- Unit Paver Banding
- Insitu Concrete Paving
- Timber Deck
- Steel Edge
- Rendered Blockwork Wall/Bench Seat
- Feature Sculpture
- WF Water Feature
- Bike Racks
- Rubbish Bins
- Removable Bollard
- Bench Seat

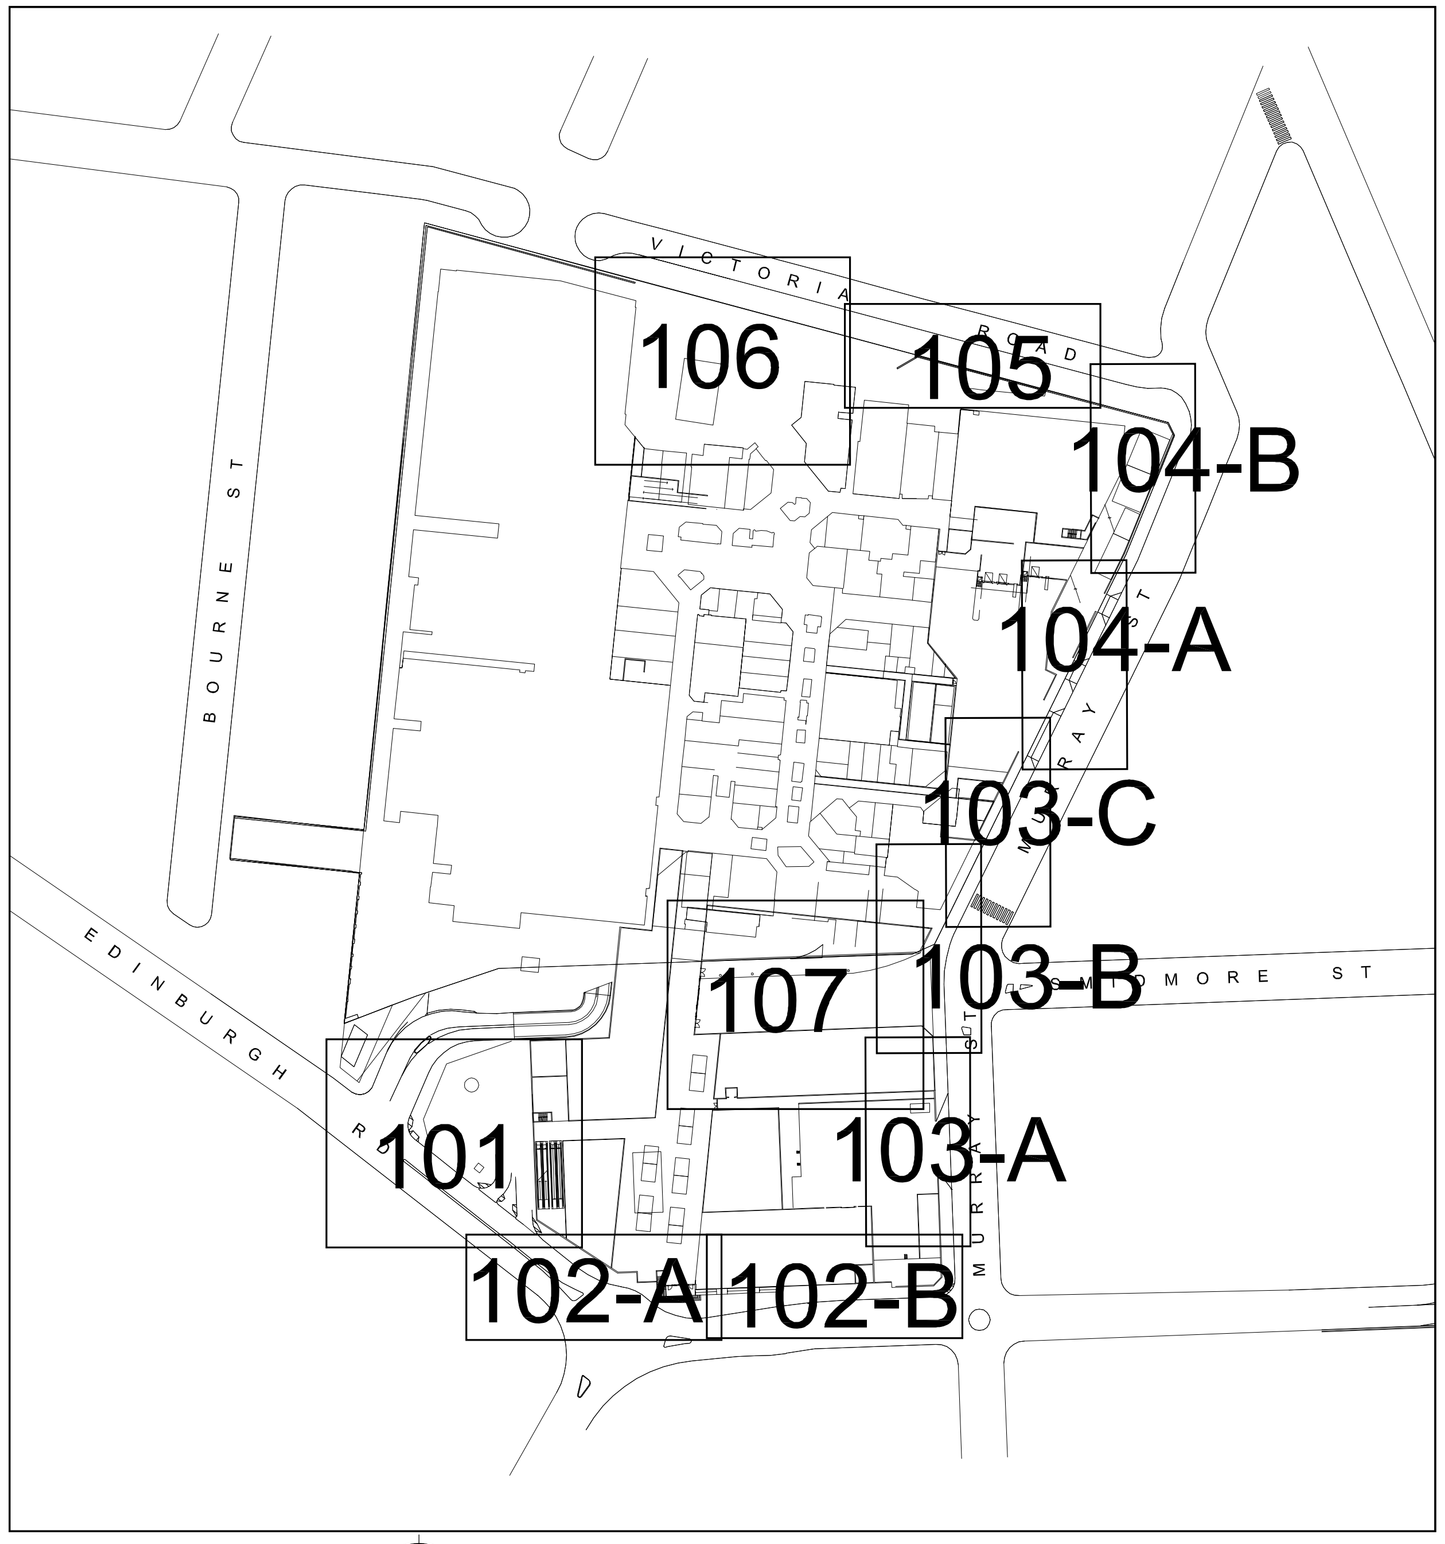

SHEET LAYOUT PLAN
Scale: NTS

NOTE:
Location of service corridor & tree planting subject to further investigation of existing locations & negotiations with service providers.

© 2010 Site Image (NSW) Pty Ltd ABN 44 801 262 380 All rights reserved. This drawing is copyright and shall not be reproduced or copied in any form or by any means (graphic, electronic or mechanical including photocopy) without the written permission of Site Image Pty Ltd. Any license, expressed or implied, to use this document for any purpose what so ever is restricted to the terms of the written agreement between Site Image (NSW) Pty Ltd and the instructing party.

The contractor shall check and verify all work on site (including work by others) before commencing the landscape installation. Any discrepancies are to be reported to the Project Manager or Landscape Architect prior to commencing work. Do not scale this drawing. Any required dimensions not shown shall be referred to the Landscape Architect for confirmation.

Issue	Revision Description	Drawn	Check	Date
A	PART 3A	KA	AL	20.05.2010

Client: AMP capital INVESTORS

Project Manager: Bovis Lend Lease

Project: MARRICKVILLE METRO

SITE IMAGE
28 Bowden Street
Alexandria NSW 2015
Australia

Tel: (61 2) 9698 2899
Fax: (61 2) 9698 2877
Web: www.siteimage.com.au

Site Image (NSW) Pty Ltd
ABN 44 801 262 380
Landscape Architects

PART 3A

Drawing Name: COVER SHEET

Scale:

Job Number:	Drawing Number:	Issue:
SS10-2128	000	A

A1 100 200 300 400 500 600 700