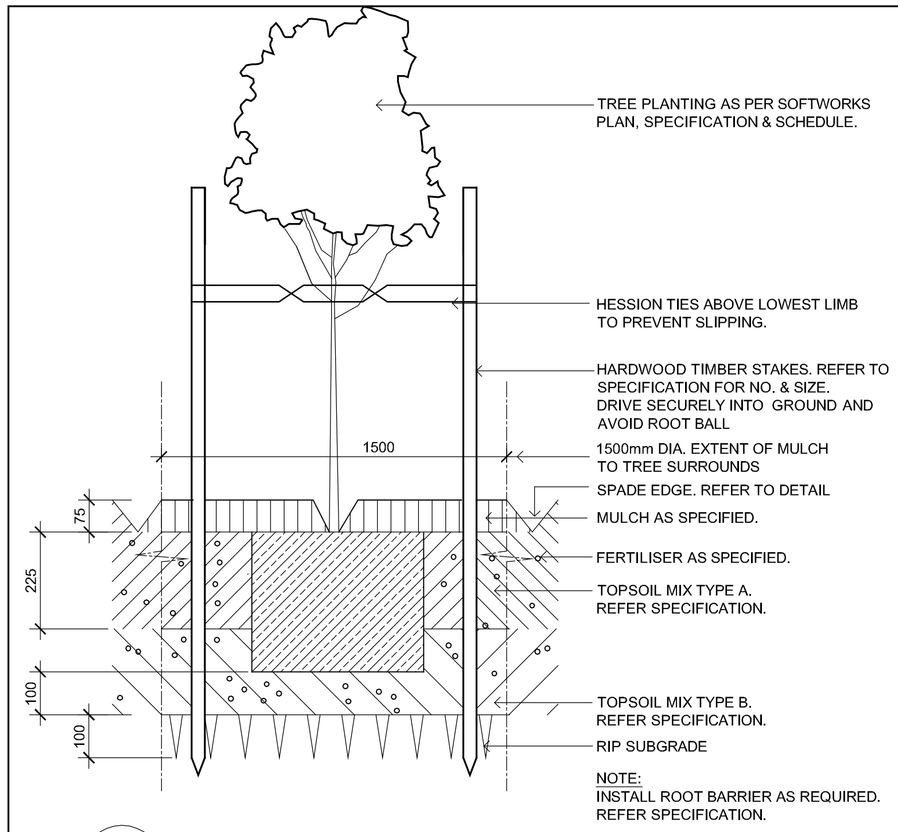

1 501 25L - 75L TREE PLANTING ON GRADE
Scale 1:10

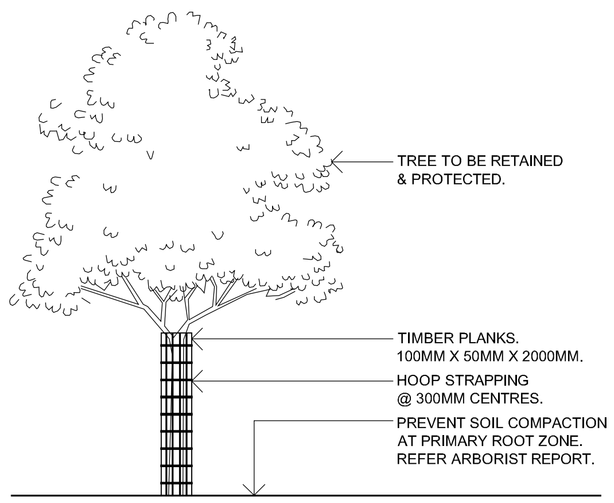

5 501 TREE PROTECTION PLANKS
Scale 1:10

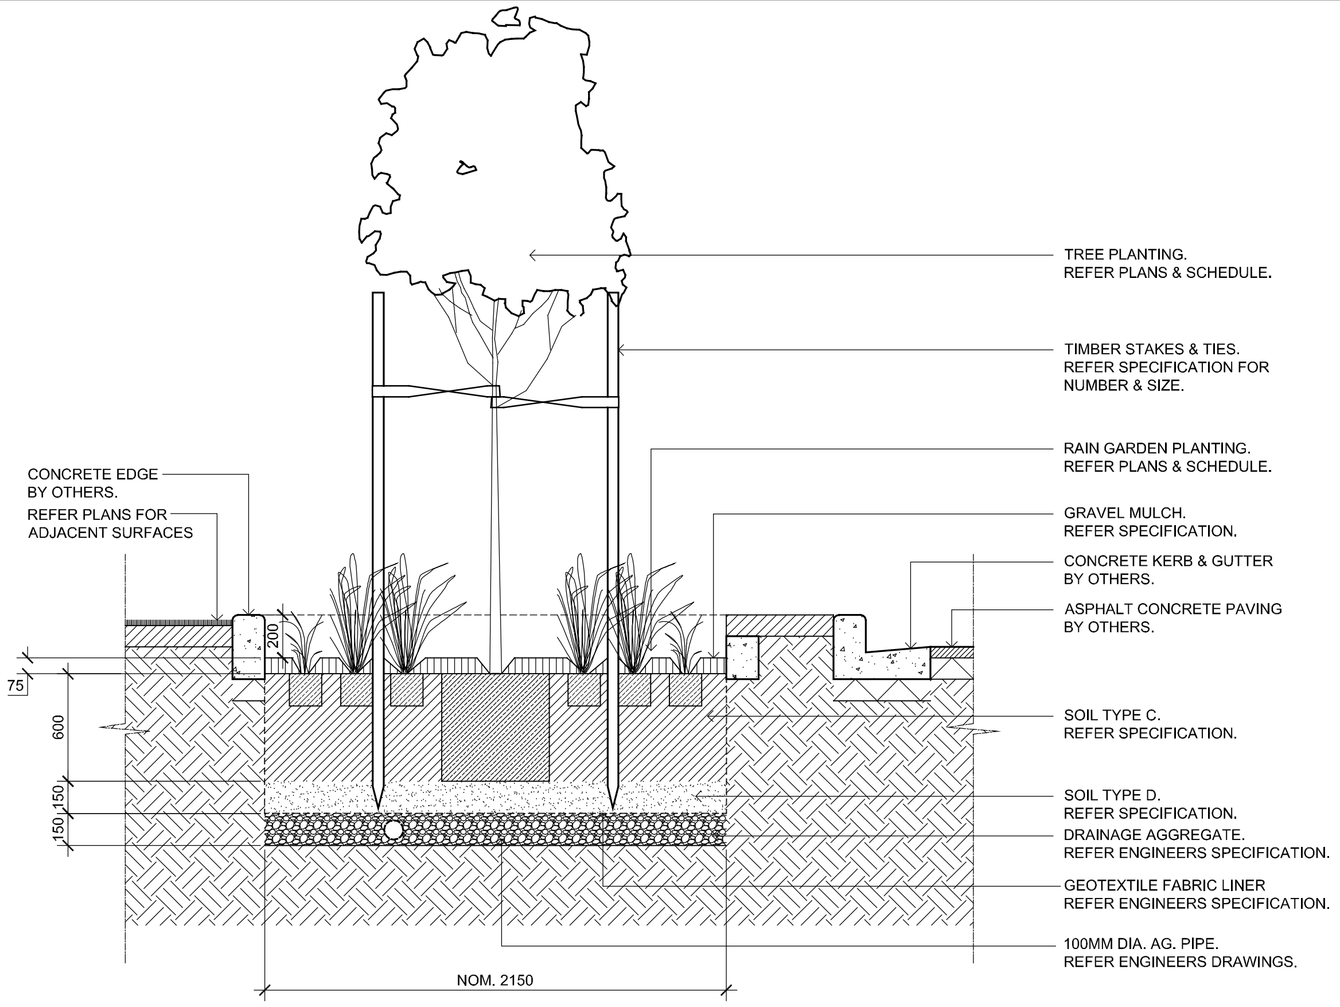

9 501 TYPICAL TREE RAIN GARDEN
Scale 1:20

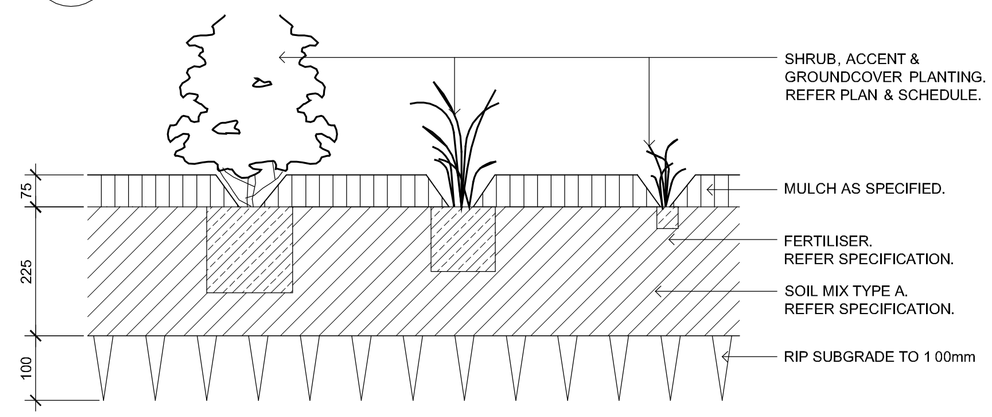

2 501 SHRUB, ACCENT & GROUNDCOVER PLANTING ON GRADE
Scale 1:10

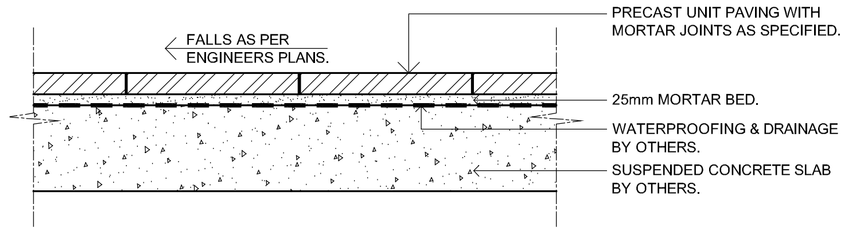

6 501 INSITU CONCRETE PAVERS ON SLAB
Scale 1:10

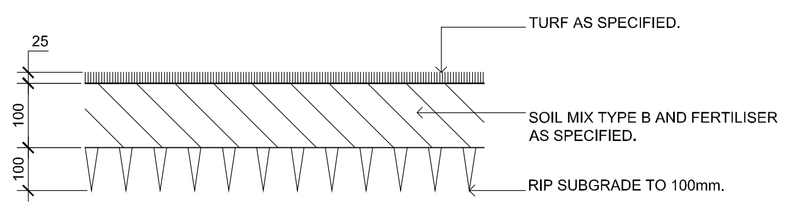

3 501 TURF ON EVEN GRADE
Scale 1:10

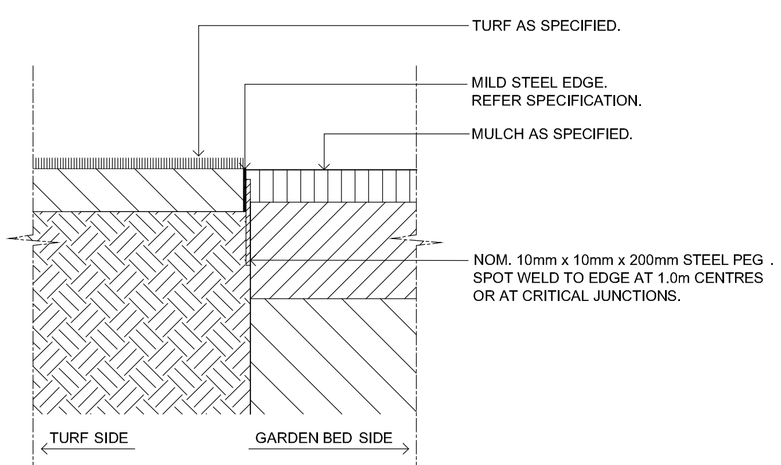

4 501 TYPICAL MILD STEEL EDGE
Scale 1:10

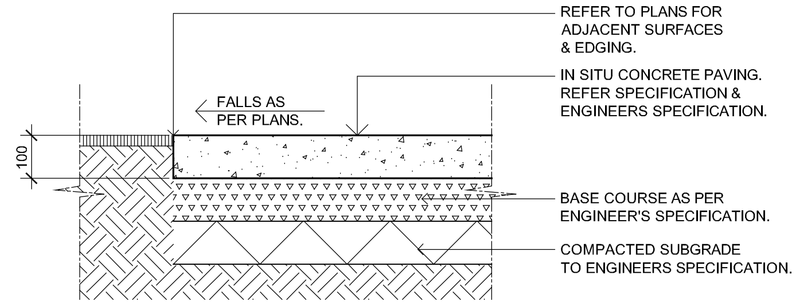

7 501 INSITU CONCRETE PAVING ON GRADE
Scale 1:10

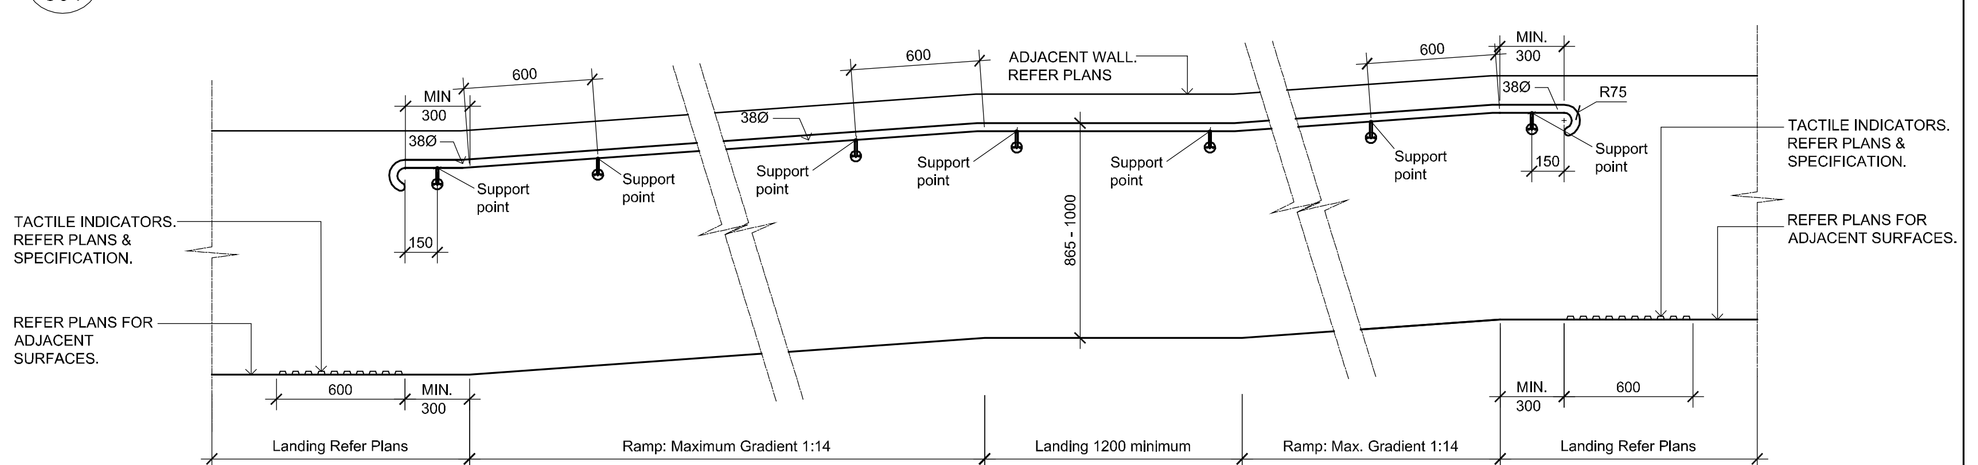

8 501 WALL MOUNTED HANDRAIL & RAMP
Scale 1:20

© 2010 Site Image (NSW) Pty Ltd ABN 44 801 262 380 All rights reserved. This drawing is copyright and shall not be reproduced or copied in any form or by any means (graphic, electronic or mechanical including photocopy) without the written permission of Site Image Pty Ltd. Any license, expressed or implied, to use this document for any purpose what so ever is restricted to the terms of the written agreement between Site Image (NSW) Pty Ltd and the Instructing party.

The contractor shall check and verify all work on site (including work by others) before commencing the landscape Installation. Any discrepancies are to be reported to the Project Manager or Landscape Architect prior to commencing work. Do not scale this drawing. Any required dimensions not shown shall be referred to the Landscape Architect for confirmation.

Issue	Revision Description	Drawn	Check	Date
A	PART 3A	KA	AL	20.05.2010

Client: Bovis Lend Lease; AMP capital INVESTORS

Project: MARRICKVILLE METRO
Metro SHOPPING CENTRE MARRICKVILLE

SITE IMAGE
28 Bowden Street
Alexandria NSW 2015
Australia
Tel: (61 2) 9698 2899
Fax: (61 2) 9698 2877
Web: www.siteimage.com.au
Site Image (NSW) Pty Ltd
ABN 44 801 262 380
Landscape Architects

PART 3A

Drawing Name: LANDSCAPE DETAILS

Scale: 1:500 @ A1 (0 5 10 15 20m)
Job Number: SS10-2128
Drawing Number: 501
Issue: A

A1 100 200 300 400 500 600 700