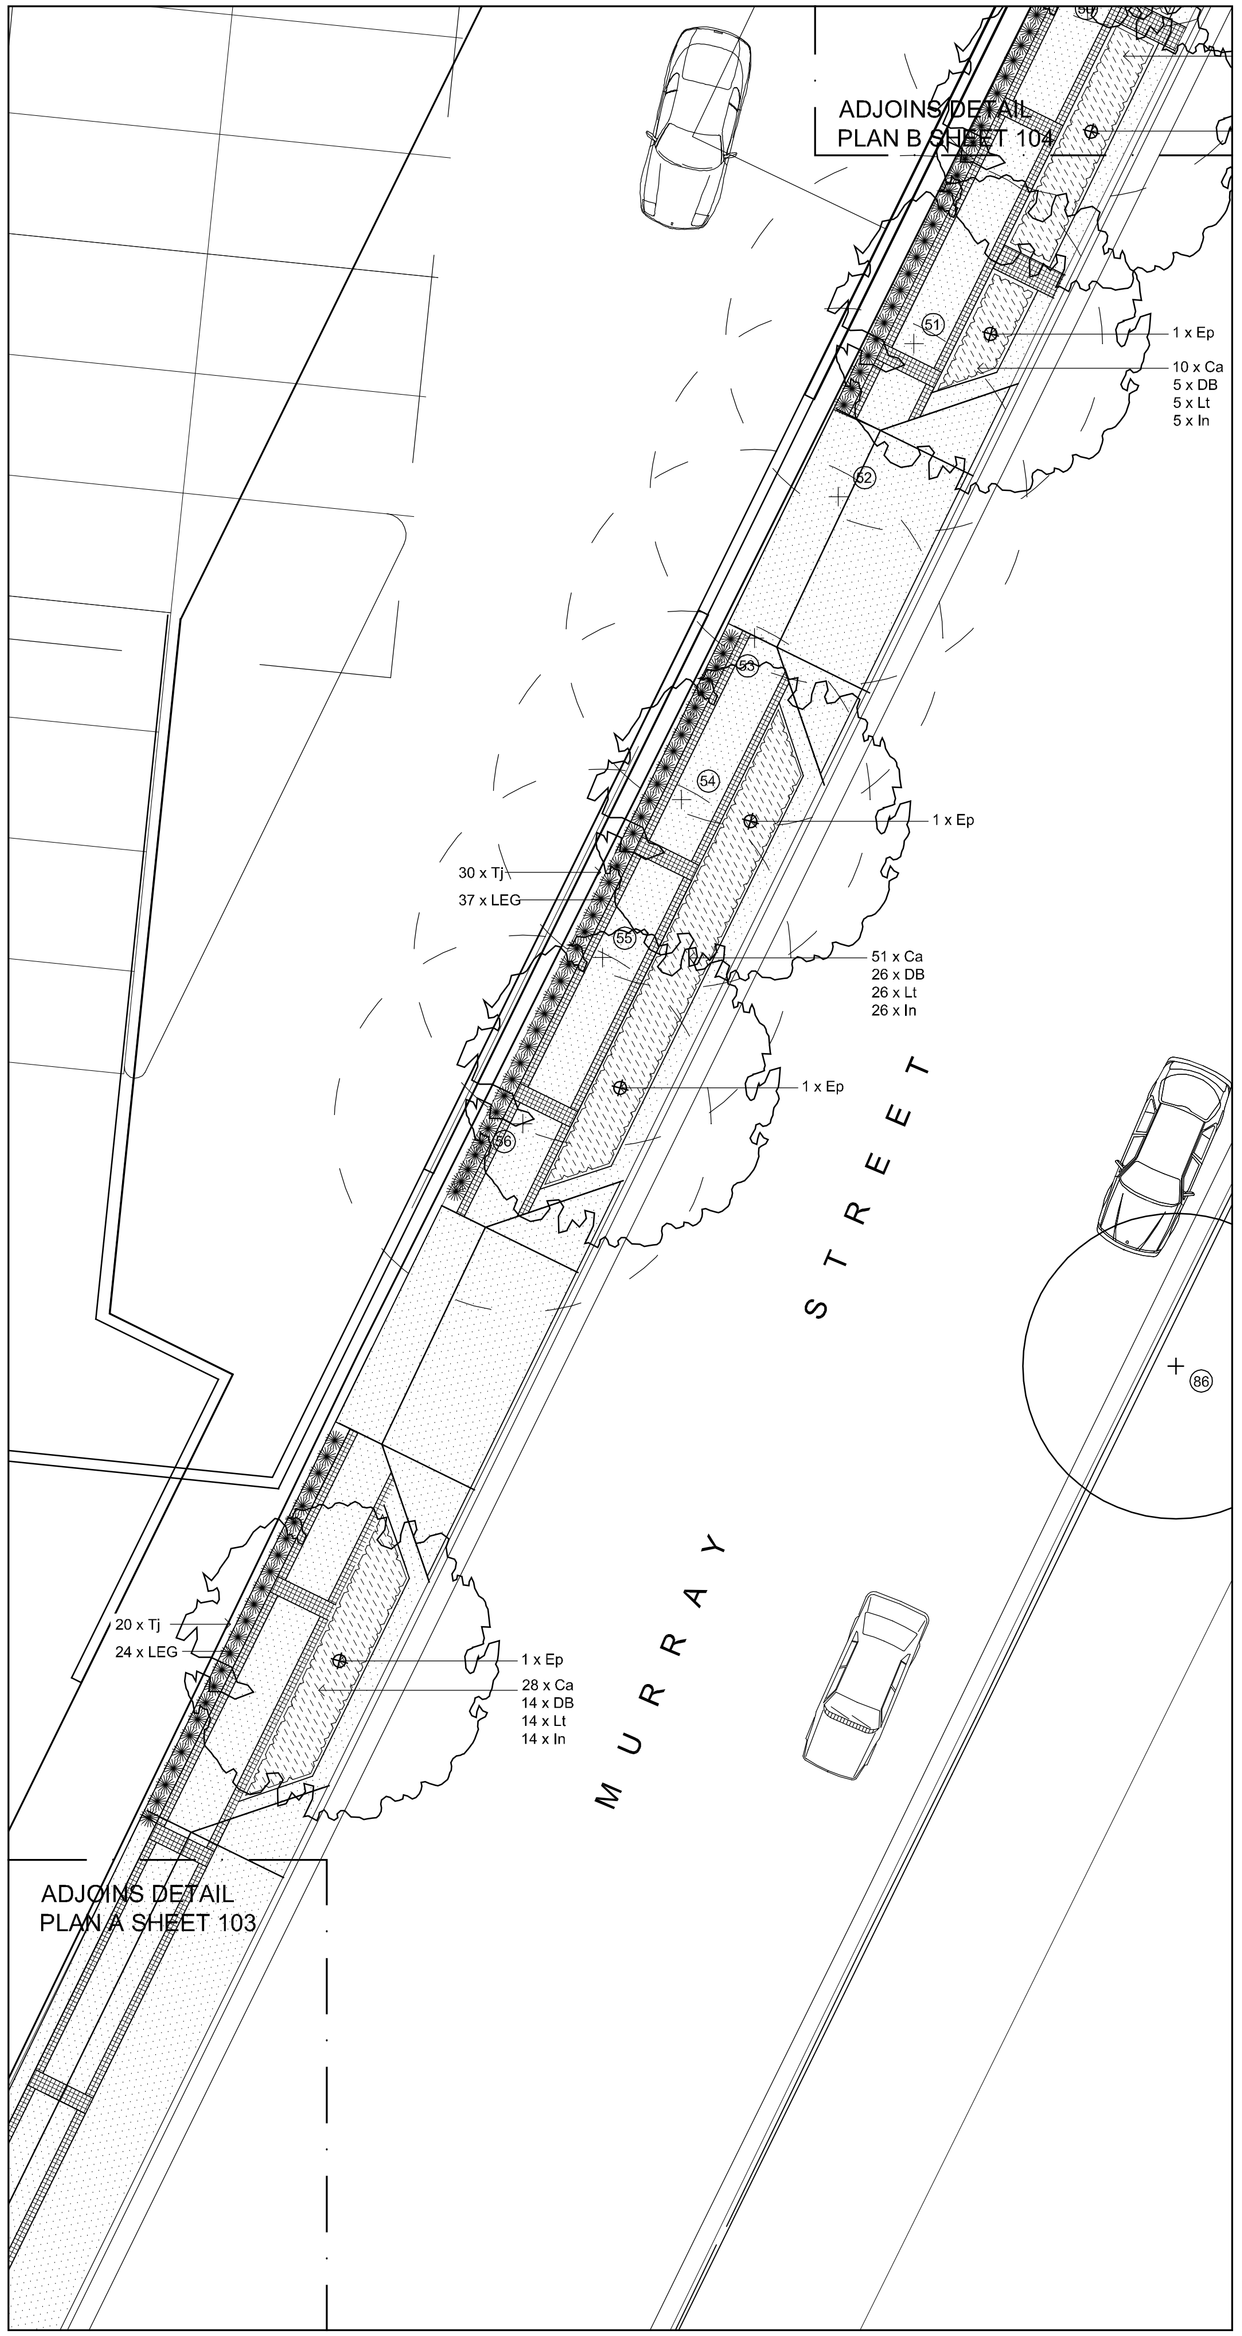

A 104 DETAIL PLAN A

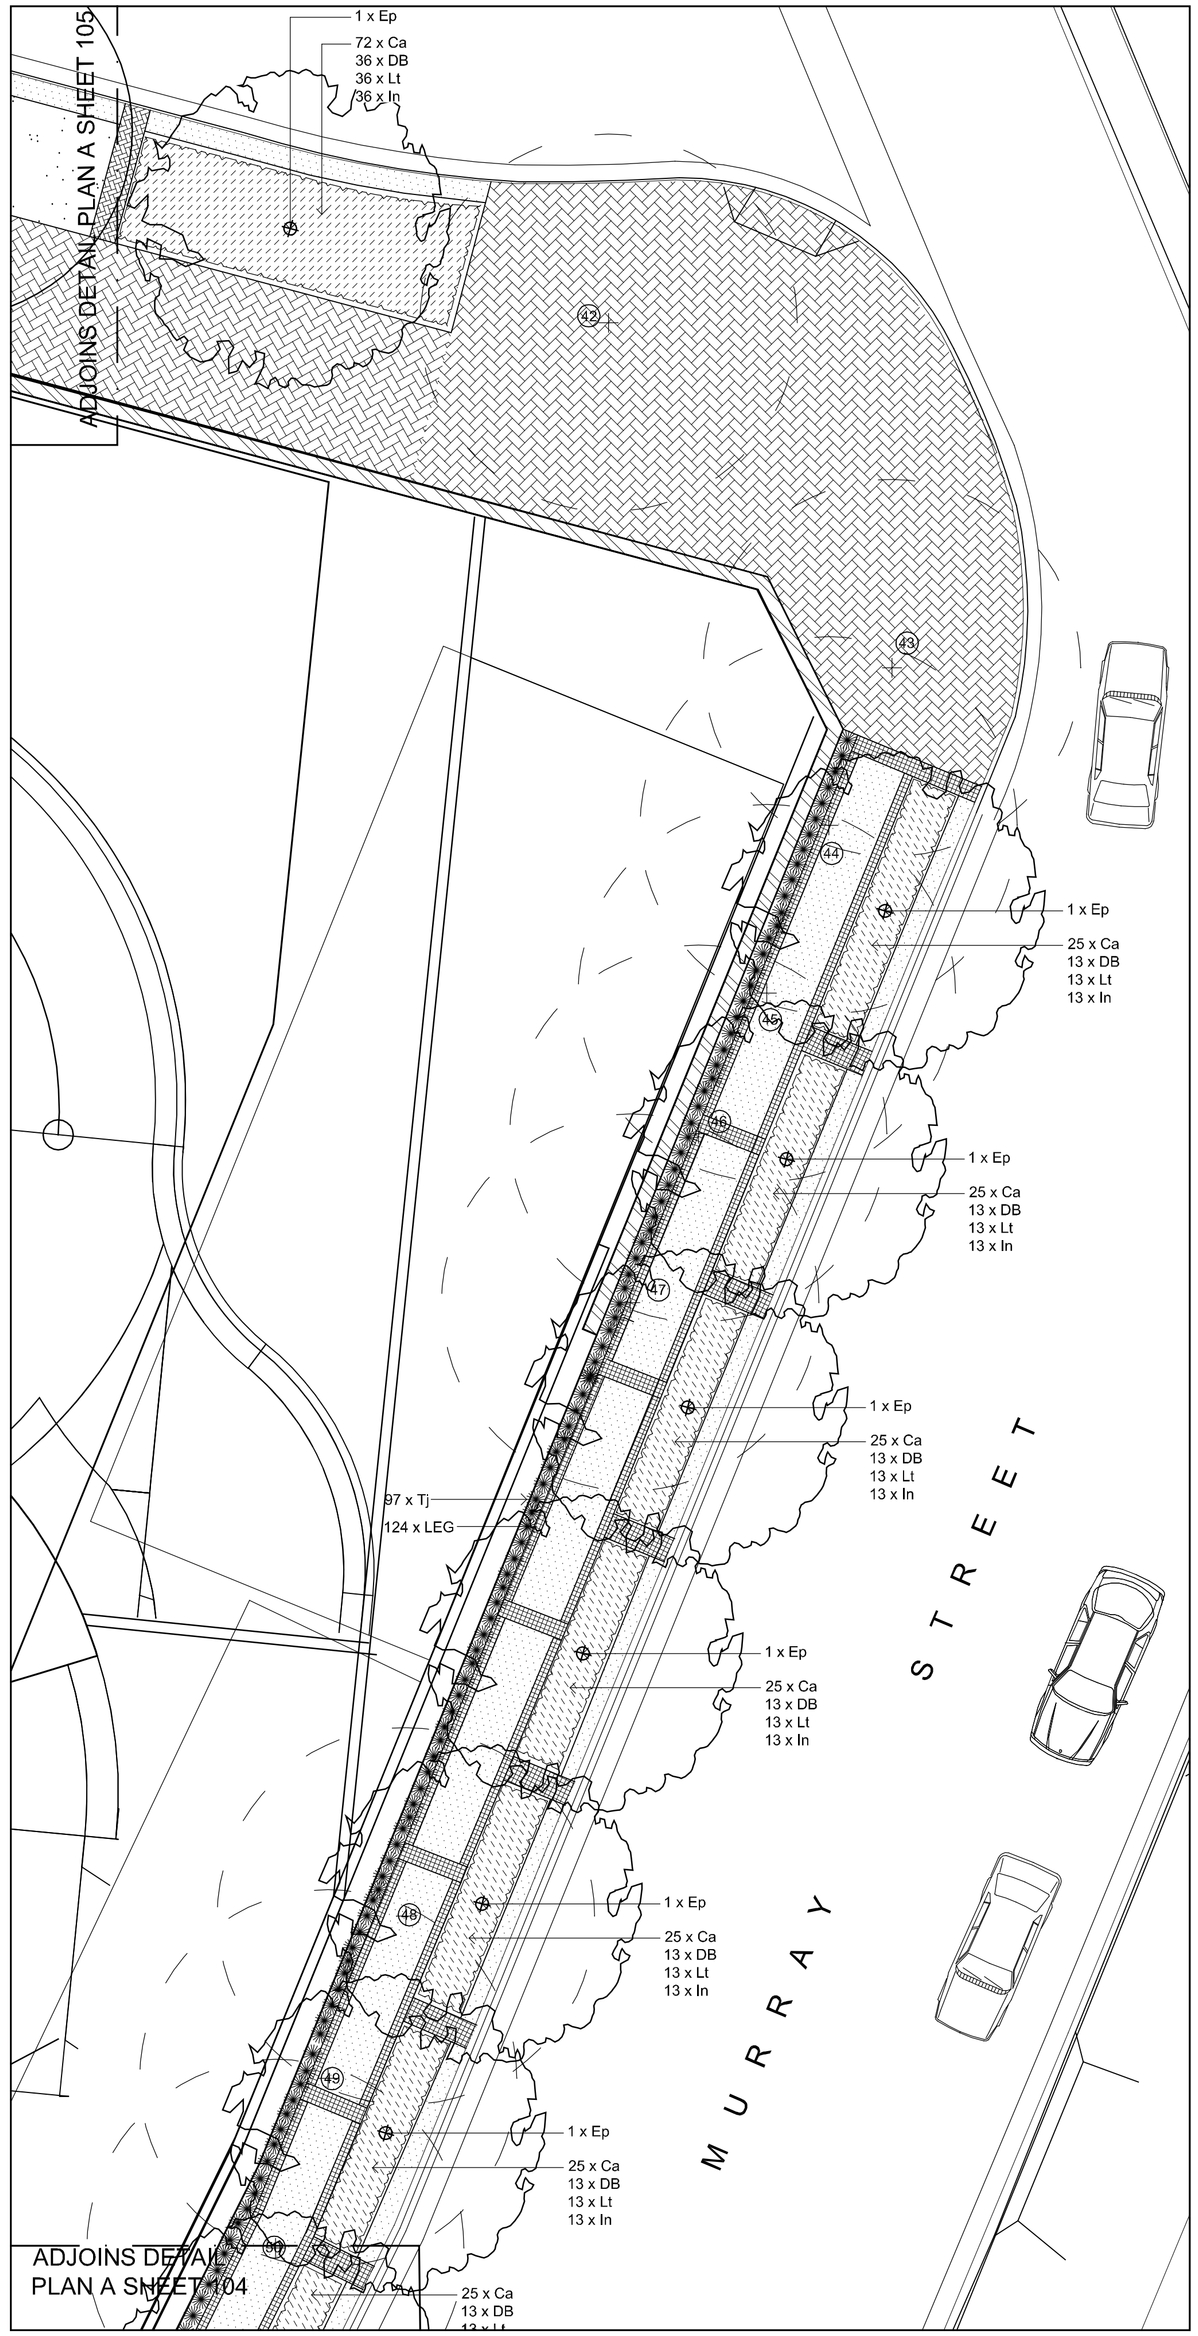

B 104 DETAIL PLAN B

© 2010 Site Image (NSW) Pty Ltd ABN 44 801 262 380 All rights reserved. This drawing is copyright and shall not be reproduced or copied in any form or by any means (graphic, electronic or mechanical including photocopy) without the written permission of Site Image Pty Ltd. Any license, expressed or implied, to use this document for any purpose what so ever is restricted to the terms of the written agreement between Site Image (NSW) Pty Ltd and the instructing party.

The contractor shall check and verify all work on site (including work by others) before commencing the landscape installation. Any discrepancies are to be reported to the Project Manager or Landscape Architect prior to commencing work. Do not scale this drawing. Any required dimensions not shown shall be referred to the Landscape Architect for confirmation.

Issue	Revision Description	Drawn	Check	Date
A	PART 3A	KA	AL	20.05.2010

LEGEND:

- Extent of Works
- Building Outline
- Existing Trees to Removed
- Existing Trees to Retained
- Tree Planting
- Tree Planting Subject to further Investigation of services
- Shrub Planting
- Groundcover / Grass Planting
- Accent Planting
- Hedge Planting
- Rain Garden Planting
- Turf Planting
- Existing Heritage Brick Paving to remain
- Heritage Brick Paving to be relaid
- Unit Paver Banding
- Insitu Concrete Paving
- Timber Deck
- Steel Edge
- Rendered Blockwork Wall/Bench Seat
- Feature Sculpture
- Water Feature
- Bike Racks
- Rubbish Bins
- Removable Bollard
- Bench Seat

Key Plan:

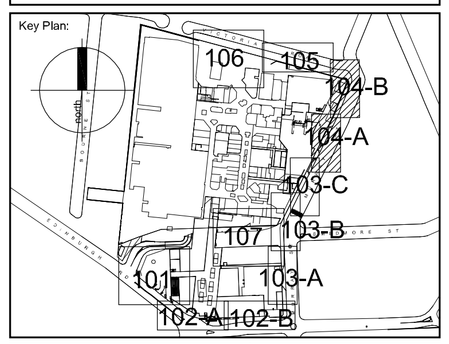

Client: AMP capital INVESTORS

Project Manager: Bovis Lend Lease

Project: MARRICKVILLE METRO

SITE IMAGE
28 Bowden Street
Alexandria NSW 2015
Australia
Tel: (61 2) 9698 2899
Fax: (61 2) 9698 2877
Web: www.siteimage.com.au
Site Image (NSW) Pty Ltd
ABN 44 801 262 380
Landscape Architects

PART 3A

Drawing Name:

LANDSCAPE DETAIL PLAN 4

Murray Street

Scale: 1:100 @ A1

Job Number:	Drawing Number:	Issue:
SS10-2128	104	A

A1 100 200 300 400 500 600 700