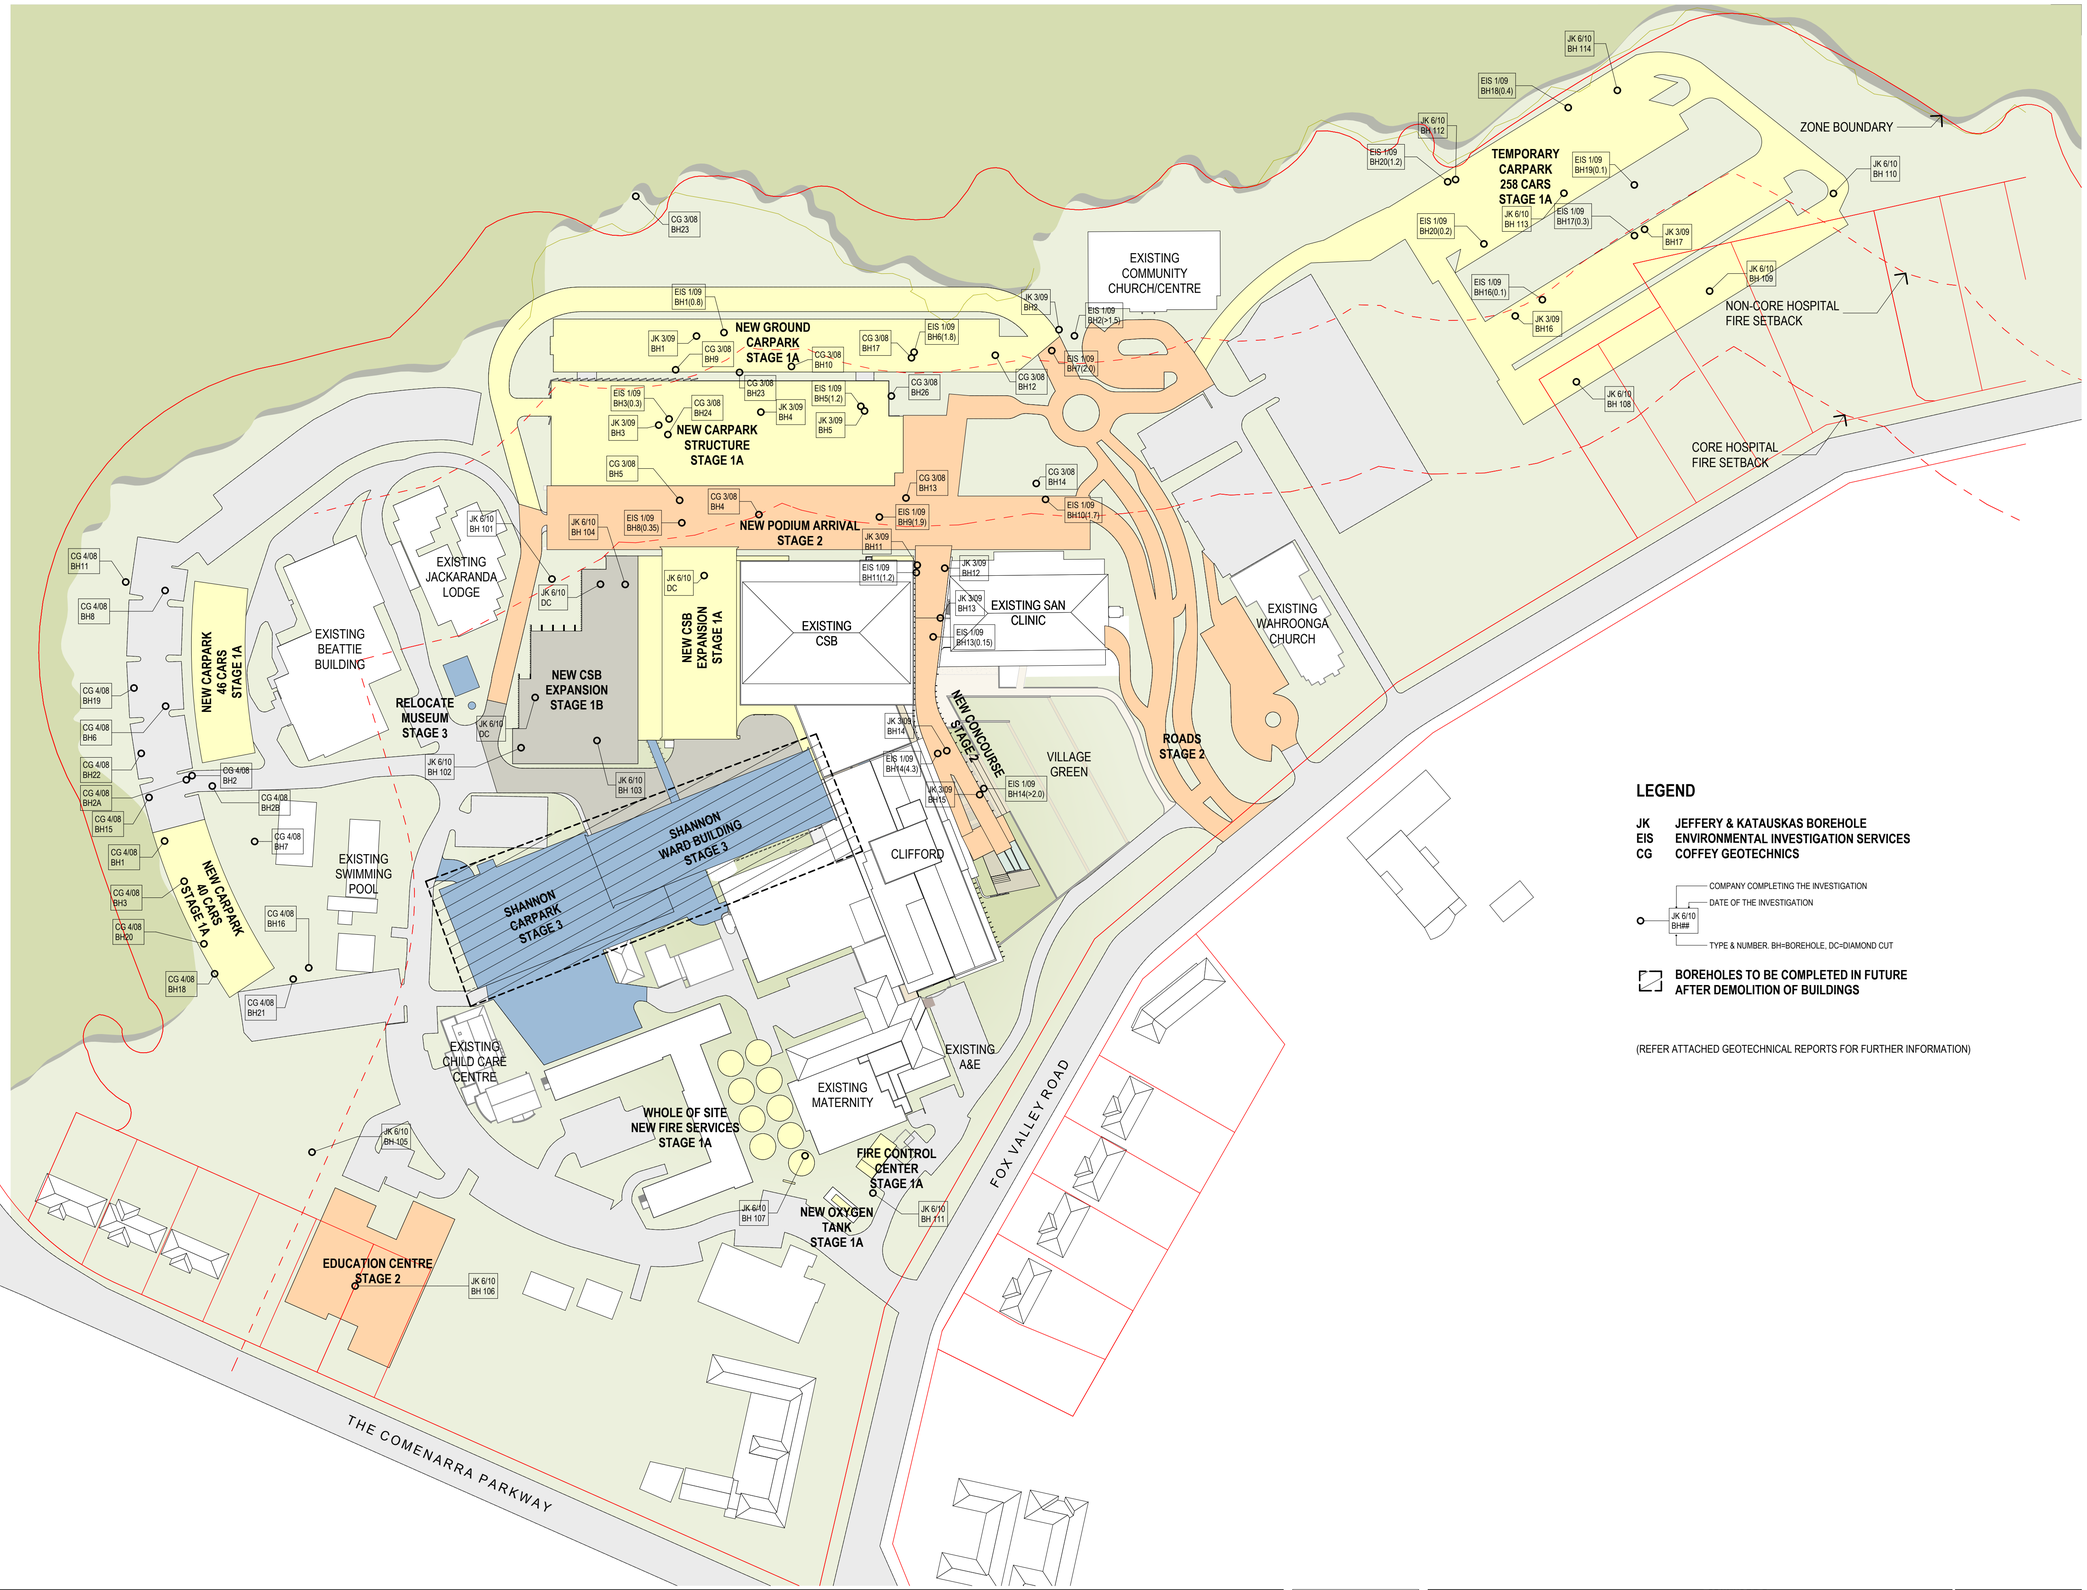


## LEGEND

| | |
|---|---|
| JK | JEFFERY & KATAUSKAS BOREHOLE |
| EIS | ENVIRONMENTAL INVESTIGATION SERVICES |
| CG | COFFEY GEOTECHNICS |

JK 6/10 BH## — COMPANY COMPLETING THE INVESTIGATION; DATE OF THE INVESTIGATION; TYPE & NUMBER. BH=BOREHOLE, DC=DIAMOND CUT

BOREHOLES TO BE COMPLETED IN FUTURE AFTER DEMOLITION OF BUILDINGS

(REFER ATTACHED GEOTECHNICAL REPORTS FOR FURTHER INFORMATION)

KEY:

COPYRIGHT © ALL RIGHTS RESERVED. THIS DRAWING MAY NOT BE REPRODUCED OR TRANSMITTED IN ANY FORM OR BY ANY MEANS IN PART OR IN WHOLE WITHOUT PERMISSION OF MORRIS BRAY ARCHITECTS PTY. LTD.

ALL LEVELS AND DIMENSIONS TO BE VERIFIED PRIOR TO COMMENCEMENT OF WORK. USE FIGURED DIMENSIONS ONLY. DO NOT SCALE.

ALL WORK TO COMPLY WITH CURRENT REGULATIONS AND S.A.A. STANDARDS.

| No. | Initial | DATE | REVISION / ISSUE DETAILS |
|---|---|---|---|
| A | | 12.07.10 | EA Submission |
| P03 | | 08.07.10 | Presentation to SAH |
| P02 | | 02.07.10 | Preliminary |
| P01 | MB | 17.06.10 | Information |

NOTES | Check

**Sydney Adventist Hospital**
**185 Fox Valley Road**
**Wahroonga NSW**

PROJECT

CONSULTANT

SYDNEY ADVENTIST HOSPITAL

STREET ADDRESS
SUBURB STATE AND POSTCODE
phone : (02) 0000 0000
fax : (02) 0000 0000
email: email address

CLIENT

N

morrisbrayarchitects

**Morris Bray Architects**
186-188 Willoughby Rd
Crows Nest NSW 2067 Australia
ABN 16 001 268 211
NSW Architects Registration Board Nominated Architects: Terry Morris 3354 Garry Bray 3555

[ P ] +612 9439 6622
[ F ] + 612 9436 4873
[ E ] info@morrisbray.com.au
[ W ] www.morrisbray.com.au

ARCHITECTS

DRAWING TITLE:

**SUPPORT MATERIAL**
Borehole Investigations Summary

rtsa ref: 10001 EA LayoutBook [mbaprinterver]

SCALE: 1:1000 @A1
PLOT DATE: 14/07/2010

JOB NO. 10001
DRAWING NUMBER: A/EA-205
ISSUE: A

205