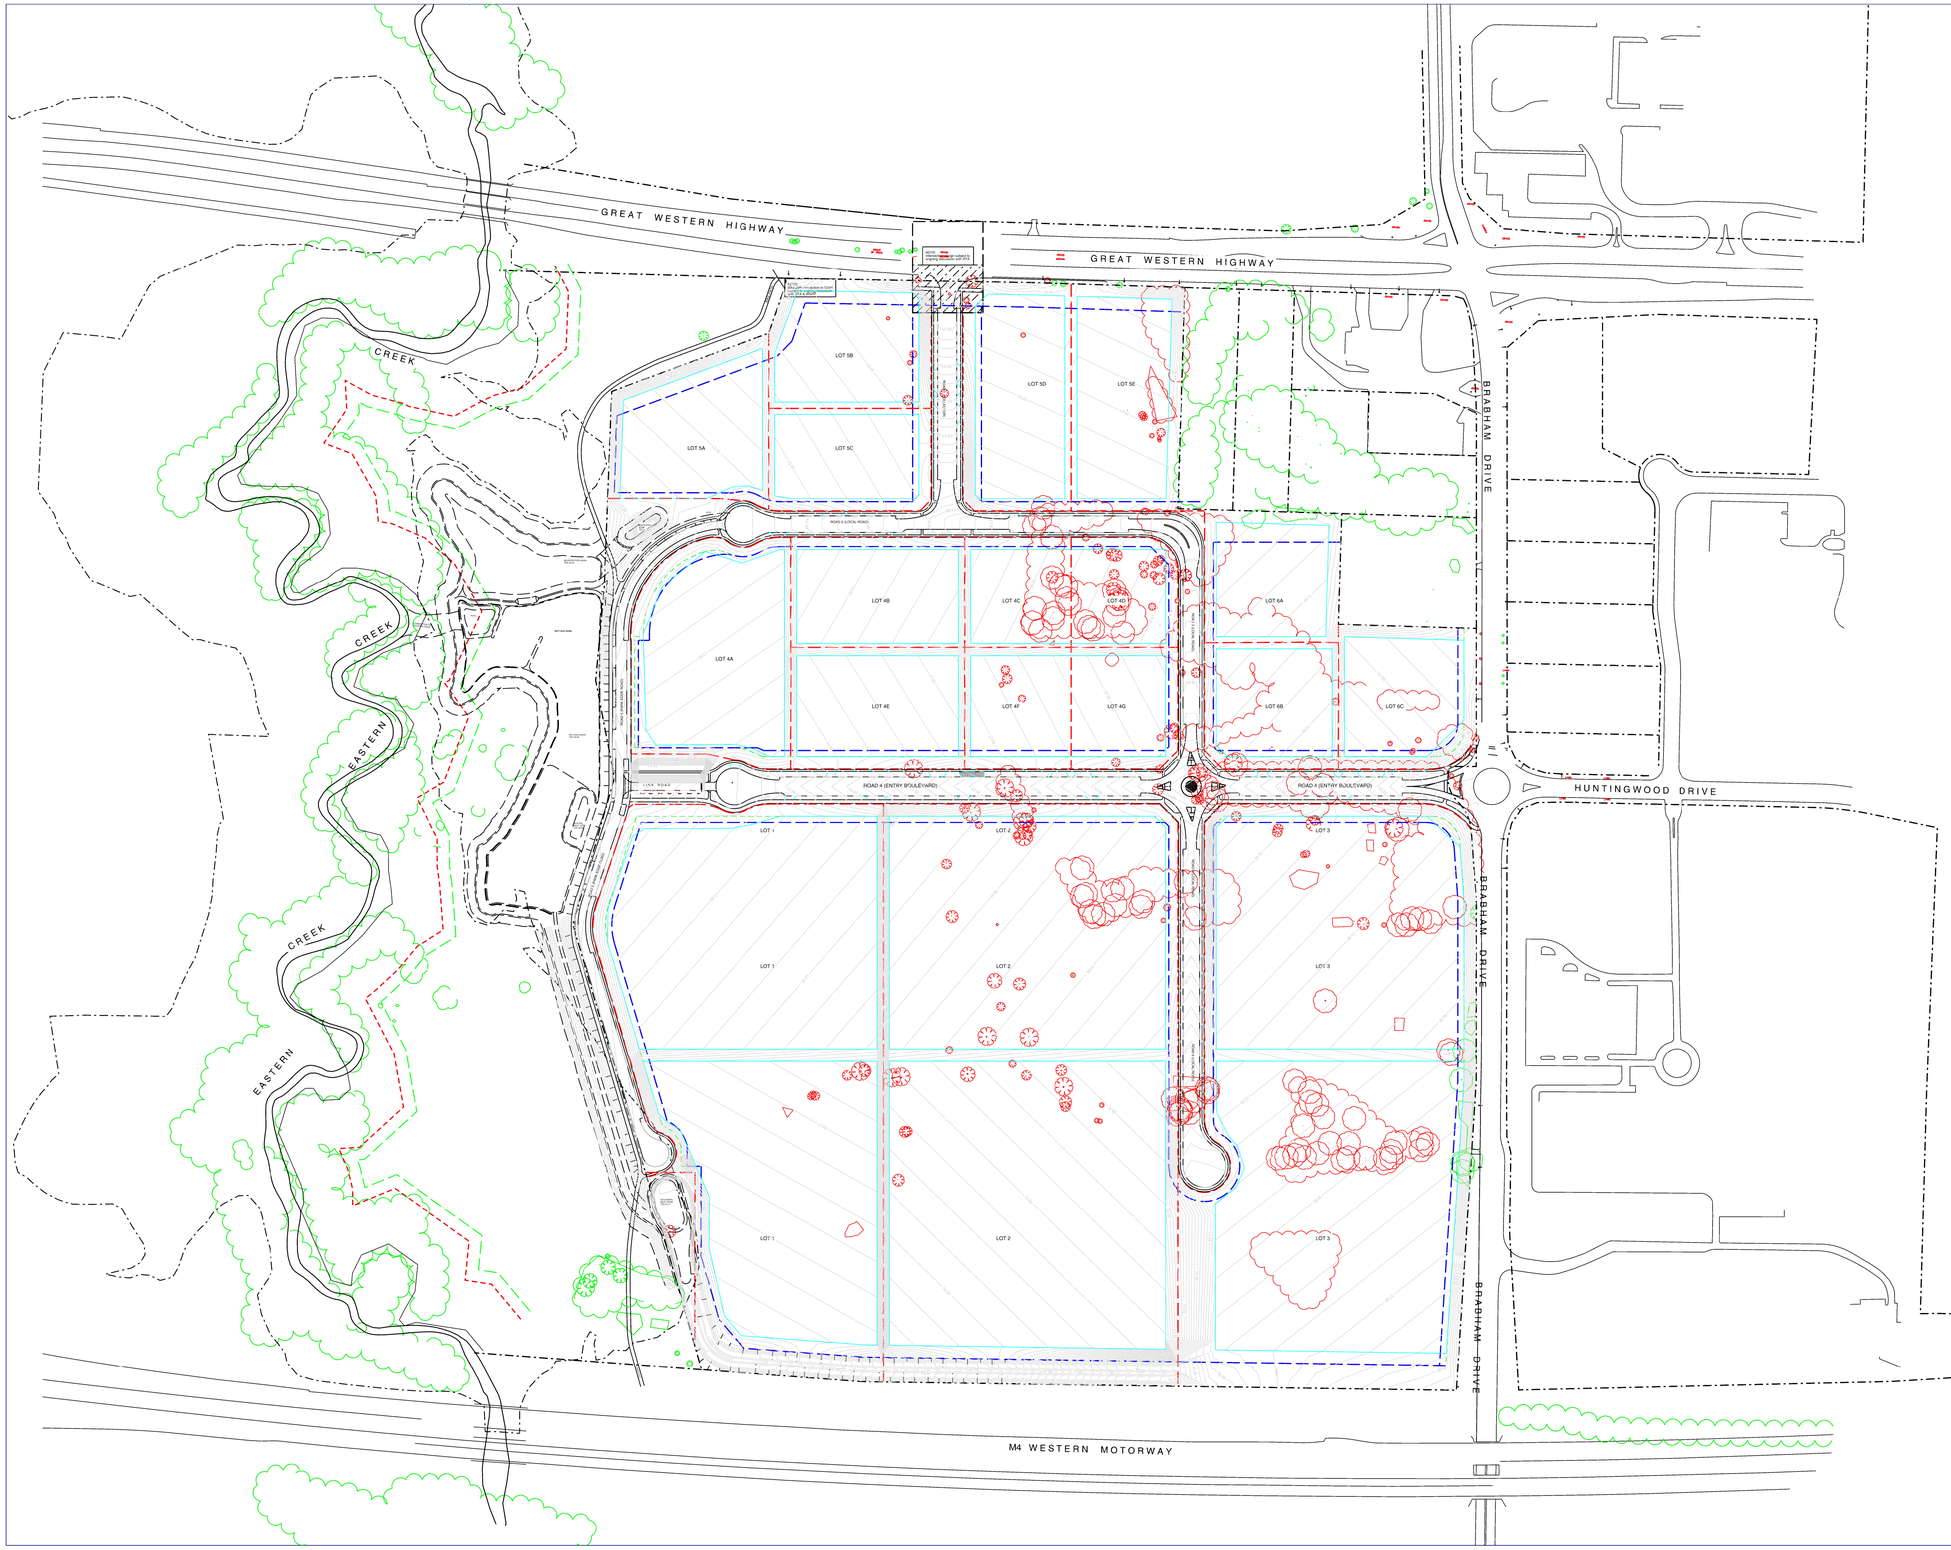

LEGEND

- Property Boundaries
- Proposed Road Corridors
- Proposed Landscape Set Backs
- Proposed Set Backs
- Existing vegetation of moderate & high retention value to be retained
- Existing vegetation to be removed as part of infrastructure works or has been classified as low to very low retention value
- Vegetation of moderate to high retention value to be considered for retention in the future - subject to future development design

NOTE:

1. The above classification of vegetation is based on the Tree Assessment Report compiled by Earthscape Horticultural Services

Rev. No.	Description	Date	Drawn	Approved
00	Issued for Development Application	01.07.09	AN	ME

DEVELOPMENT APPLICATION

TRACT CONSULTANTS PTY LTD
ACN 055 213 842
LEVEL 8, 80 MOUNT STREET
NORTH SYDNEY
NEW SOUTH WALES 2060 AUSTRALIA
TELEPHONE 02 9954 3733
FACSIMILE 02 9954 3825
E-mail sydney@tract.net.au

Tract

Client

Goodman

BUNGARRIBEE INDUSTRIAL ESTATE
INFRASTRUCTURE WORKS

VEGETATION PLAN

Development Application

Drawn	Checked	Approved	Scale	Date
AN	ME	GG	1:2500 @ A1	08/07/09

Project Number	Drawing Number	Revision
208027	LD DA 1006	00

These designs, plans and specifications and the copyright therein are the property of TRACT CONSULTANTS PTY. LTD. and must not be used, reproduced or copied, wholly or in part, without the written permission of TRACT CONSULTANTS PTY. LTD.

H:\208027 - Goodman Bungarribee\Drawings\Plot\Pcl Sheets.dgn
4:10:08 PM
7/13/2009