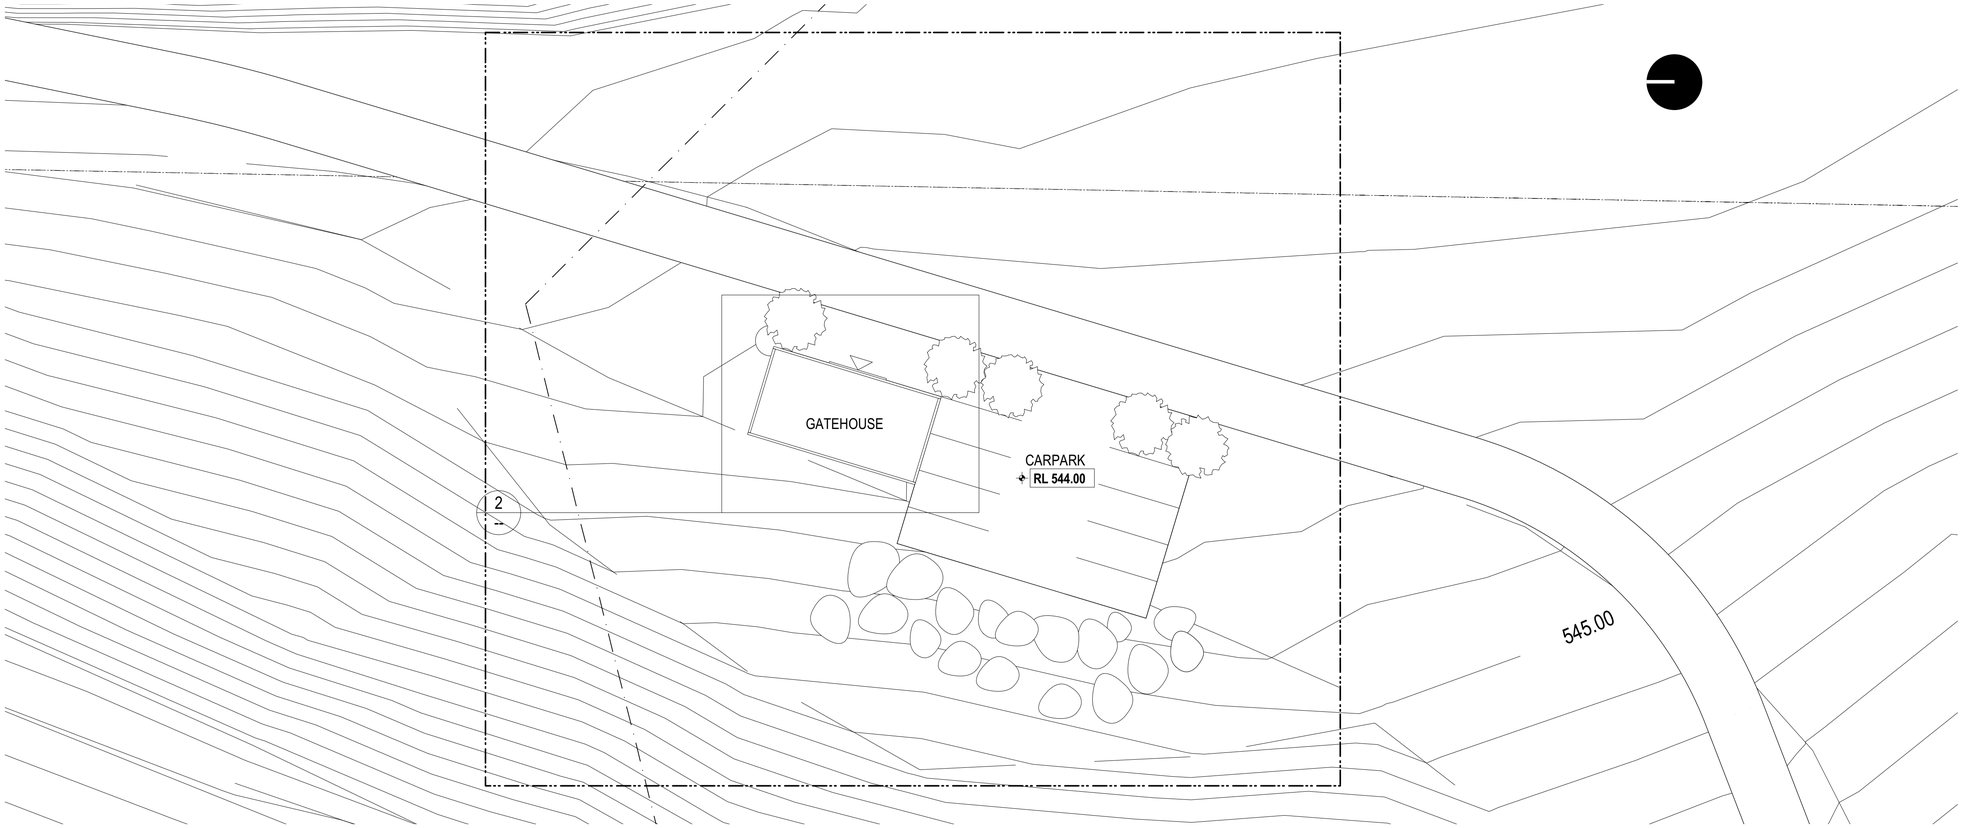

1 -- GATEHOUSE - SITE WORKS PLAN
1:200

FOR ENTRY PRECINCT INFORMATION PLEASE REFER TO DRAWING NO A103

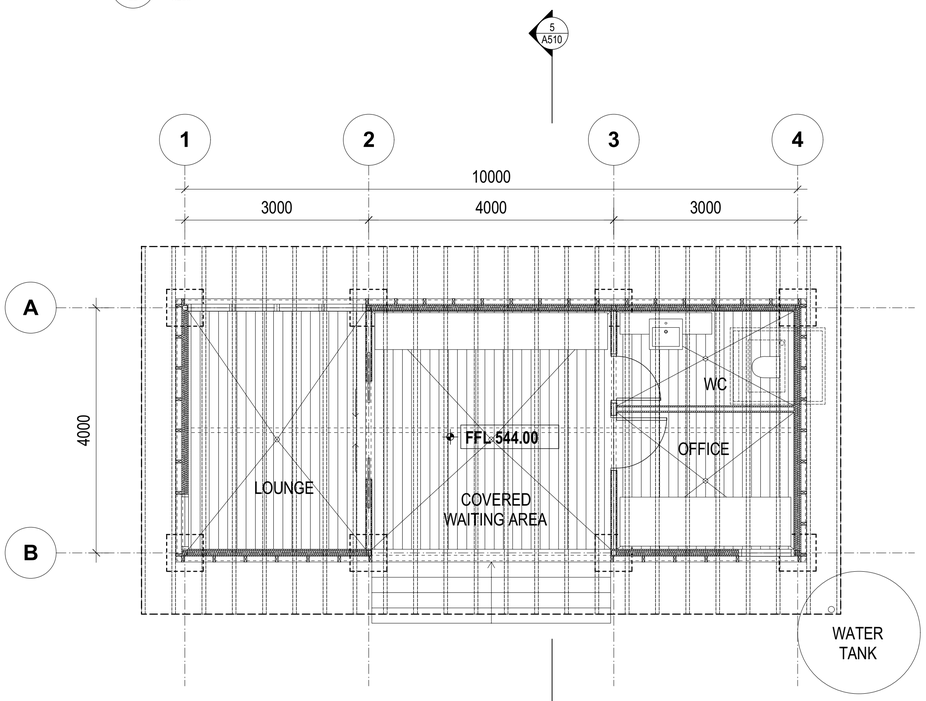

2 -- GATEHOUSE - GROUND FLOOR PLAN
1:50

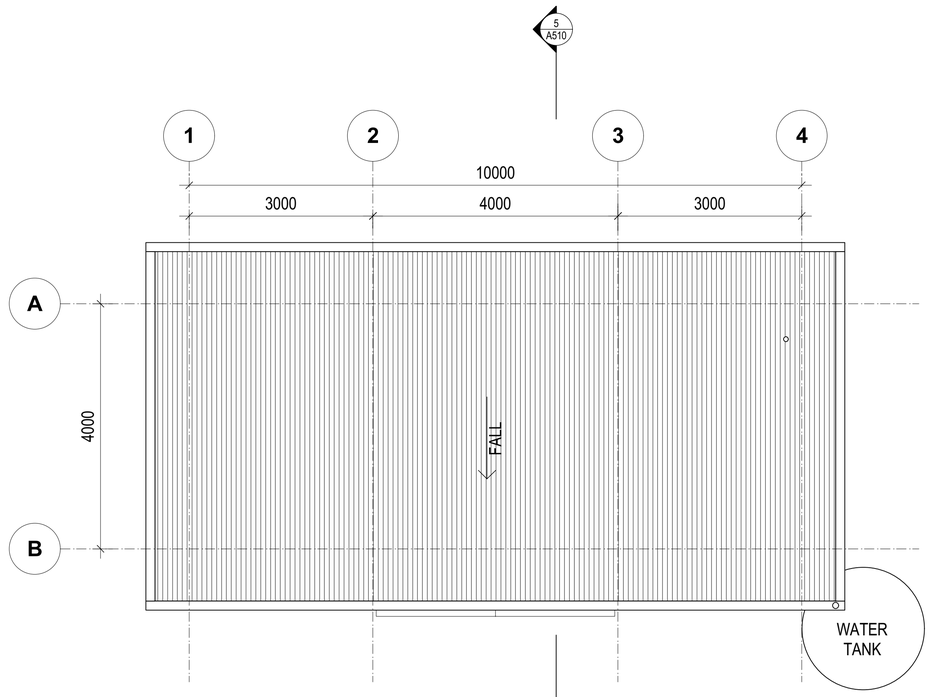

3 -- GATEHOUSE - ROOF PLAN
1:50

FOR ELEVATIONS AND SECTIONS OF GATEHOUSE BUILDING PLEASE REFER TO DRAWING NO A510

NOTES

THIS DRAWING IS THE COPYRIGHT OF TURNER + ASSOCIATES ARCHITECTS. NO REPRODUCTION WITHOUT PERMISSION. UNLESS NOTED OTHERWISE THIS DRAWING IS **NOT FOR CONSTRUCTION**. ALL DIMENSIONS AND LEVELS ARE TO BE CHECKED ON SITE PRIOR TO THE COMMENCEMENT OF WORK. INFORM TURNER + ASSOCIATES OF ANY DISCREPENCIES FOR CLARIFICATION BEFORE PROCEEDING WITH WORK. DRAWINGS ARE NOT TO BE SCALED. USE ONLY FIGURED DIMENSIONS. REFER TO CONSULTANT DOCUMENTATION FOR FURTHER INFORMATION.

KEY PLAN

LEGEND

No.	Date	Appr	Revision Notes
A	04/10/06		PRELIMINARY CLIENT ISSUE

PROJECT ARCHITECTS
TURNER + ASSOCIATES
LEVEL 1/ 586 CROWN STREET SURRY HILLS NSW 2010
T 02 9690 2855 F 02 9690 2411
NOMINATED ARCHITECT: Nicholas Turner 6695
DLIQ QUALITY ENDORSED COMPANY ISO 9001:2000 LICENCE NUMBER 4168

CLIENT
Emirates - Sydney
Level 9, 1 York Street
Sydney, NSW 2000
T 02 9290 9798
F 02 9299 9722

PROJECT MANAGER
Clifton Coney Group Pty Ltd
Level 18, Citigroup Centre
Sydney, NSW 2000
T 02 9287 2100
F 02 9287 2188

PLANNER
Urbis JHD
Level 16, 60 Castlereagh Street
Sydney, NSW 2000
T 02 9233 9900
F 02 9223 0990

STRUCTURAL ENGINEER
Taylor Thomson Whitting
48 Chandos Street
St Leonards, NSW 2065
T 02 9439 7288
F 02 9439 3146

HYDRAULIC ENGINEER / FIRE SERVICE
Steve Paul & Partners Pty Ltd
Level 3, 432 Kent Street
Sydney, NSW 2000
T 02 9261 1300

MECHANICAL ENGINEERS
Bassett Consulting Engineers
Level 11, 44 Market Street
Sydney, NSW 2060
T 02 9957 5577
F 02 9954 0677

ELECTRICAL ENGINEERS
Wood & Grieve Engineers Pty Ltd
Unit 2, 33 Ryde Road
Pymble, NSW 2073
T 02 8484 7000
F 02 8484 7100

LANDSCAPE ARCHITECTS
Context
52-58 William Street
East Sydney, NSW 2011
T 02 8244 8900
F 02 8244 8988

QUANTITY SURVEYOR
Donald Cant Watts Corke
Level 6, 77 Berry Street
North Sydney, NSW 2060
T 02 9922 4500
F 02 9922 6017

INTERIOR DESIGN CONSULTANT
Cihada Sambleda
30 Boronia Street
Redfern, NSW 2016
T 02 9318 2627
F 02 9318 2151

EMIRATES LUXURY RESORT
WOLGAN VALLEY, NEW SOUTH WALES

GATEHOUSE
SITE WORKS GROUND FLOOR AND ROOF PLAN

PRINT DATE	04.10.2006		
DRAWN	CDT	RV: **	CHK: --
SCALE @ A1	1:200/1:50		
@ A3	1:400/1:100		
STATUS	For Information Only	JOB NO. 06020	DWG NO. A500 A