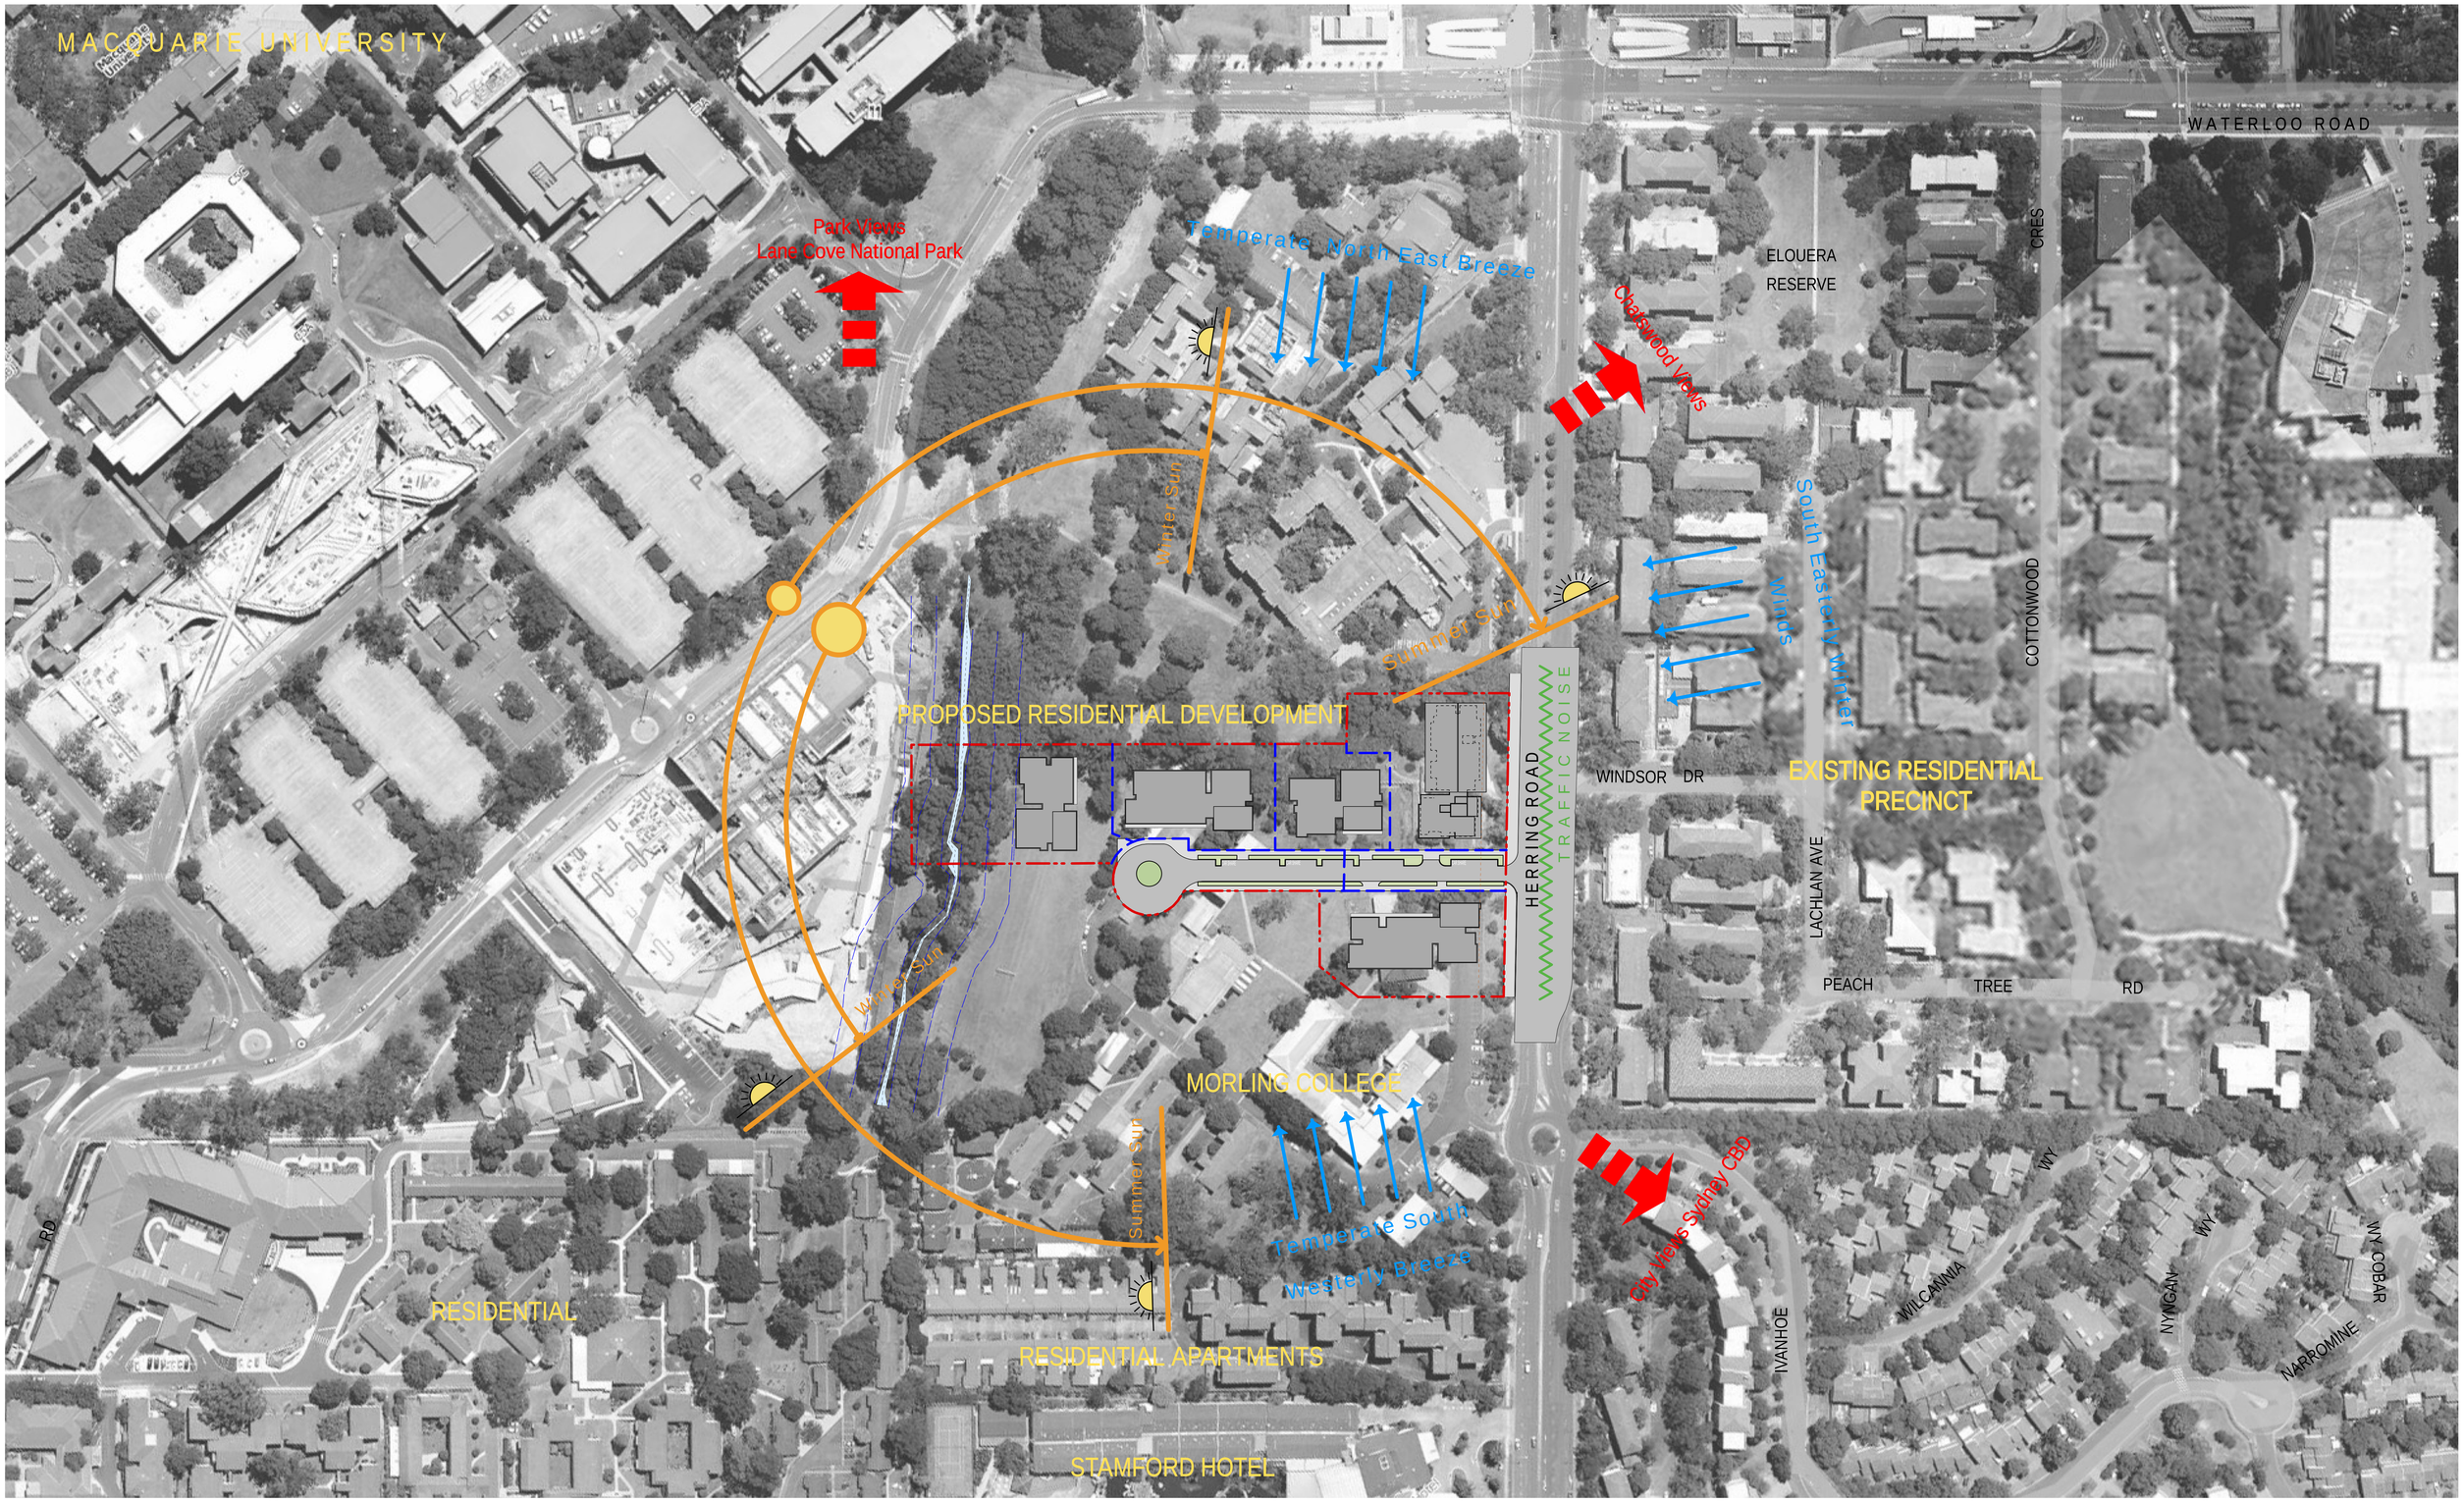

SITE ANALYSIS DIAGRAM

Rev	Date	Approved by	Revision Notes
E	30/9/10	kpl	Boundary and turning circle updated
D	2/9/10	kpl	General update
C	29/4/10	kpl	General update
B	5/3/10	kpl	Concept Plan Submission
A	23/2/10	kpl	Issued for information

1m 5m 10m 50m 100m

Nominated Architect: Nicholas Turner 6005
ABN 86 594 084 511

DLCS Quality Endorsed Company ISO 9001:2008
Licence Number 4168

NOTES
THIS DRAWING IS COPYRIGHT © AND SHALL REMAIN THE PROPERTY OF TURNER + ASSOCIATES ARCHITECTS. NO REPRODUCTION WITHOUT PERMISSION. UNLESS NOTED OTHERWISE THIS DRAWING IS NOT FOR CONSTRUCTION. DO NOT SCALE FROM DRAWINGS, FIGURED DIMENSIONS SHALL TAKE PRECEDENCE.

CLIENT
LIPMAN PROPERTIES PTY LTD
LEVEL 6, 66 BERRY STRET, NORTH SYDNEY
T 02 9955 7000 F 02 9955 3166

LIPMAN
the obvious choice in property

PROJECT TITLE
RESIDENTIAL DEVELOPMENT
128 HERRING ROAD, MACQUARIE PARK

DRAWING TITLE
Site Analysis Diagram
CONCEPT PLAN

SCALE	1:1000 @B1, 40% @ A3	JOB No.	09047
DRAWN	AM	STATUS	FOR INFORMATION
DWG No.	A 104	REV	E

NORTH

TURNER + ASSOCIATES
L1 410 Crown Street Surry Hills NSW 2010 Australia
t +61 2 8668 0000 f +61 2 8668 0088