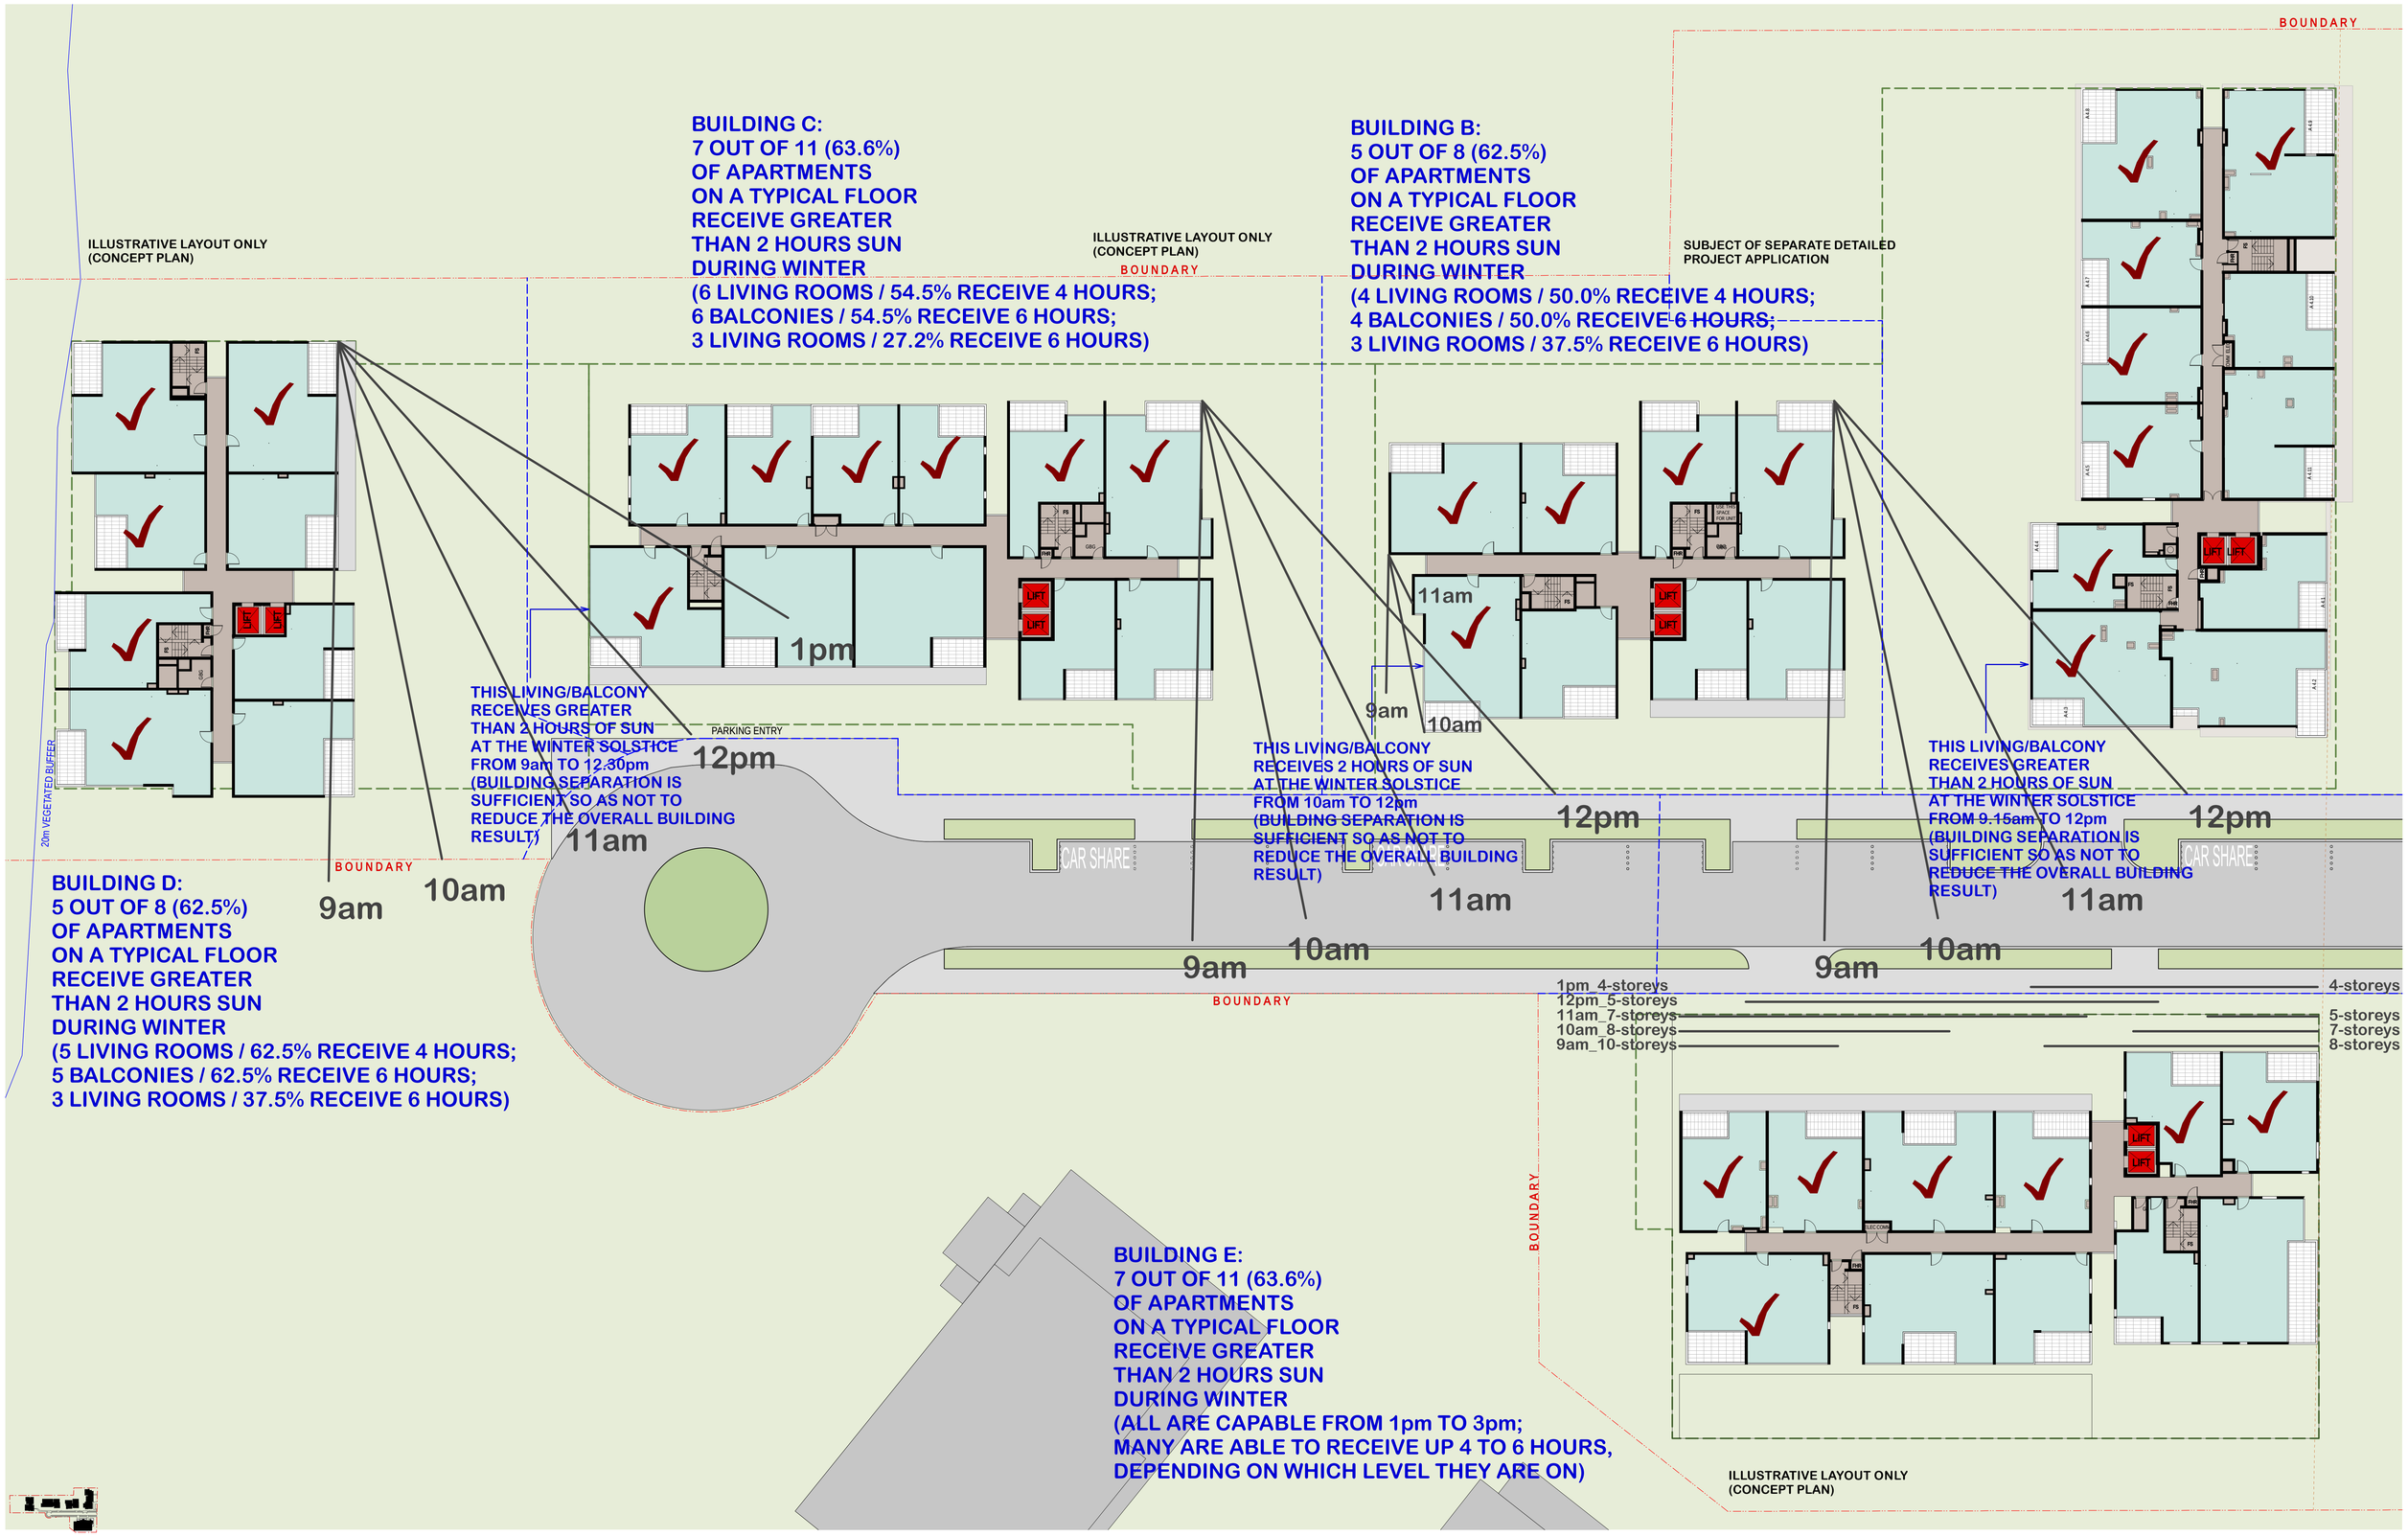


1m 5m 10m 25m

Nominated Architect: Nicholas Turner 6695
ABN 85 064 084 911

DLCS Quality Endorsed Company ISO 9001:2008
Licence Number 4168

NOTES

THIS DRAWING IS COPYRIGHT © AND SHALL REMAIN THE PROPERTY OF TURNER + ASSOCIATES ARCHITECTS. NO REPRODUCTION WITHOUT PERMISSION. UNLESS NOTED OTHERWISE THIS DRAWING IS NOT FOR CONSTRUCTION. DO NOT SCALE FROM DRAWINGS. FIGURED DIMENSIONS SHALL TAKE PRECEDENCE.

CLIENT
LIPMAN PROPERTIES PTY LTD
LEVEL 6, 66 BERRY STRET, NORTH SYDNEY
T 02 9955 7000 F 02 9955 3166

LIPMAN
*the obvious choice in property*

| Rev. | Date | Approved by | Revision Notes |
|---|---|---|---|
| B | 30/9/10 | kjd | Boundary and turning circle updated |
| A | 7/9/10 | kjd | Issued for information |

PROJECT TITLE
RESIDENTIAL DEVELOPMENT
128 HERRING ROAD, MACQUARIE PARK

DRAWING TITLE
Solar access diagrams
CONCEPT PLAN

| | | | |
|---|---|---|---|
| SCALE 1:250 @B1, 40% @ A3 | JOB No. 09047 | DRAWN kjd | NORTH |
| STATUS FOR INFORMATION | DWG No. A 109 | REV B | |

TURNER + ASSOCIATES
L1 410 Crown Street Surry Hills NSW 2010 Australia
t +61 2 8668 0000 f +61 2 8668 0088