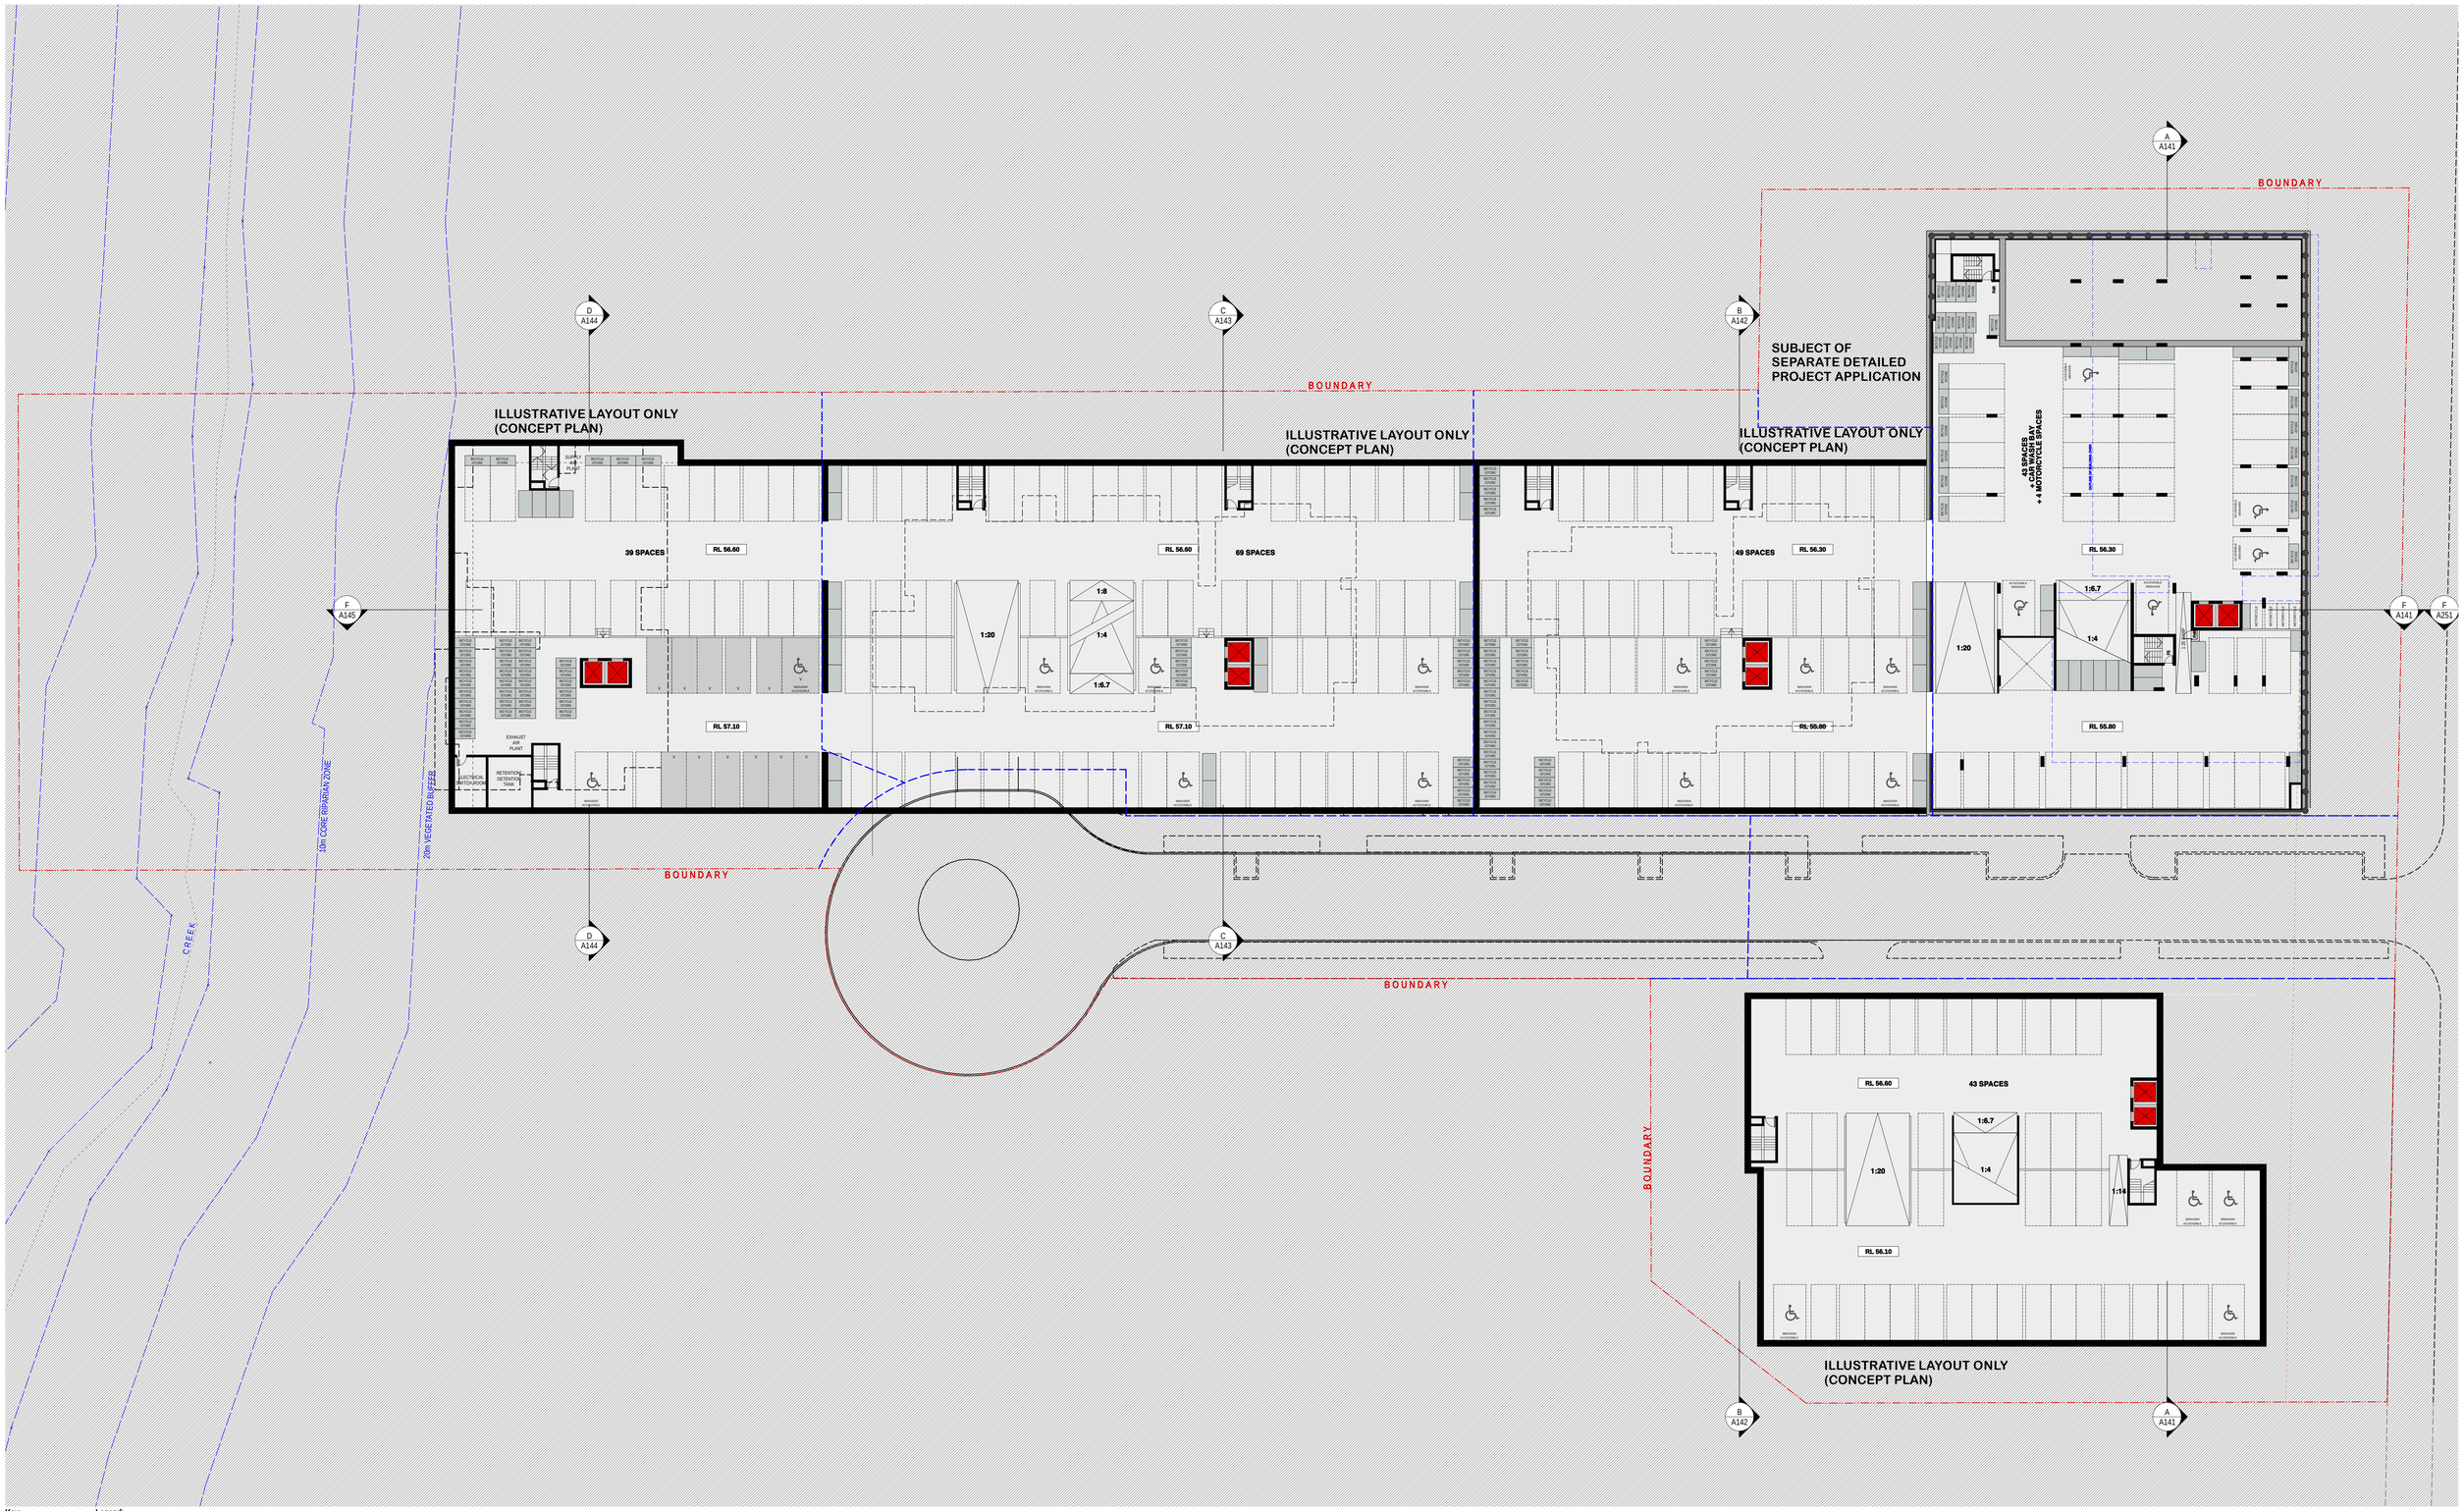

Key:

Legend:

	A.2.01	Apartment No;	BY	Balcony	D	Dining	D	Fire Hose Reel			MECH	Mechanical Riser	R	Robe	SPR	Sprinkler Cupt'd / Room				Residential Area	RL 000.000	Relative Level - to AHD		Car space (Basement, No:1)	[V]	Visitor Parking
	B	Bathroom	C.B.1	Corridor.Building B.Level	E	Entry	E	Fire Stair No. 1, 2 etc.	L	Living Room	MT	Meter Cupt'd / Room	RCB	Recycling Bin	ST	Study	R	Wardrobe		Retail Area		Fail as indicated		Car space (Ground, No:1)	CP.GL.01	Retail Tenant Parking
	B1, 2	Bedroom 1, 2 etc.	COM	Communications Board	ELEC	Electrical Board	ELEC	Garbage Room.	LY	Laundry	P	Pantry	S	Store	TCE	Terrace	W.I.R	Walk-in Robe		Service Areas		Entry point	CWB1, 2	Car Wash Bay 1,2 ETC	BG	Boom Gate
	B/S	Bike Store	CY	Courtyard	EN	Ensuite	EN	Kitchen	M	Meals Area	PMP	Pump Room	SD	Sliding Door	V	Void	WPM+SB	Water Proof Membrane, Stone Ballast Over.	[ADAPT]	Adaptable Apartment		Egress point			GD	Garage Door
																				Lift						

Rev.	Date	Approved by	Revision Notes
N	29/9/10	kjd	Boundary updated
M	27/9/10	kjd	Turning circle and boundary updated
L	7/9/10	kjd	General update

1m 5m 10m 25m

Nominated Architect: Nicholas Turner 6695
ABN 86 064 084 911
DLCS Quality Endorsed Company ISO 9001:2008
Licence Number 4168

NOTES

THIS DRAWING IS COPYRIGHT © AND SHALL REMAIN THE PROPERTY OF TURNER + ASSOCIATES ARCHITECTS. NO REPRODUCTION WITHOUT PERMISSION. UNLESS NOTED OTHERWISE THIS DRAWING IS NOT FOR CONSTRUCTION. DO NOT SCALE FROM DRAWINGS. FIGURED DIMENSIONS SHALL TAKE PRECEDENCE.

CLIENT
LIPMAN PROPERTIES PTY LTD
LEVEL 6, 66 BERRY STRET, NORTH SYDNEY
T 02 9955 7000 F 02 9955 3166

LIPMAN
the obvious choice in property

PROJECT TITLE
RESIDENTIAL DEVELOPMENT
128 HERRING ROAD, MACQUARIE PARK

DRAWING TITLE
Illustrative Plan RL 57.1
CONCEPT PLAN

SCALE 1:250 @B1, 40% @ A3	JOB No. 09047	DRAWN AM, TS	NORTH
STATUS FOR INFORMATION	DWG No. A 123	REV N	

TURNER + ASSOCIATES
L1 410 Crown Street Surry Hills NSW 2010 Australia
t +61 2 8668 0000 f +61 2 8668 0088