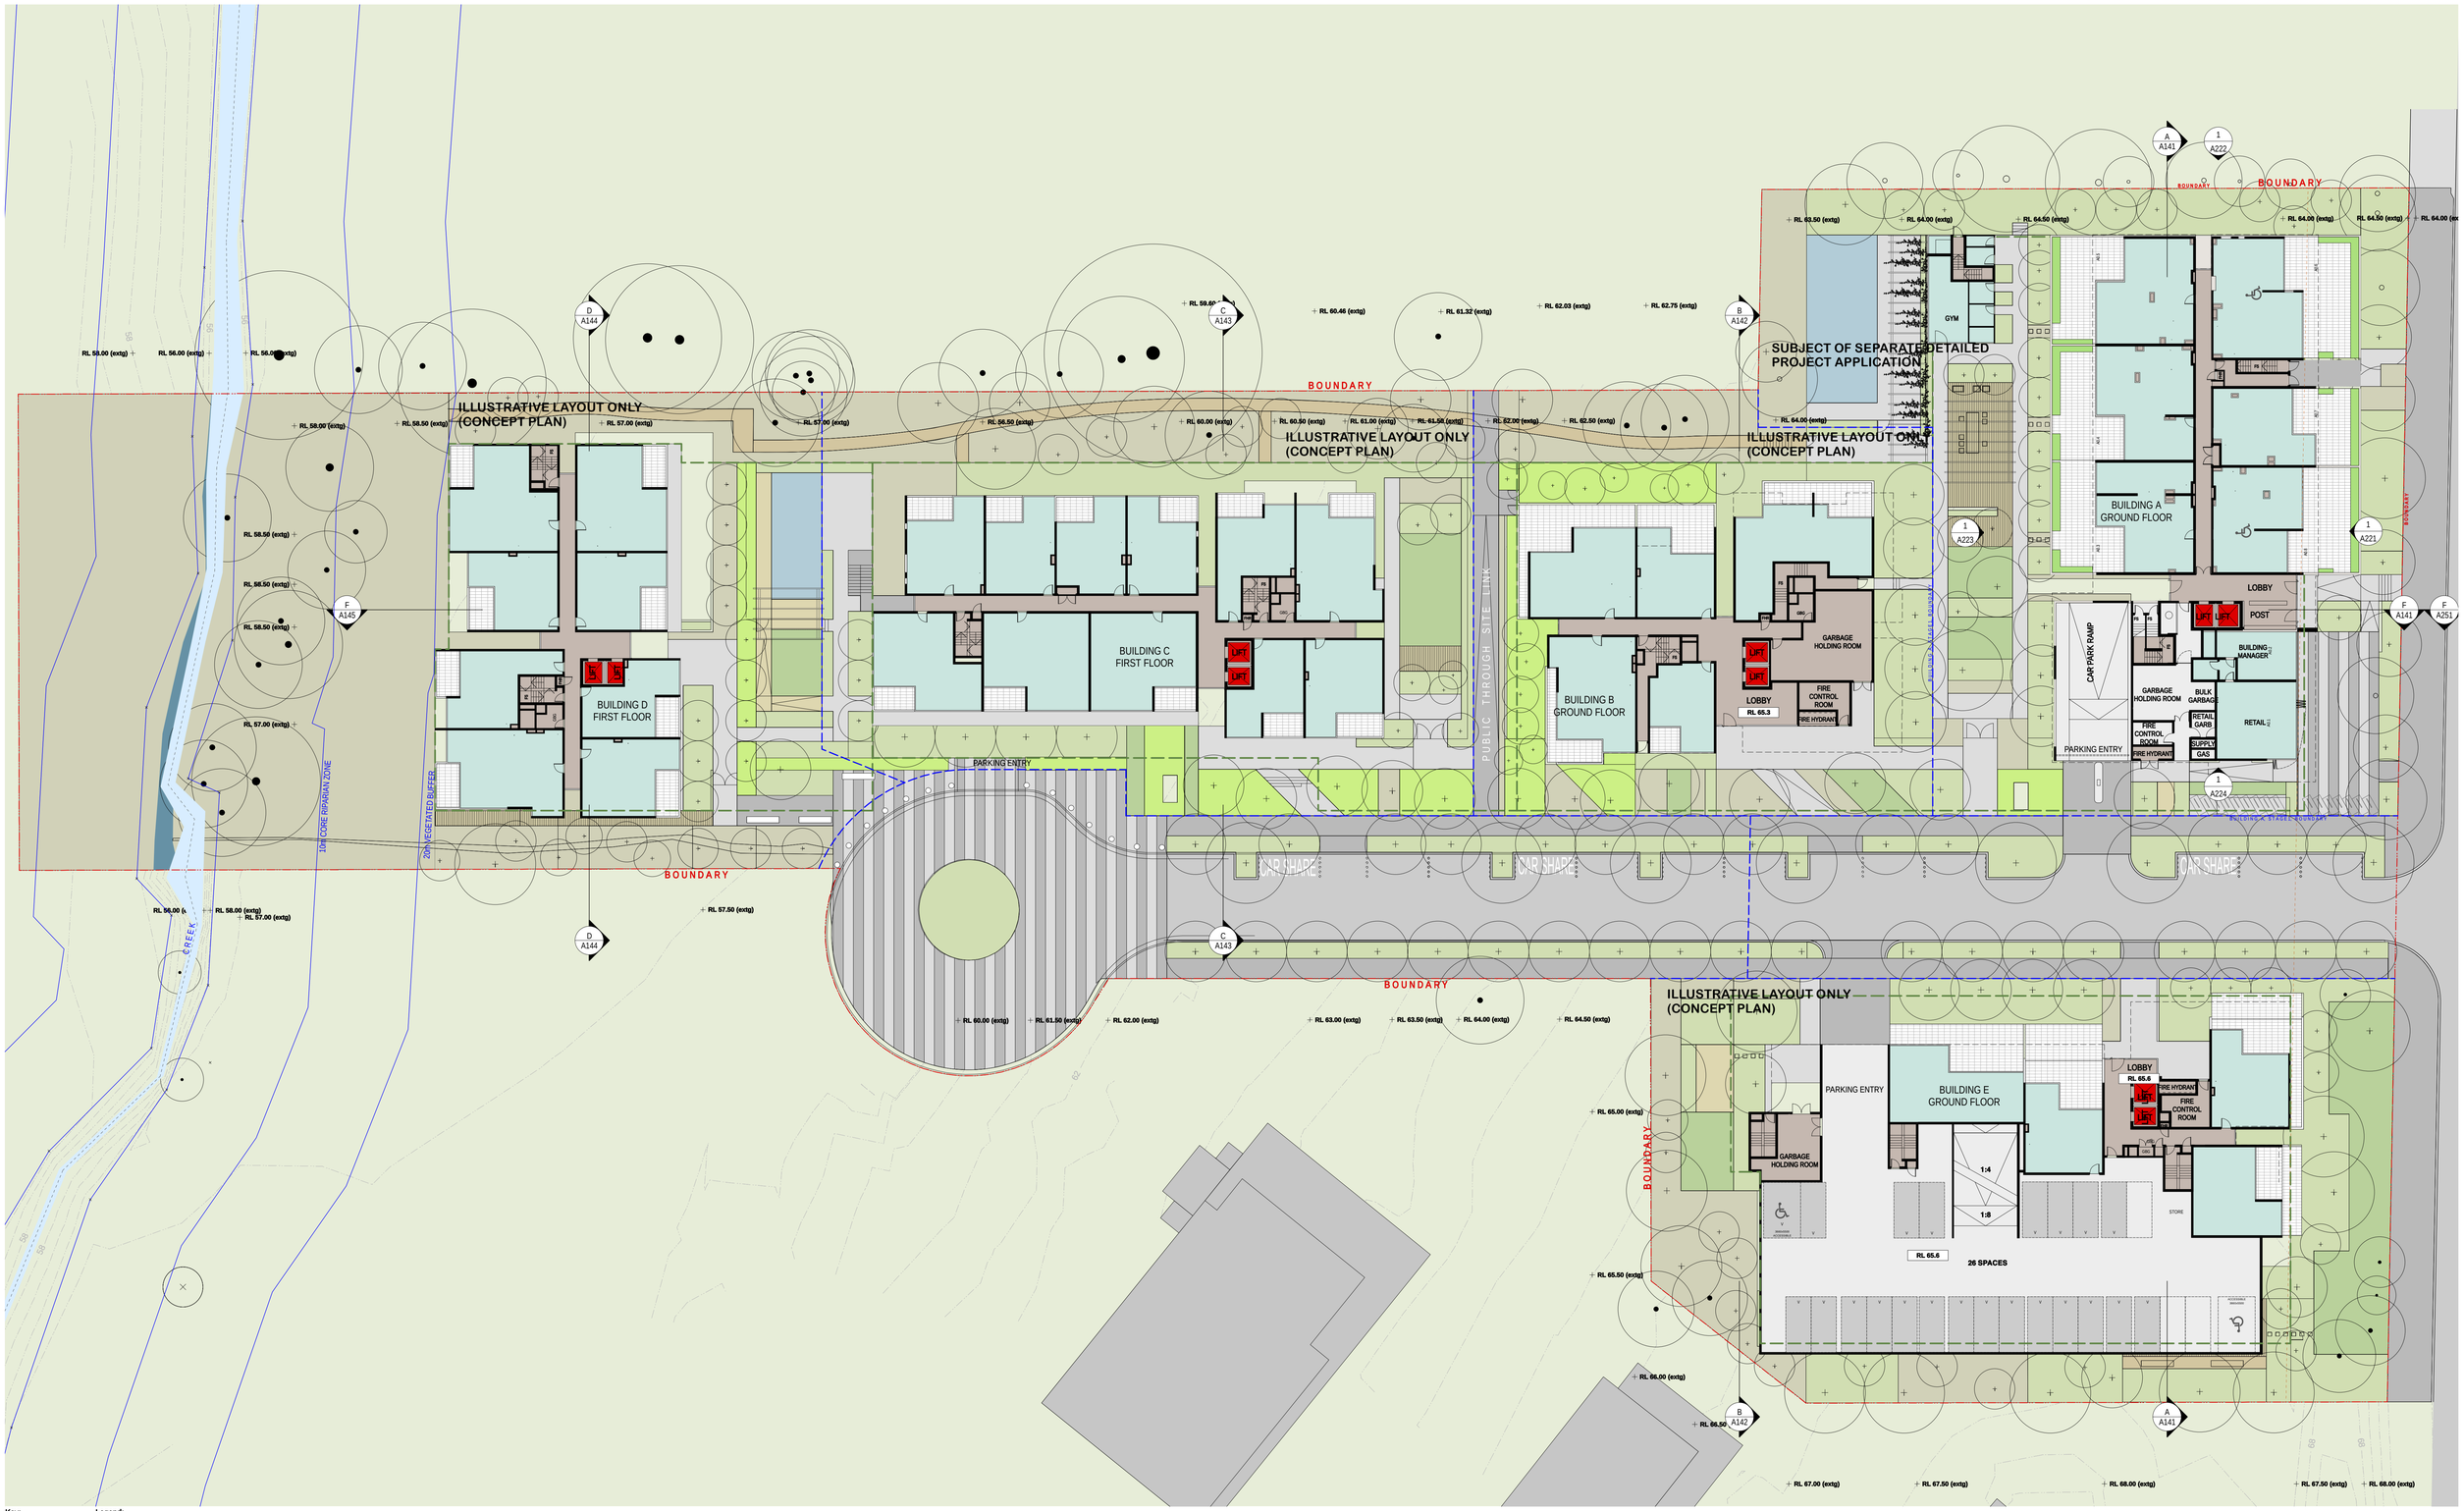


Key:

Legend:

| | | | | | | | | | | | | | | | | | | | |
|---|---|---|---|---|---|---|---|---|---|---|---|---|---|---|---|---|---|---|---|
| A.2.01 | Apartment No; | BY | Balcony | D | Dining | D | Fire Hose Reel | | | MECH | Mechanical Riser | R | Robe | SPR | Sprinkler Cup'd / Room | | | | |
| B | Bathroom | C.B.1 | Corridor.Building B.Level | E | Entry | E | Fire Stair No. 1, 2 etc. | L | Living Room | MT | Meter Cup'd / Room | RCB | Recycling Bin | ST | Study | R | Wardrobe | | |
| B1, 2 | Bedroom 1, 2 etc. | COM | Communications Board | ELEC | Electrical Board | ELEC | Garbage Room. | LY | Laundry | P | Pantry | S | Store | TCE | Terrace | W.I.R | Walk-in Robe | | |
| B/S | Bike Store | CY | Courtyard | EN | Ensuite | EN | Kitchen | M | Meals Area | PMP | Pump Room | SD | Sliding Door | V | Void | WPM+SB | Water Proof Membrane, Stone Ballast Over. | [ADAPT] | Adaptable Apartment |

Residential Area
Retail Area
Service Areas
Lift

RL 000.000 Relative Level - to AHD
Fall as indicated
Entry point
Egress point

Car space (Basement, No:1)
Car space (Ground, No:1)
CWB1, 2 Car Wash Bay 1,2.ETC

[V] Visitor Parking
CP.GL.01 Retail Tenant Parking
BG Boom Gate
GD Garage Door

| Rev. | Date | Approved by | Revision Notes |
|---|---|---|---|
| P | 29/9/10 | kjd | Boundary updated |
| O | 27/9/10 | kjd | Turning circle and boundary updated |
| N | 13/9/10 | kjd | Path updated |

1m 5m 10m 25m

Nominated Architect: Nicholas Turner 6695
ABN 88 064 084 911

DLCS Quality Endorsed Company ISO 9001:2008
Licence Number 4168

NOTES

THIS DRAWING IS COPYRIGHT © AND SHALL REMAIN THE PROPERTY OF TURNER + ASSOCIATES ARCHITECTS. NO REPRODUCTION WITHOUT PERMISSION. UNLESS NOTED OTHERWISE THIS DRAWING IS NOT FOR CONSTRUCTION. DO NOT SCALE FROM DRAWINGS. FIGURED DIMENSIONS SHALL TAKE PRECEDENCE.

CLIENT
LIPMAN PROPERTIES PTY LTD
LEVEL 6, 66 BERRY STRET, NORTH SYDNEY
T 02 9955 7000 F 02 9955 3166

LIPMAN
*the obvious choice in property*

PROJECT TITLE
RESIDENTIAL DEVELOPMENT
128 HERRING ROAD, MACQUARIE PARK

DRAWING TITLE
Illustrative Herring Road Plan RL 65.6
CONCEPT PLAN

| SCALE | JOB No. | DRAWN | NORTH |
|---|---|---|---|
| 1:250 @B1, 40% @ A3 | 09047 | AM | |
| STATUS: FOR INFORMATION | DWG No. A 126 | REV P | |

TURNER + ASSOCIATES
L1 410 Crown Street Surry Hills NSW 2010 Australia
t +61 2 8668 0000 f +61 2 8668 0088