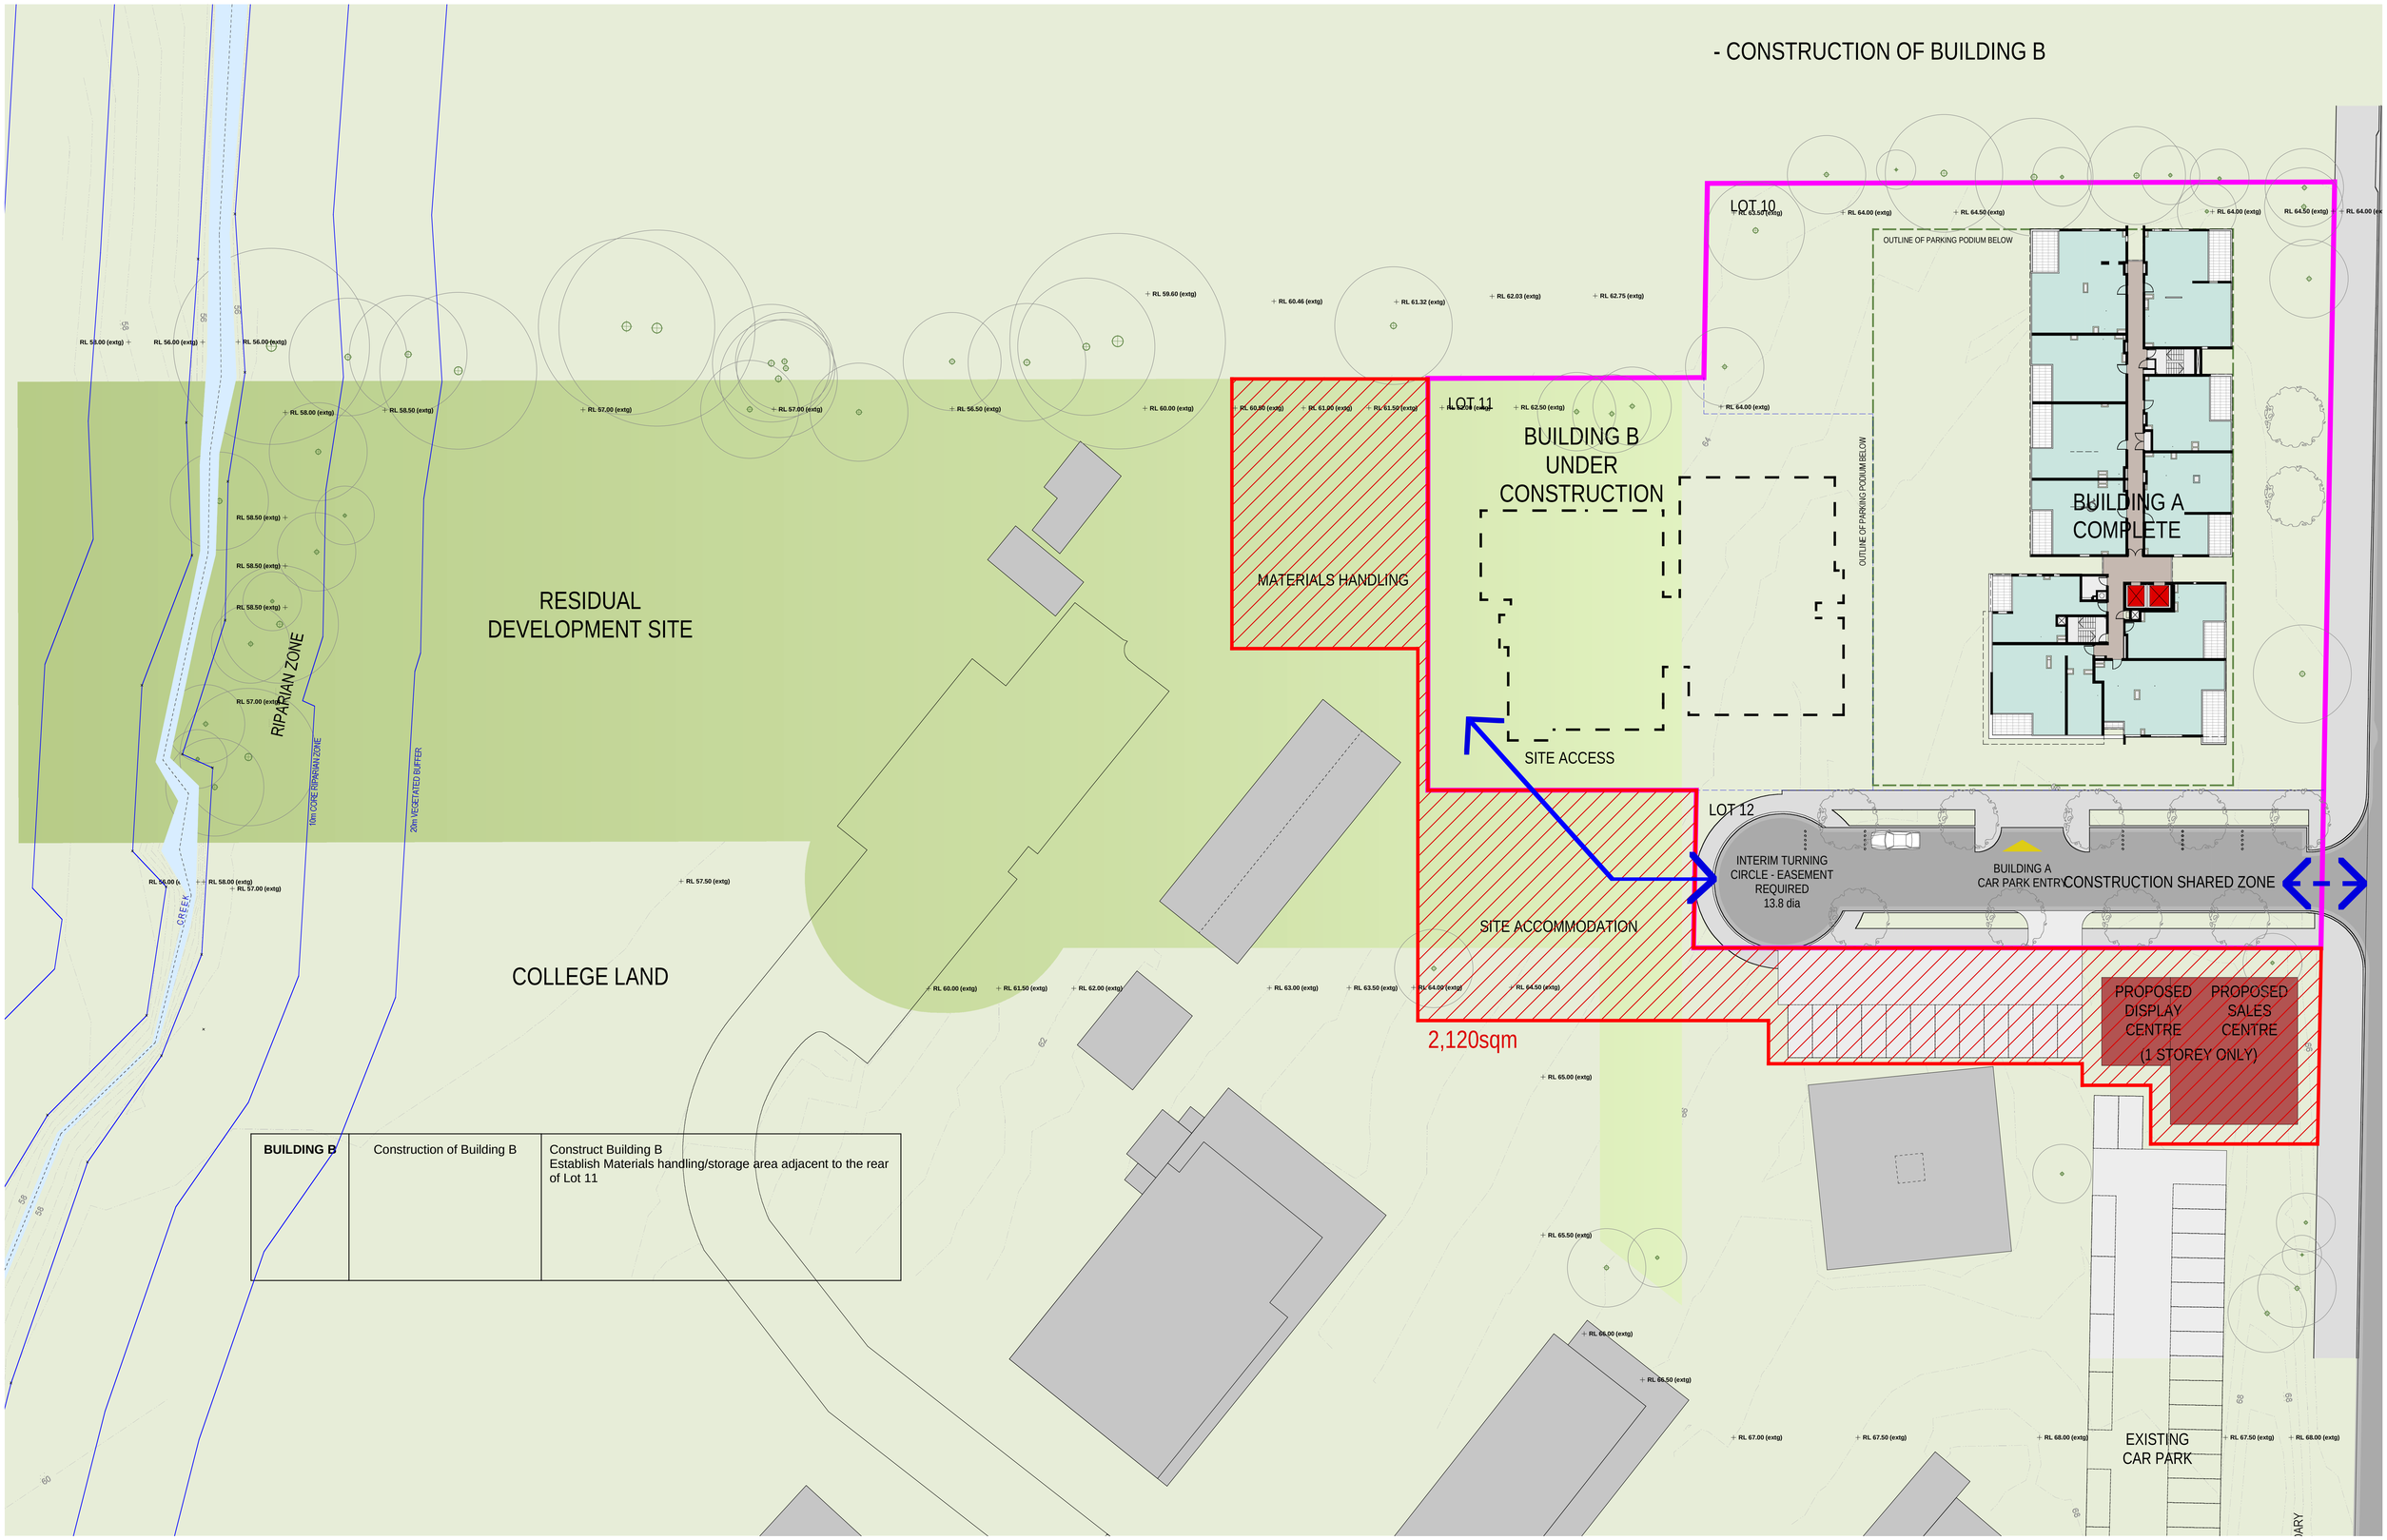

BUILDING B	Construction of Building B	Construct Building B Establish Materials handling/storage area adjacent to the rear of Lot 11

Rev.	Date	Approved by	Revision Notes
F	2/9/10	kjd	General update
E	5/5/10	kjd	General update
D	5/3/10	kjd	Concept Plan Submission

1m 5m 10m 25m

Nominated Architect: Nicholas Turner 6695
ABN 86 064 084 911

DLCS Quality Endorsed Company ISO 9001:2008
Licence Number 4268

NOTES
THIS DRAWING IS COPYRIGHT © AND SHALL REMAIN THE PROPERTY OF TURNER + ASSOCIATES ARCHITECTS. NO REPRODUCTION WITHOUT PERMISSION. UNLESS NOTED OTHERWISE THIS DRAWING IS NOT FOR CONSTRUCTION. DO NOT SCALE FROM DRAWINGS. FIGURED DIMENSIONS SHALL TAKE PRECEDENCE.

CLIENT
LIPMAN PROPERTIES PTY LTD
LEVEL 6, 66 BERRY STRET, NORTH SYDNEY
T 02 9955 7000 F 02 9955 3166

LIPMAN
the obvious choice in property

PROJECT TITLE
RESIDENTIAL DEVELOPMENT
128 HERRING ROAD, MACQUARIE PARK

DRAWING TITLE
Building B
CONCEPT PLAN

SCALE 1:250 @B1, 40% @ A3	JOB No. 09047	DRAWN ANM	NORTH
STATUS FOR INFORMATION	DWG No. A 173	REV F	

TURNER + ASSOCIATES
L1 410 Crown Street Surry Hills NSW 2010 Australia
t +61 2 8668 0000 f +61 2 8668 0088