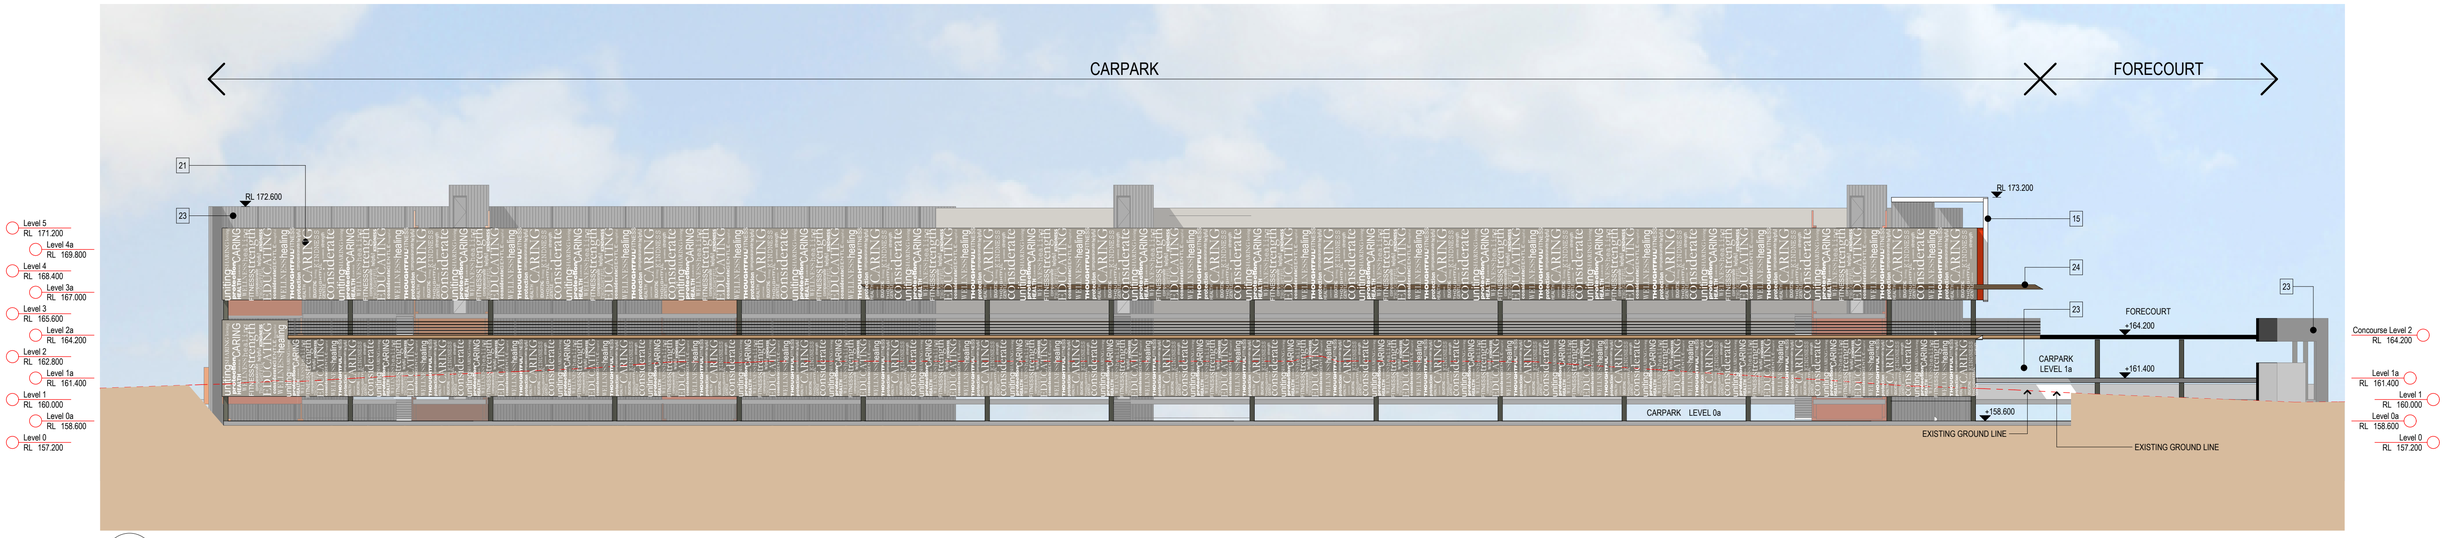

01 SOUTH ELEVATION
10001 EA.dwg
SCALE 1:200

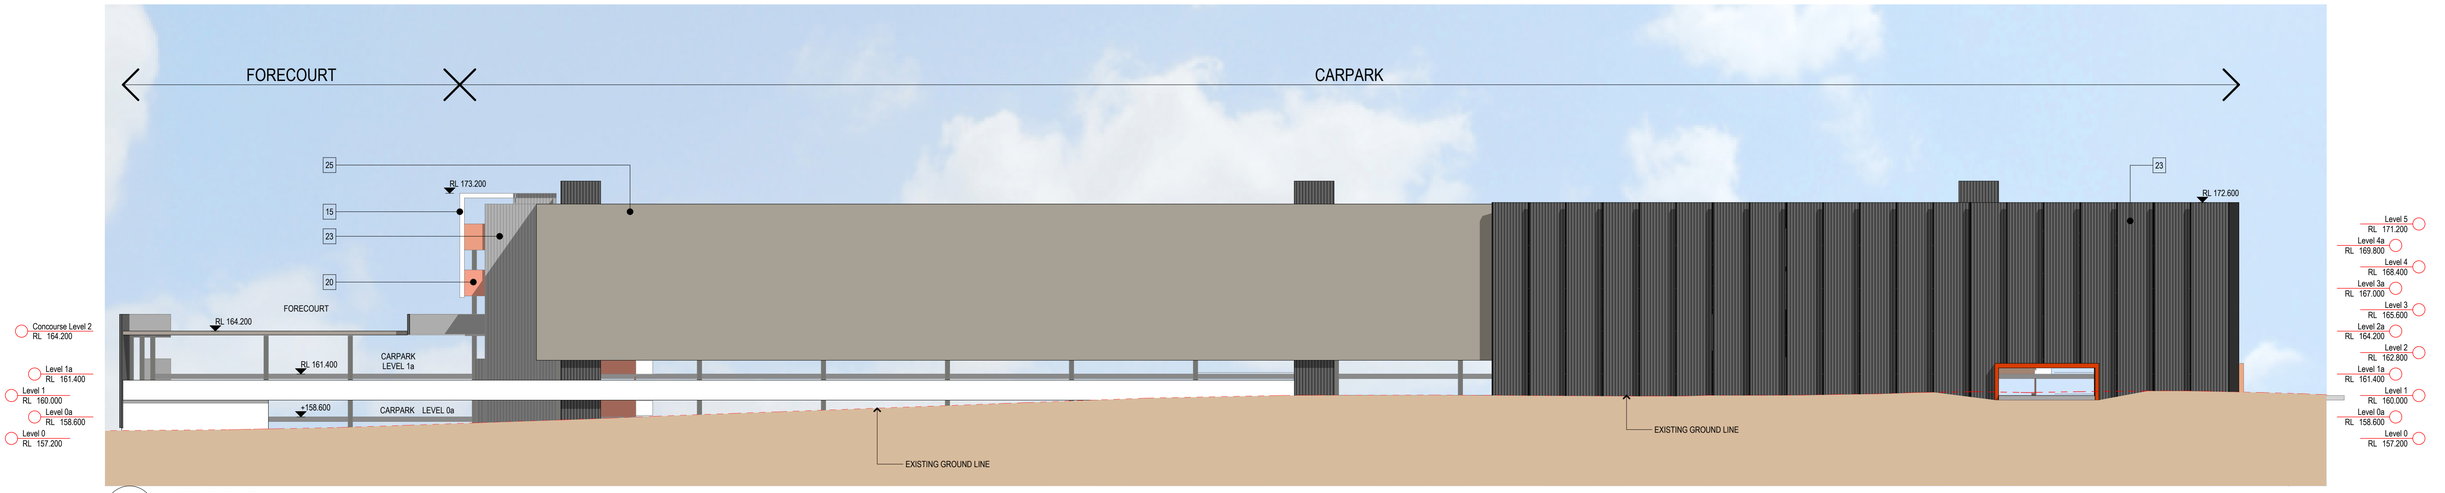

02 NORTH ELEVATION
10001 EA.dwg
SCALE 1:200

LEGEND

	AREA	FEATURE & MATERIAL
1	PLANT ROOM	HORIZONTAL EXTERNAL LOUVERS - ALUMINIUM
2	EXTERNAL WALL	CURTAIN WALL PANEL - ALUMINIUM CLADDING
3	EXTERNAL WALL	CURTAIN WALL PANEL - ALUMINIUM CLADDING
4	EXTERNAL WALL	CURTAIN WALL PANEL - GLASS
5	EXTERNAL WALL	CURTAIN WALL PANEL - ALUMINIUM CLADDING
6	SUN SHADING	HORIZONTAL ALUMINIUM LOUVRE
7	PLANT ROOM	VERTICAL EXTERNAL LOUVERS - ALUMINIUM
8	EXTERNAL WALL	ALPOLIC
9	WINDOWS	ALUMINIUM FRAMED WINDOWS
10	EXTERNAL WALL	ALPOLIC
11	SUN SHADING	HORIZONTAL ALUMINIUM LOUVRE
12	LOGIA WALLS	PRECAST CONCRETE BLADES
13	EXTERNAL WALL	RENDERED AND PAINTED
14	EXTERNAL WALL	PRECAST CONCRETE PANELS
15	SUN SHADING	VERTICAL EXTERNAL LOUVERS - ALUMINIUM
16	EXTERNAL COLUMNS	VERTICAL TIMBER CLADDING
17	EXTERNAL WALL	CURTAIN WALL PANEL - GLASS
18	LOGIA TOP	ALUMINIUM CLAD FRAME
19	EXTERNAL WALL	CURTAIN WALL PANEL - ALUMINIUM CLADDING
20	EXTERNAL WALL	RENDERED AND PAINTED BLOCKWORK
21	PRIVACY SCREEN	GRAPHIC PERFORATED METAL
22	PRIVACY SCREEN	GRAPHIC PERFORATED METAL
23	EXTERNAL WALL	PRECAST CONCRETE
24	AWNING	TIMBER CLADDING
25	PRIVACY SCREEN	GRAPHIC PERFORATED METAL
26	RAMPS	INSITU CONCRETE
27	HANDRAIL	TIMBER HANDRAIL WITH SS WIRES
28	FEATURE ROOF	TIMBER SOFFIT AND METAL DECK TOP
29	EXISTING WALL	PAINTED
30	INTERNAL WALL	POWDERCOATED METAL SHEET CLADDING WITH EXPRESSED JOINTS
31	ESCALATOR	GLASS RAILED ESCALATOR WITH ALUMINIUM CLADDING SIDES AND SOFFIT
32	FEATURE WALL	TIMBER CLADDING TO MATCH ATTACHED ROOF
33	CHAPEL WALLS	SEMI-TRANSPARENT LIGHTWIEGHT FRAMED WALL
34	FEATURE COLUMNS	POWDERCOATED METAL SHEET CLADDING WITH EXPRESSED JOINTS
35	GLAZED ROOF	FRAMED CLEAR GLAZED ROOF
36	FEATURE ROOF	ALUMINIUM CLAD SIDES AND SOFFIT ROOF
37	HANDRAIL	METAL HANDRAIL
38	SUNSHADING	TIMBER VERTICAL SUN SHADES

KEY:

COPYRIGHT © ALL RIGHTS RESERVED, THIS DRAWING MAY NOT BE REPRODUCED OR TRANSMITTED IN ANY FORM OR BY ANY MEANS IN PART OR IN WHOLE WITHOUT PERMISSION OF MORRIS BRAY ARCHITECTS PTY. LTD.

ALL LEVELS AND DIMENSIONS TO BE VERIFIED PRIOR TO COMMENCEMENT OF WORK. USE FIGURED DIMENSIONS ONLY. DO NOT SCALE.

ALL WORK TO COMPLY WITH CURRENT REGULATIONS AND S.A.A. STANDARDS.

No.	Initial	DATE	REVISION / ISSUE DETAILS
A		12.07.10	EA Submission
P03		08.07.10	Presentation to SAH
P02		07.07.10	Information
P01	XX	24.06.10	Information

NOTES | Check | PROJECT

Sydney Adventist Hospital
185 Fox Valley Road
Wahroonga NSW

CONSULTANT

SYDNEY ADVENTIST HOSPITAL

STREET ADDRESS
SUBURB STATE AND POSTCODE
phone : (02) 0000 0000
fax : (02) 0000 0000
email: email address

CLIENT

morrisbrayarchitects
Morris Bray Architects
186-188 Willoughby Rd
Crows Nest NSW 2067 Australia
ABN 16 001 268 211
NSW Architects Registration Board Nominated Architects: Terry Morris 3354 Garry Bray 3555
[P] +612 9439 6622
[F] + 612 9436 4873
[E] info@morrisbray.com.au
[W] www.morrisbray.com.au

ARCHITECTS

DRAWING TITLE:
MULTI-DECK CARPARK
ELEVATIONS NORTH & SOUTH
mba ref: 10001 EA 02Layout\Book [BIMServer]

SCALE:	PLOT DATE:
1:200 @A1	4/11/2010

JOB NO.	DRAWING NUMBER:	ISSUE:
10001	A/EA-076	A

076