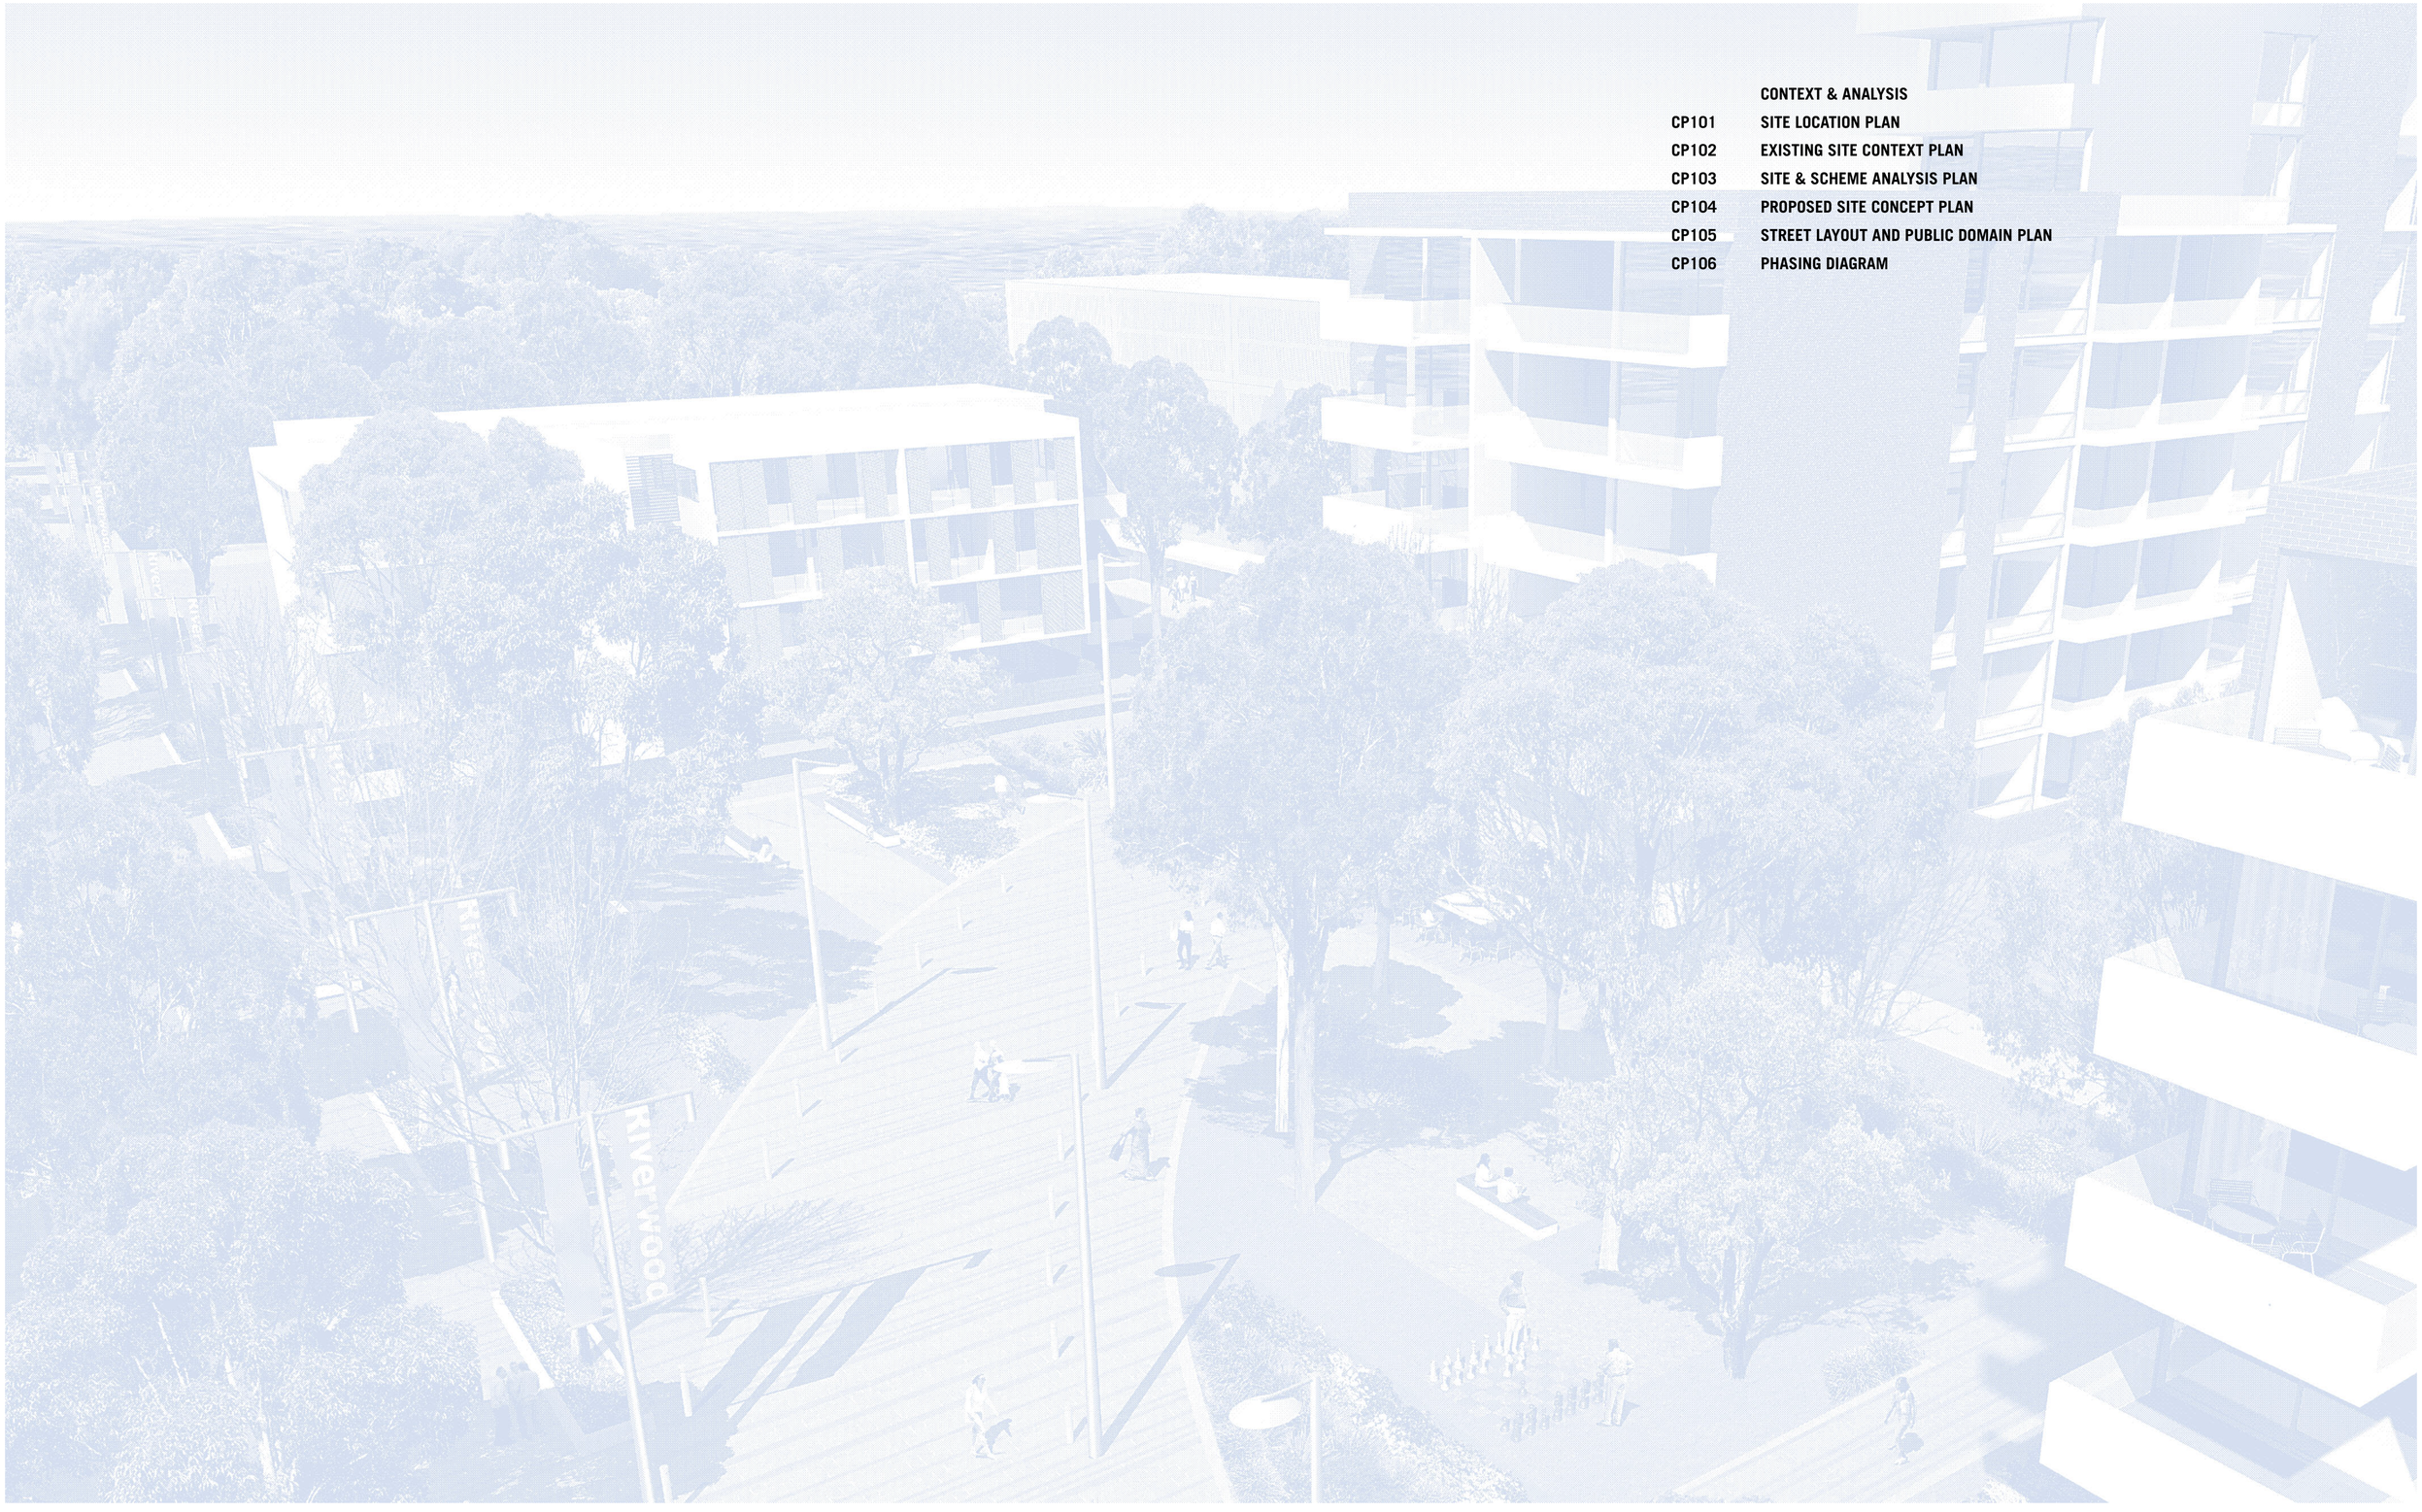

CONTEXT & ANALYSIS

CP101	SITE LOCATION PLAN
CP102	EXISTING SITE CONTEXT PLAN
CP103	SITE & SCHEME ANALYSIS PLAN
CP104	PROPOSED SITE CONCEPT PLAN
CP105	STREET LAYOUT AND PUBLIC DOMAIN PLAN
CP106	PHASING DIAGRAM

RENEWING RIVERWOOD NORTH

PAYCE COMMUNITIES

NSW GOVERNMENT Human Services Housing NSW

CONTEXT & ANALYSIS

CONCEPT PLAN SUBMISSION

Job No.09033_Rev. A_Date: 10.11.2010

TURNER+ASSOCIATES

NOMINATED ARCHITECT NICHOLAS TURNER 6695