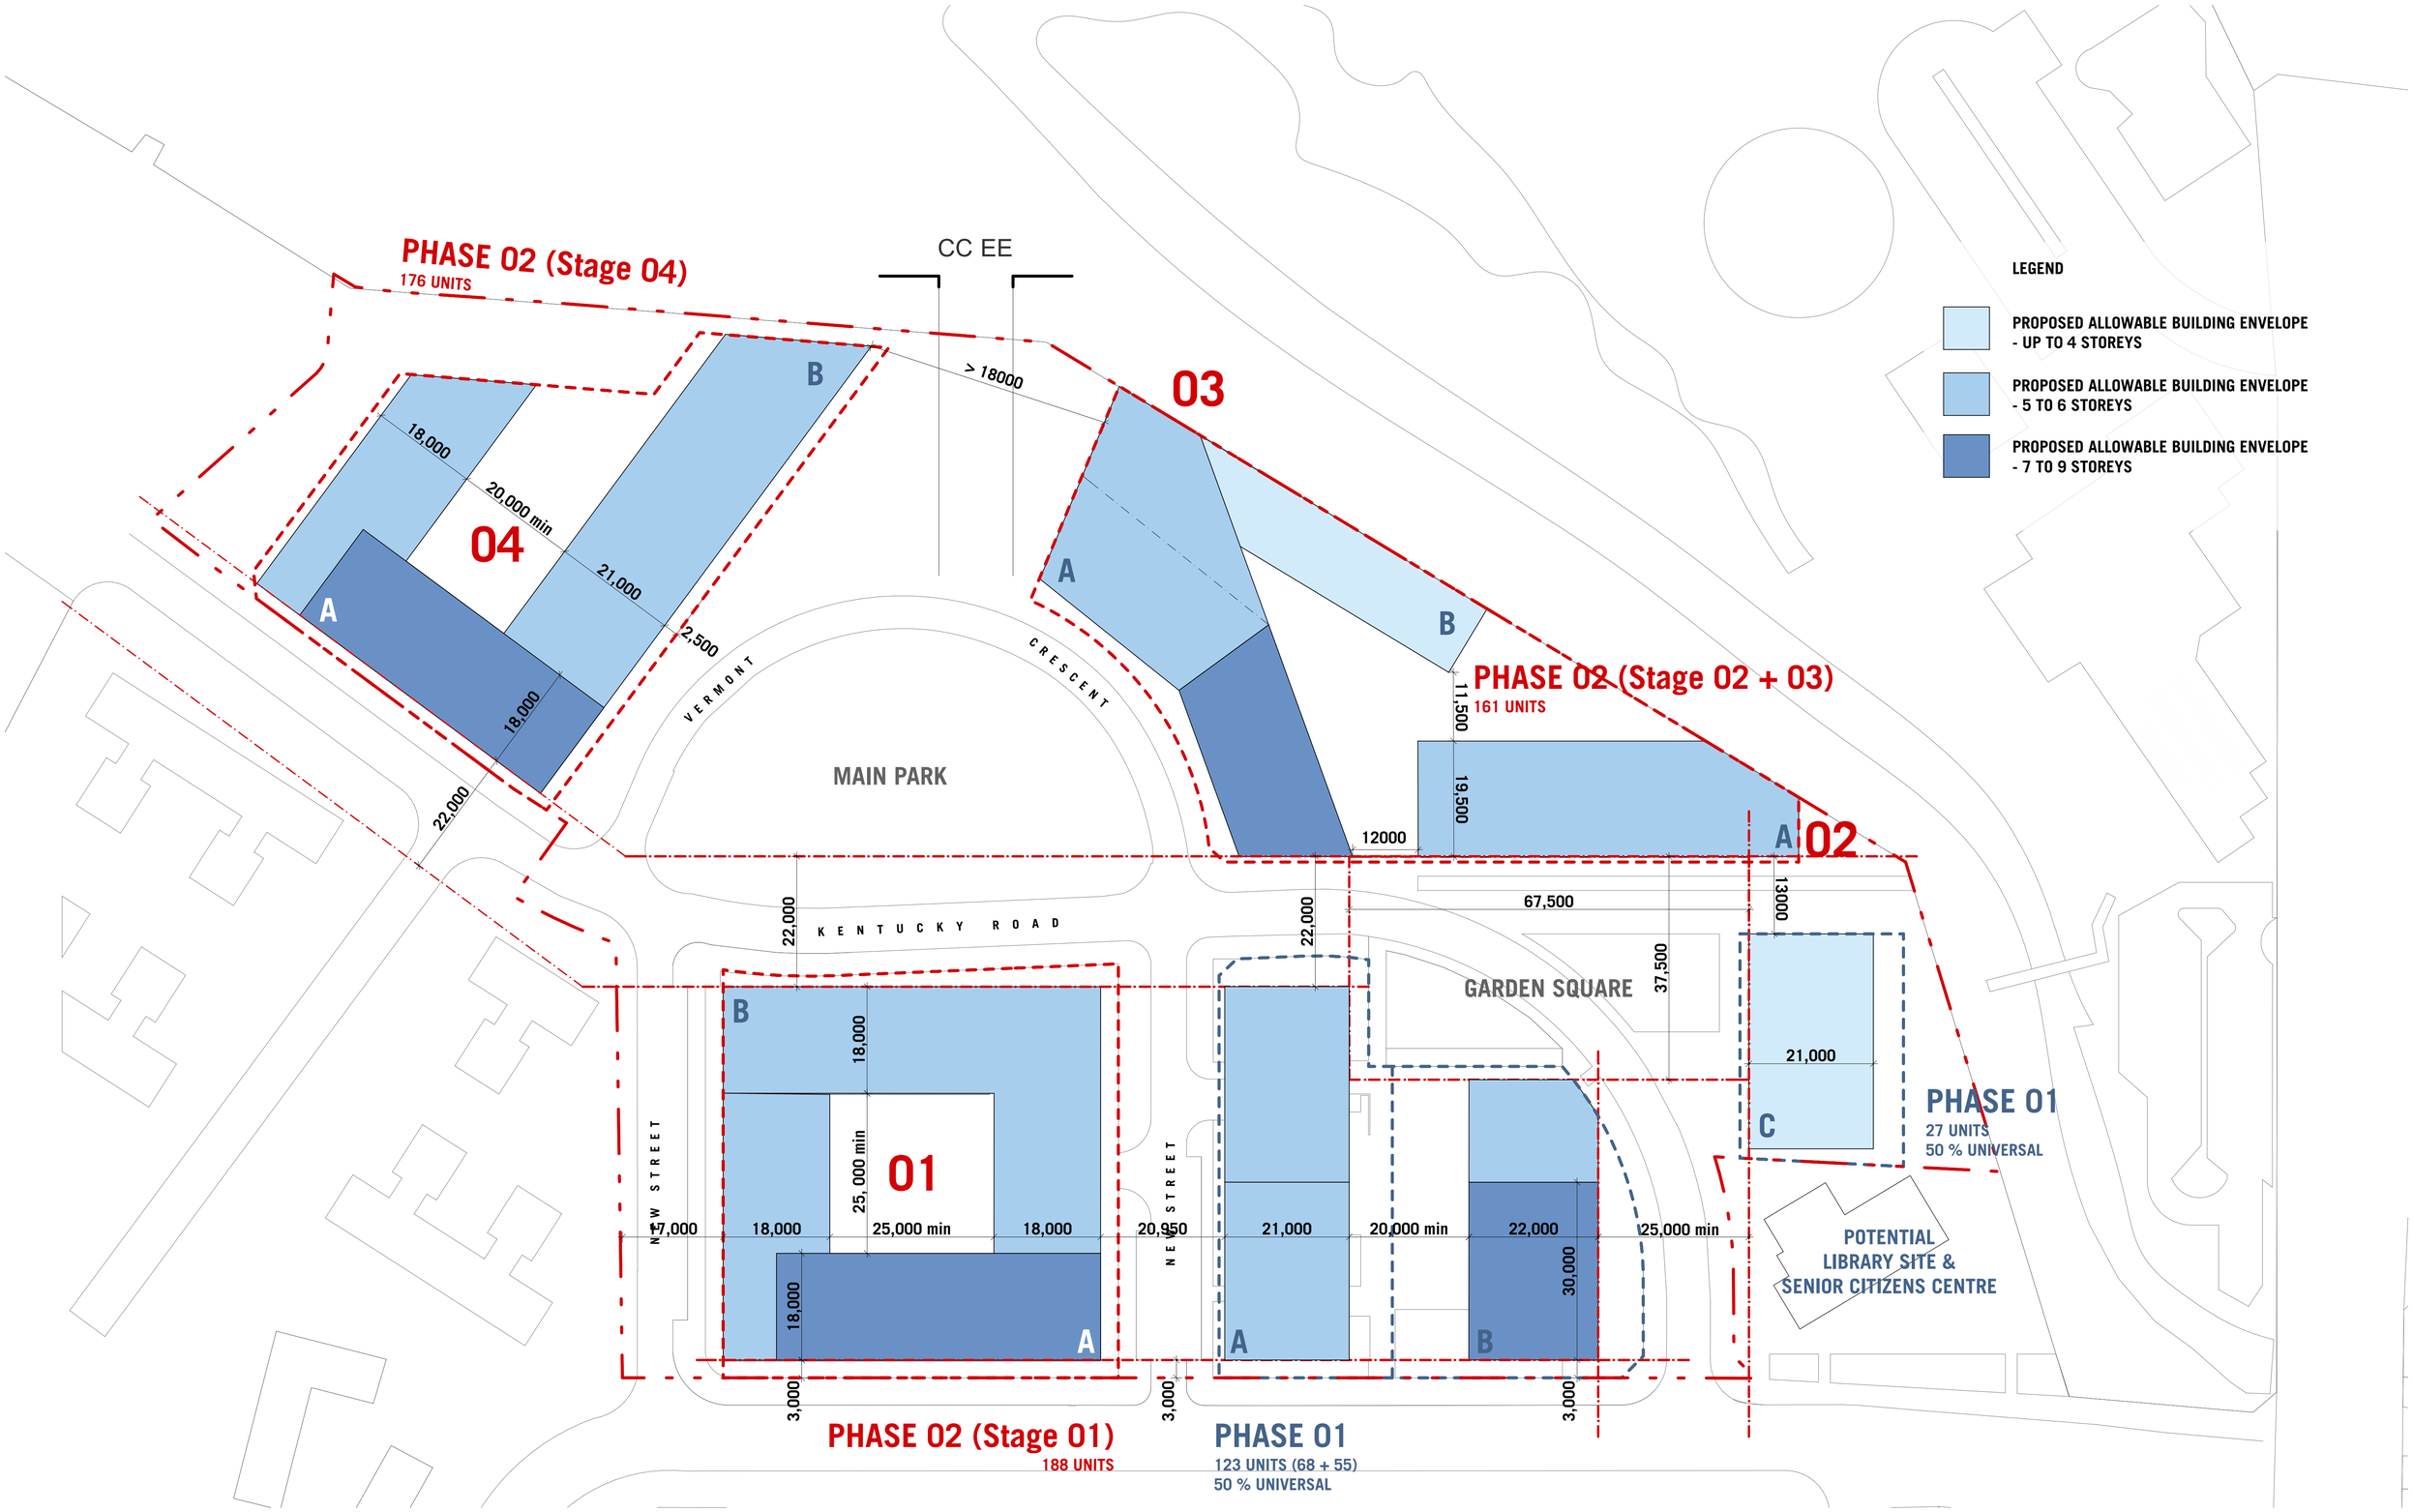

RENEWING RIVERWOOD NORTH

PAYCE COMMUNITIES

NSW GOVERNMENT | Human Services Housing NSW

SEPP 65_BUILDING SEPARATION DIAGRAM

URBAN CONTROL DRAWINGS

CONCEPT PLAN SUBMISSION

CP305

Job No.09033_Rev. B_Date: 20.10.2010

1:500

TURNER + ASSOCIATES

NOMINATED ARCHITECT NICHOLAS TURNER 6695