S_19873772_PE5212GMLA0_1.hpgl2

PE521

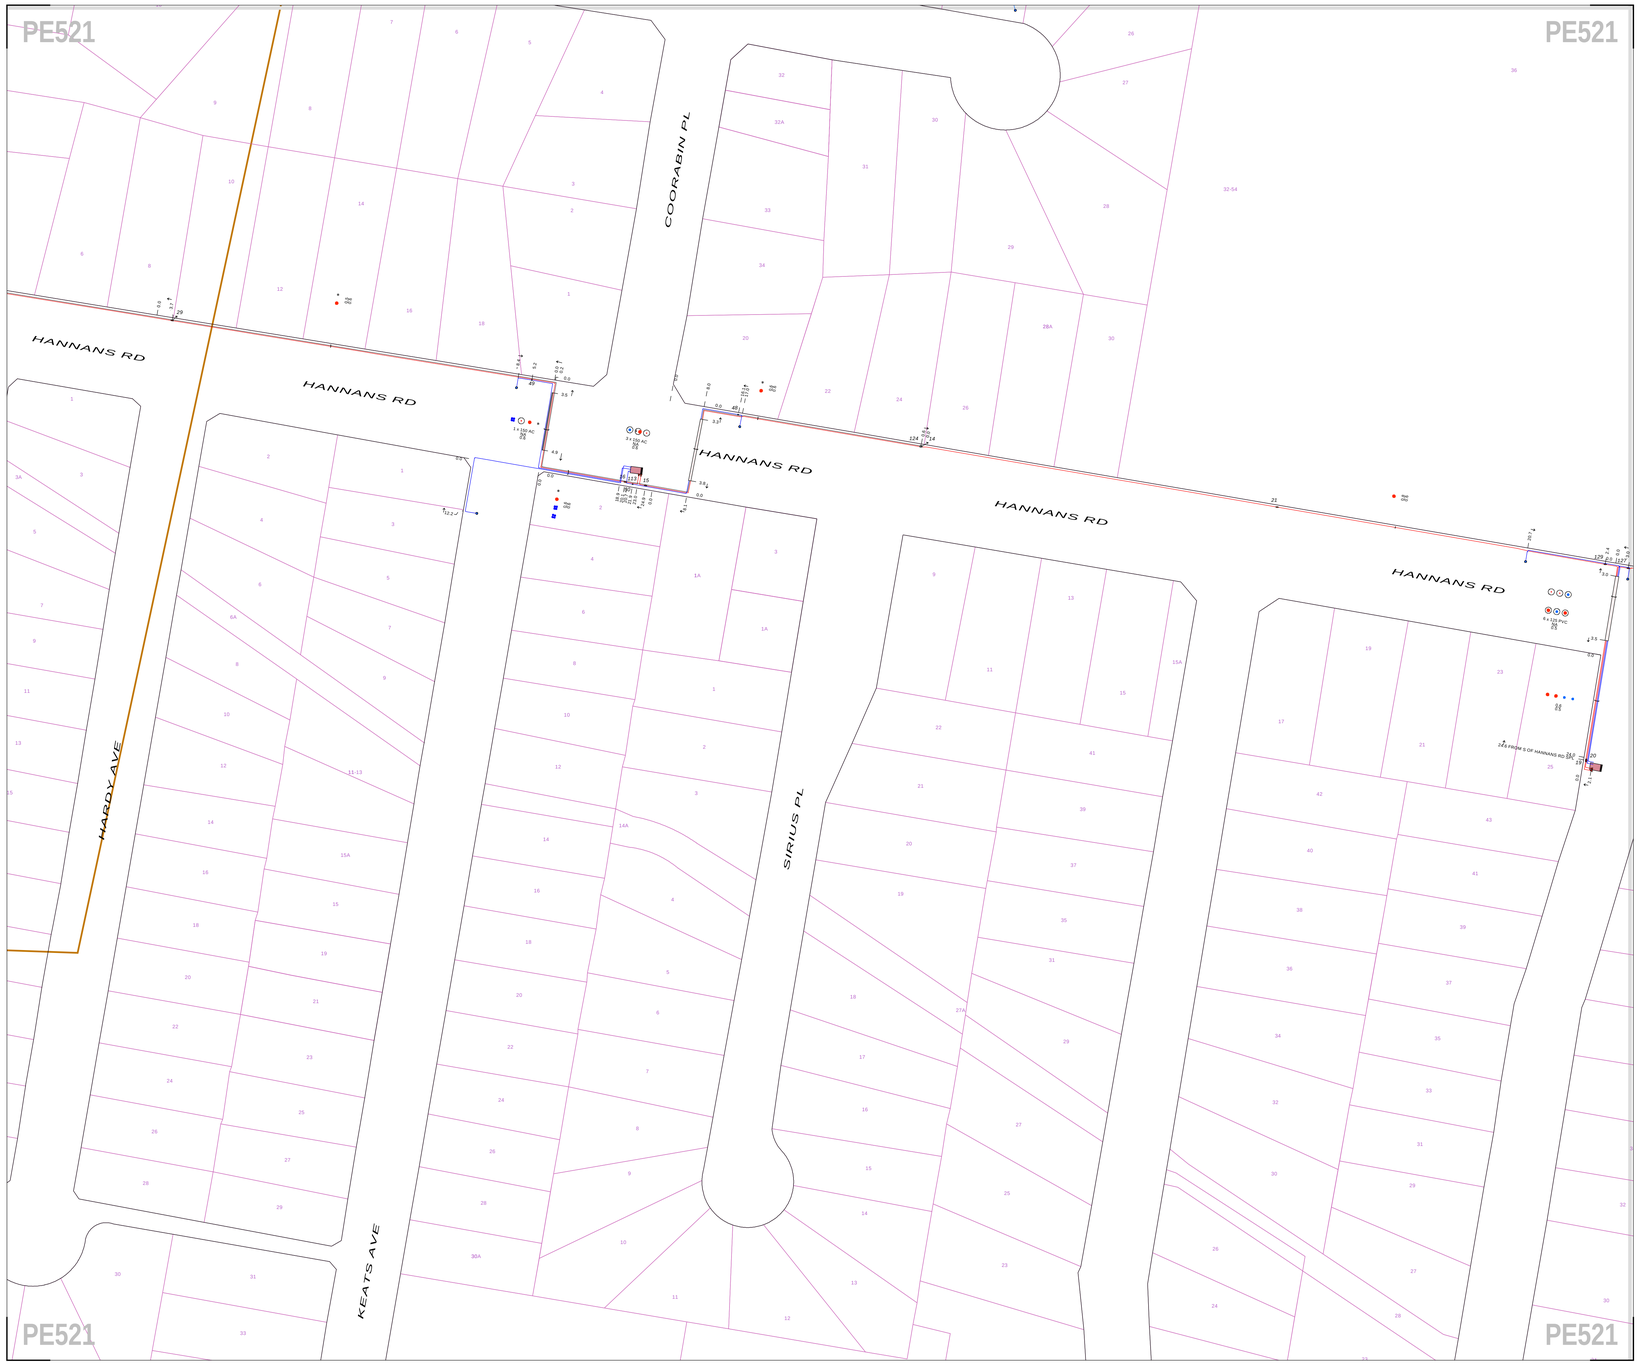

JOINT DETAIL REPORT

No.... Blk.Pg..... FSCor..... Joint Location.....

Map: PE521

29	642-48	0.700.60

WARNING

EnergyAustralia's plans show the position of assets at the time of installation and may not account for subsequent changes to road alignments, fences or buildings. The plans show no more than the presence or absence of EnergyAustralia assets in the street.
Persons working near electricity networks must exercise care and will be held responsible for any damage caused.
You must excavate by hand or use vacuum excavation to establish the location of EnergyAustralia underground cables and associated assets.
Underground: Working near a cable may result in electric shock even if no contact is made. Any work in the vicinity of any cable should only be performed using safe work methods developed in accordance with the recommendations included in WorkCover Code of Practice for Excavation and WorkCover Guide for Work Near Underground Assets
as well as recommendations of EnergyAustralia's Network Standard NS156.
Overhead: Do not excavate near poles or towers until the stability of the foundation has been assessed by EnergyAustralia. Cables or earth conductors may be present close to substations, poles or towers. Workers must maintain safe approach distances and follow applicable WorkCover Codes of Practice.
NOTE: You must keep this plan on site during excavation works and have on site a person trained to read this plan.

PE5244	PE2233	PE2434
PE5222	PE5211	PE5212
PE5124	PE5213	PE5214
272G12	272H12	272J12
272G13	272H13	272J13
272G14	272H14	272J14

EA (GG) GRID

GRID

PE5212GMLA0
Distribution - 19873772
INFORMATION ON THIS PLAN ONLY
VALID FOR 30 DAYS FROM ISSUE DATE
29 Oct 2010 **Page 1 of 1**

N

SCALE 1:502 0 30 metres

EnergyAustralia

A0 MOCS_std_plot

S_19873772_PE5212GMLA0_1.hpgl2