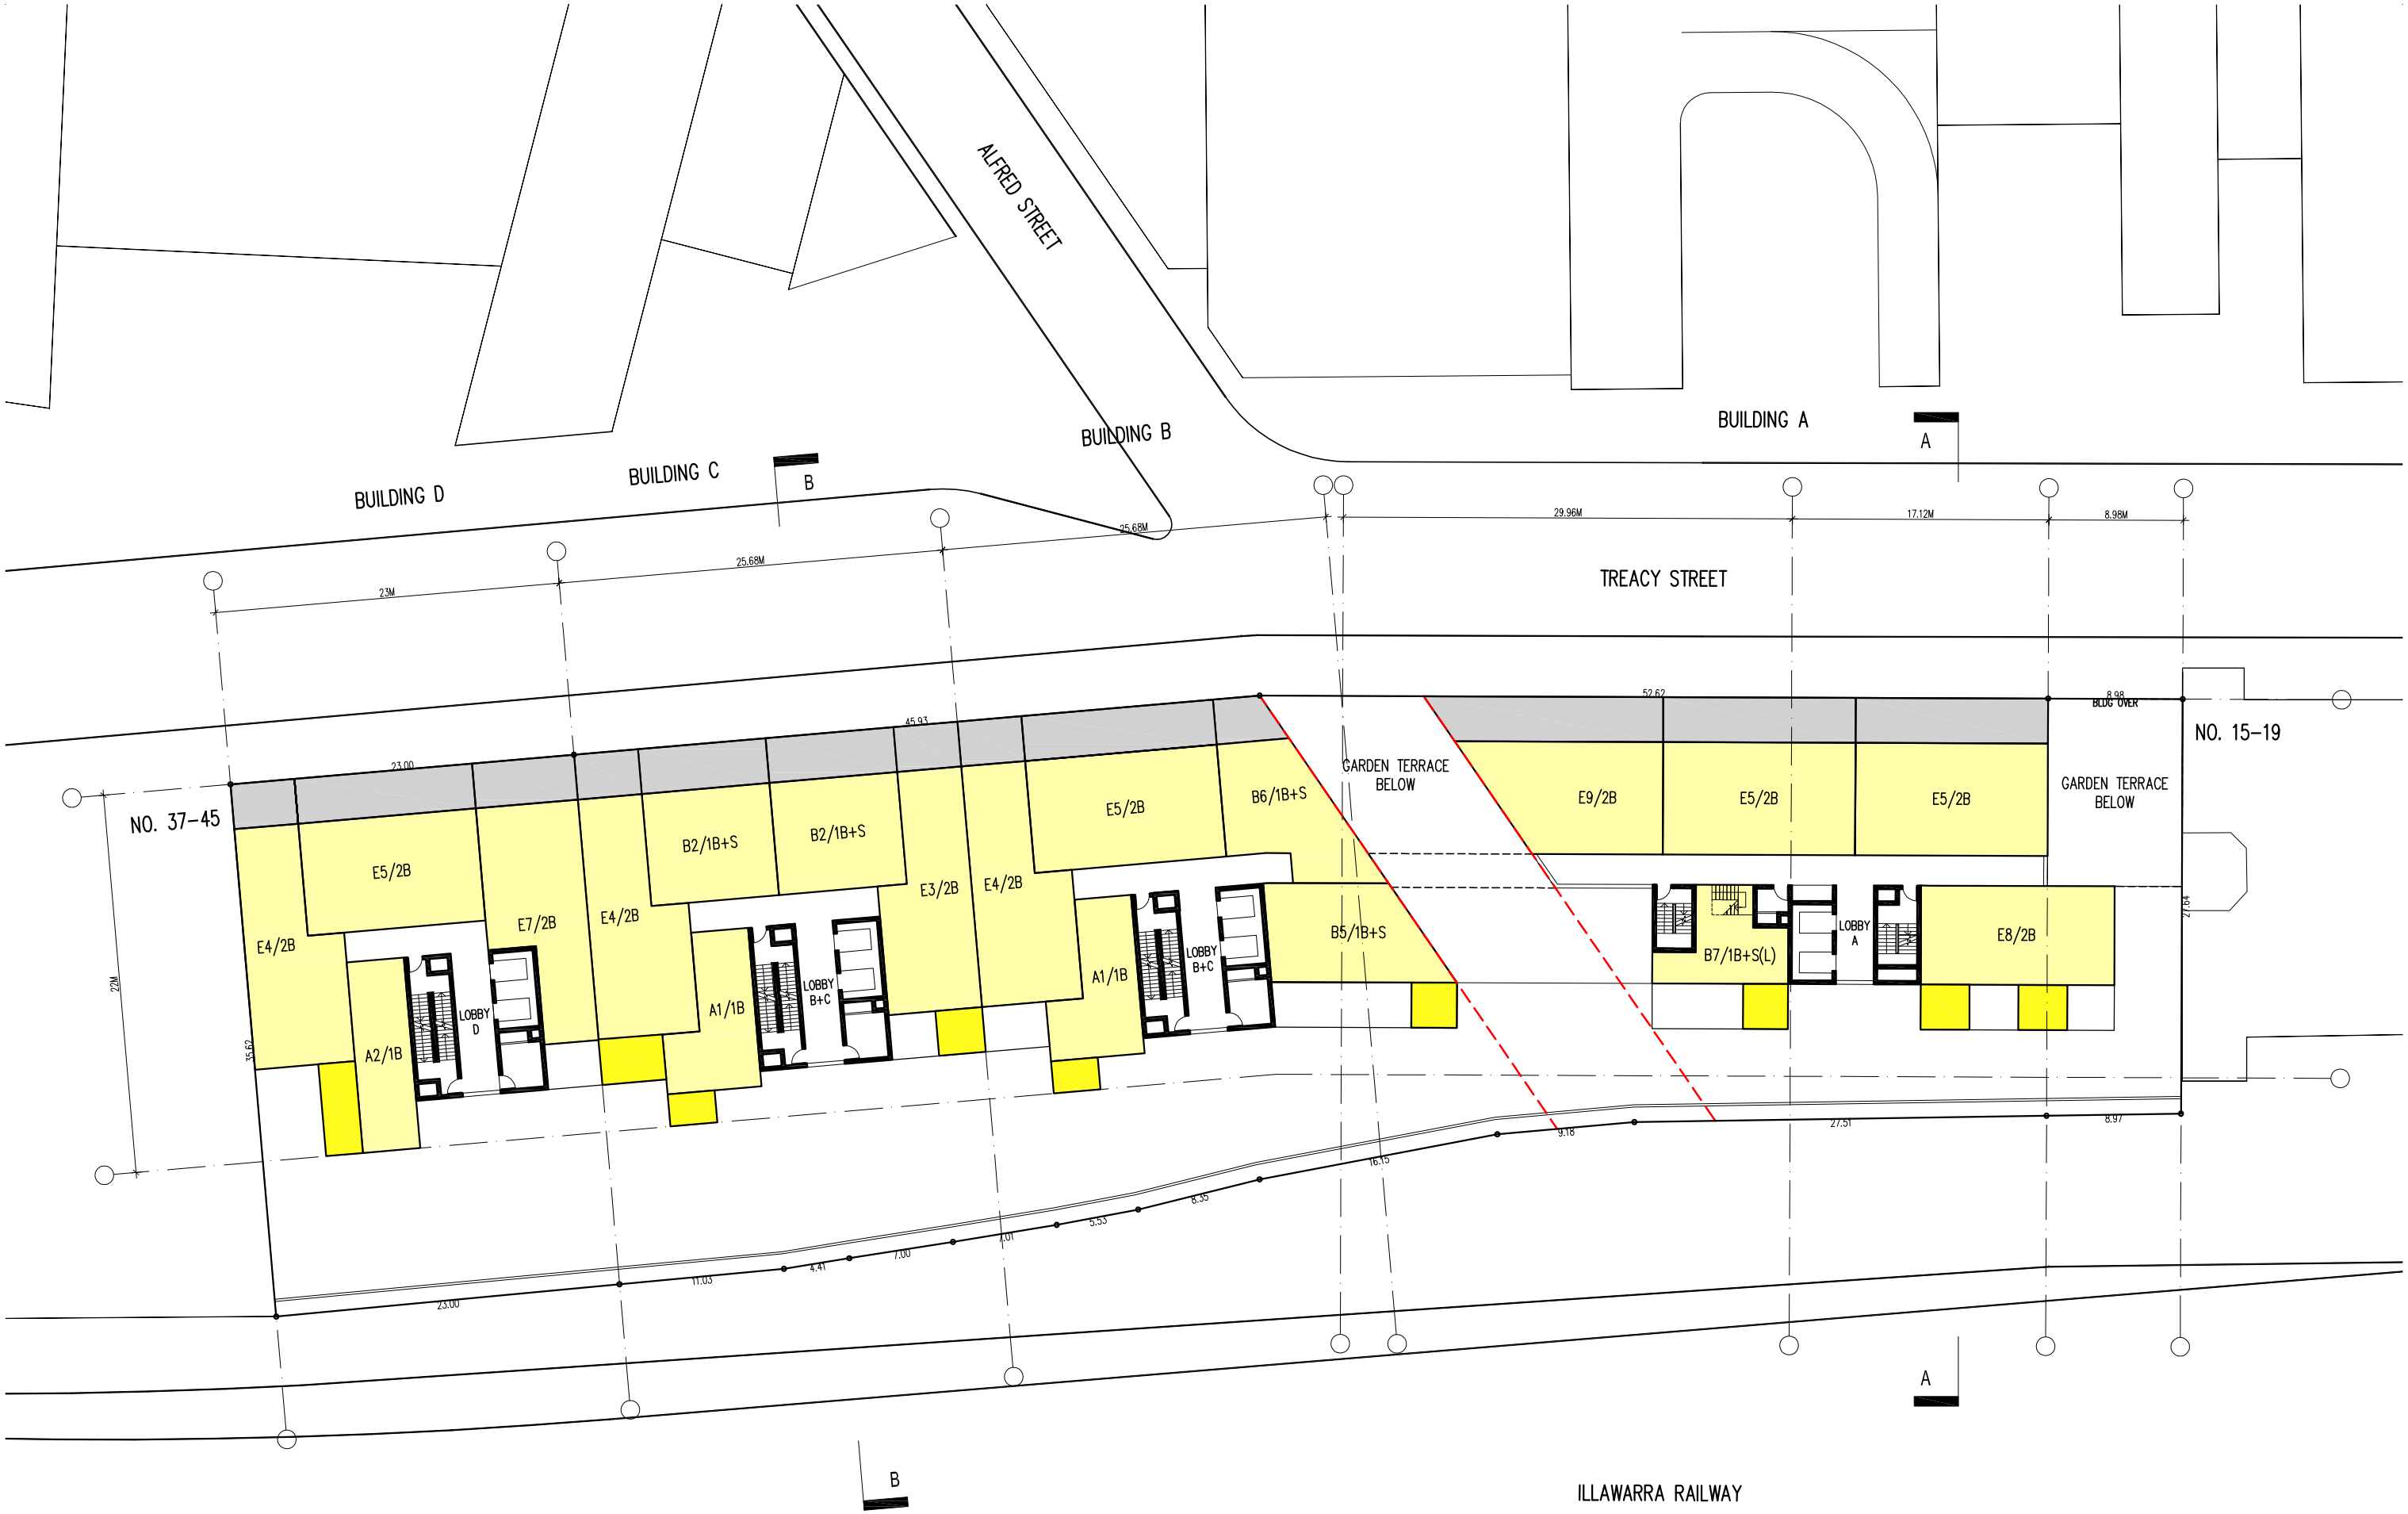

STANISIC ASSOCIATES **ARCHITECTS**	PROJECT	CLIENT	No.	DATE	REVISION / ISSUE DETAILS	DRAWING TITLE	SCALE: 1:400@A3	DATE: 10.12.10	DRAWN: JN DZ
LEVEL 3, 346 KENT STREET SYDNEY NSW 2000 T. 02 9299 7871 F. 02 9299 7872 E. info@stanisic.com.au www.stanisic.com.au	21-35 TREACY STREET HURSTVILLE NSW	EARLJEST PTY LTD ATF HURSTVILLE UNIT TRUST	A B	26.11.10 10.12.10	FOR TEST OF ADEQUACY FOR EXHIBITION	RL 82.75 LEVEL 6	PROJECT NUMBER: 10 011	DRAWING NUMBER: CD14	REVISION: B

8/12/2010 5:19:24 PM