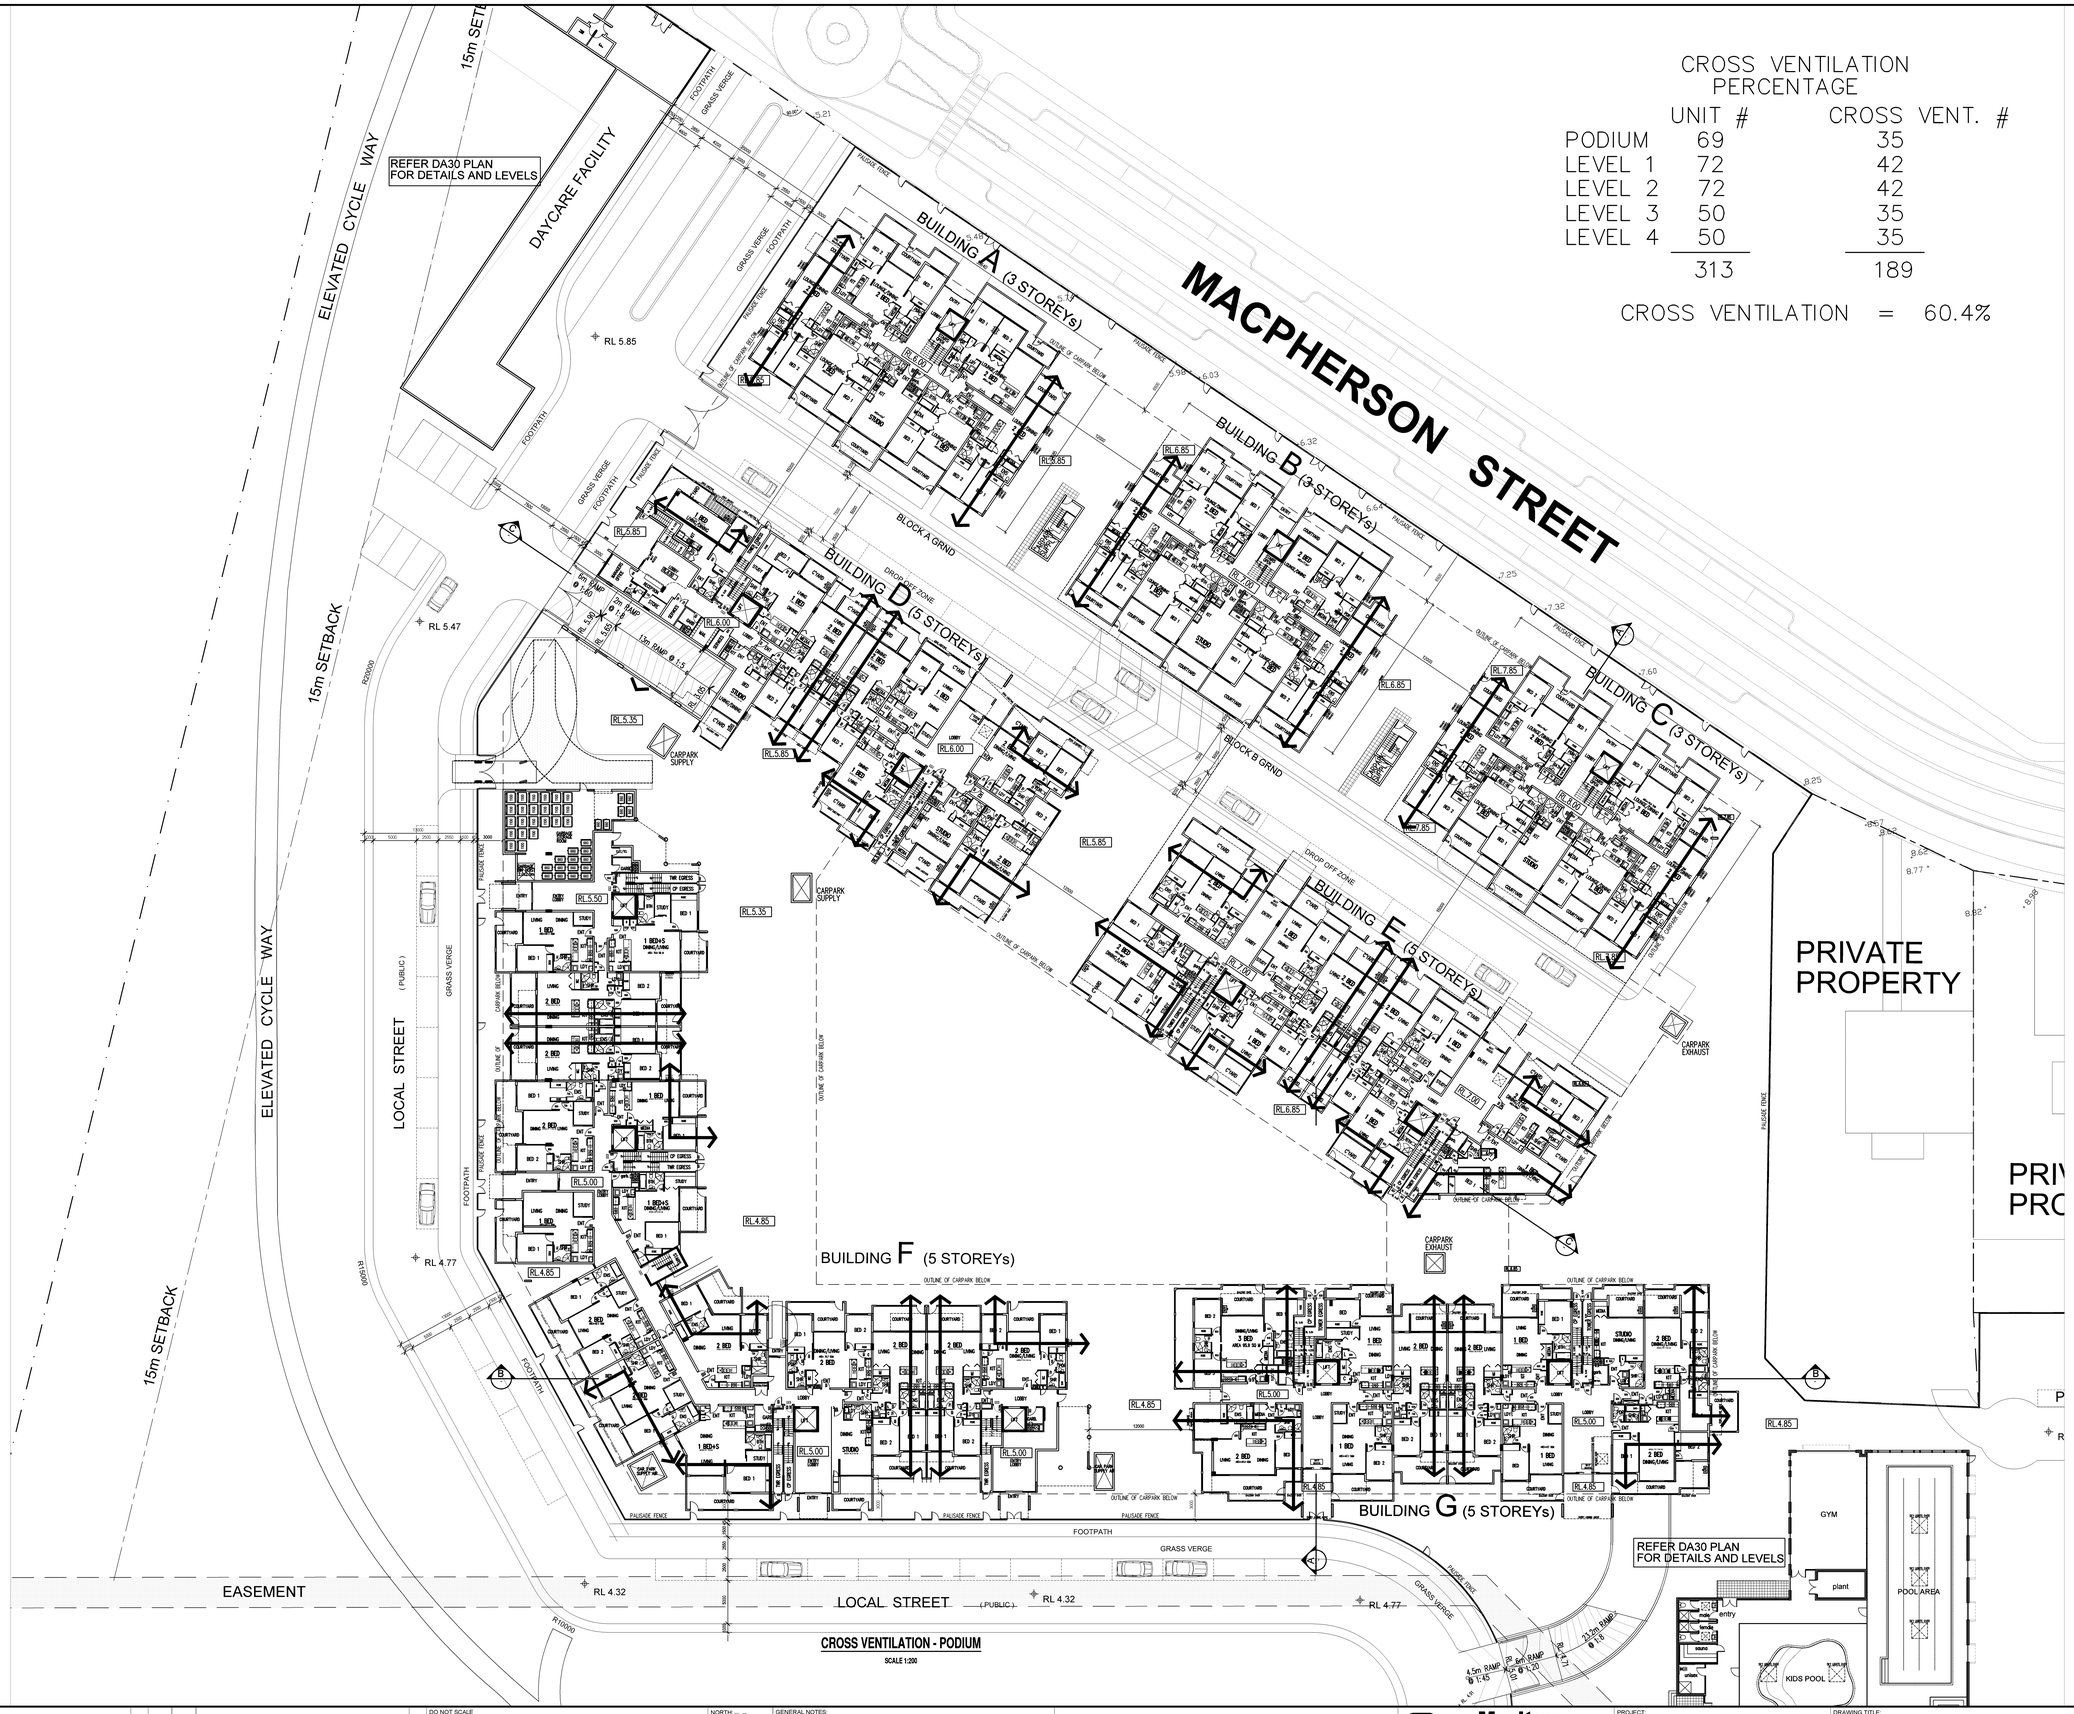

CROSS VENTILATION - PODIUM

SCALE 1:200

CROSS VENTILATION PERCENTAGE

	UNIT #	CROSS VENT. #
PODIUM	69	35
LEVEL 1	72	42
LEVEL 2	72	42
LEVEL 3	50	35
LEVEL 4	50	35
	313	189

CROSS VENTILATION = 60.4%

ISSUE	DATE	REVISION	BY	ISSUE	DATE	REVISION	BY
A	12.02.10	ISSUE FOR DA	JK				

DO NOT SCALE

USE FIGURED DIMENSIONS AT ALL TIMES. IF IN DOUBT CHECK WITH MERITON APARTMENTS PTY. LTD. CONTRACTOR (S) TO CHECK AND VERIFY ALL LEVELS, DATUMS AND DIMENSIONS ON SITE AND SHALL REPORT ANY DISCREPENCIES OR OMMISSIONS TO MERITON APARTMENTS PTY. LTD. PRIOR TO COMMENCEMENT OF WORK AND DURING THE CONSTRUCTION PHASE.

20 10 0 10 20 30 40 50 100mm

NORTH

GENERAL NOTES

THIS DRAWING IS THE EXCLUSIVE PROPERTY OF MERITON APARTMENTS PTY. LTD. AND THE REPRODUCTION OF ANY PART WITHOUT THE PRIOR WRITTEN CONSENT OF MERITON APARTMENTS PTY. LTD. IS A VIOLATION OF APPLICABLE LAWS. IN NO EVENT SHALL MERITON APARTMENTS PTY. LTD. BE HELD LIABLE FOR SPECIAL COLLATERAL, INCIDENTAL OR CONSEQUENTIAL LIABILITY IN CONNECTION WITH THE USE OF THIS DIGITAL DATA OWCE RELEASED FROM THE MERITON APARTMENTS PTY. LTD. OFFICES.

THIS DRAWING IS TO BE READ AND UNDERSTOOD IN CONJUNCTION WITH THE STRUCTURAL, MECHANICAL, ELECTRICAL AND / OR ANY OTHER CONSULTANTS DOCUMENTATION AS MAY BE APPLICABLE TO THE PROJECT PRIOR TO THE START OF ANY WORKS AND FOR ITS DURATION.

Meriton Apartments Pty. Ltd.
Builders & Developers
Level 51, 528 Kent Street, Sydney NSW 2000
Tel: (02) 9287 2888 Fax: (02) 9287 2777
Email: mb@design.meriton.com.au
Internet: http://www.meriton.com.au

PROJECT:
PROPOSED RESIDENTIAL DEVELOPMENT
NEW RESIDENTIAL DEVELOPMENT
14–18 BOONDAH STREET
WARRIEWOOD, NSW

DRAWING TITLE:
CROSS VENTILATION - PODIUM

PROJECT No.	DATE	DRAWING No.	REV.
697	2/19/2010	DA71	A

DRAWN BY: AJH
SCALE: AS SHOWN
CAD FILE: s:\14-18-boondah-rd\ARCH\DA71 CROSS VENTILATION - PODIUM.DWG

A0