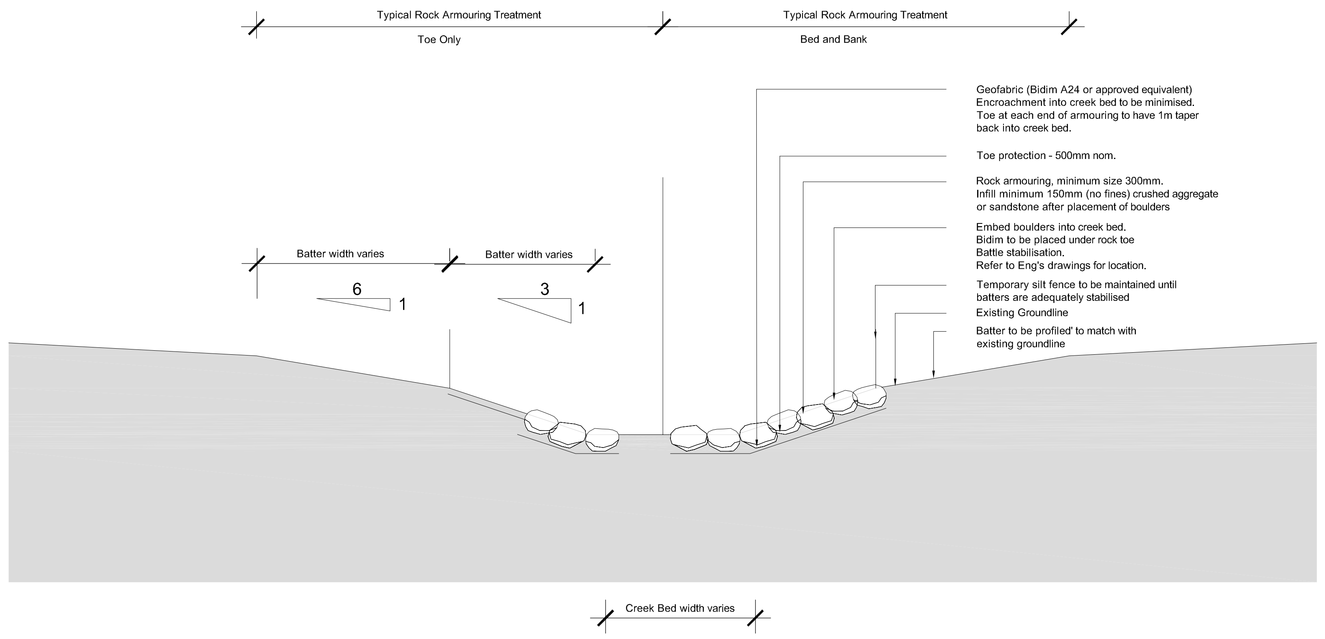

01 TYPICAL CREEK STABILISATION
SCALE 1:25

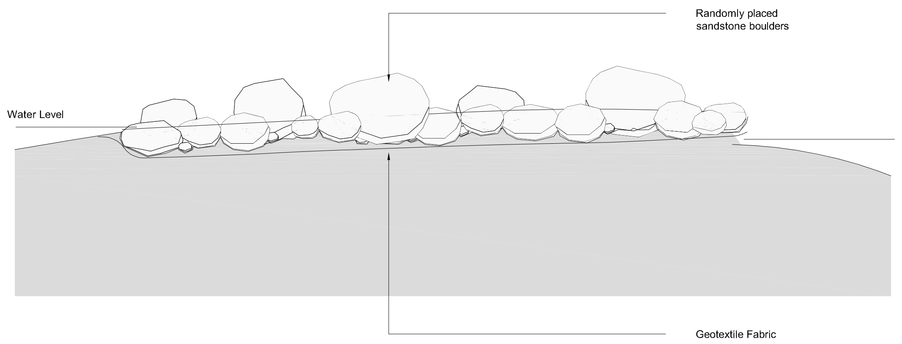

NOTE: Final design of any Riffles or Weirs used in the restoration of Fern Creek Area to be addressed by the project Engineer

02 TYPICAL RIFFLE / WEIR SECTION
SCALE 1:25

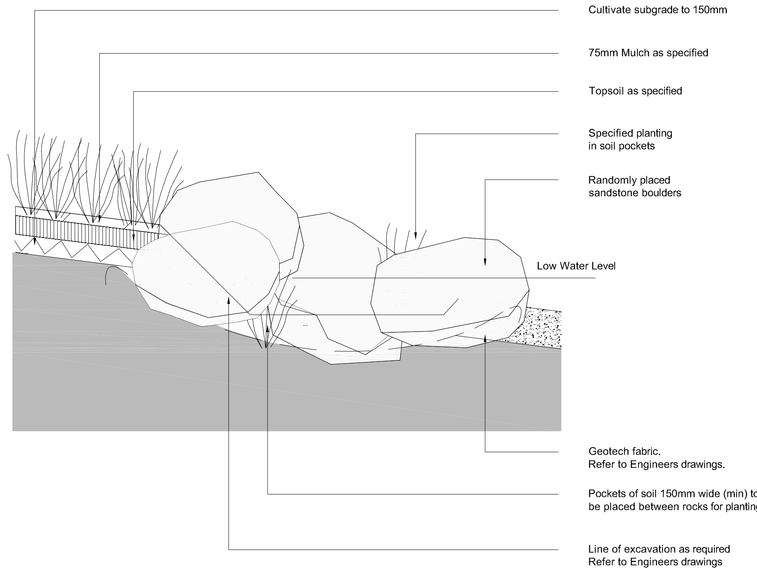

NOTE:
1. Final design of any Edge Treatments used in the restoration of Fern Creek are to be addressed by the Project Engineer
2. Do not breach the clay liner

03 TYPICAL EDGE TREATMENT
SCALE 1:25

BIO-RETENTION POND
Tree species to include:
Acmena smithii
Backhousia myrtifolia
Ficus rubiginosa
Grass species to include:
Alternanthera denticulata
Carex appressa
Dianella caerulea
Gahnia sieberana
Isolepsis nodosa
Lomandra longifolia
Juncus usitatus
Themeda australis

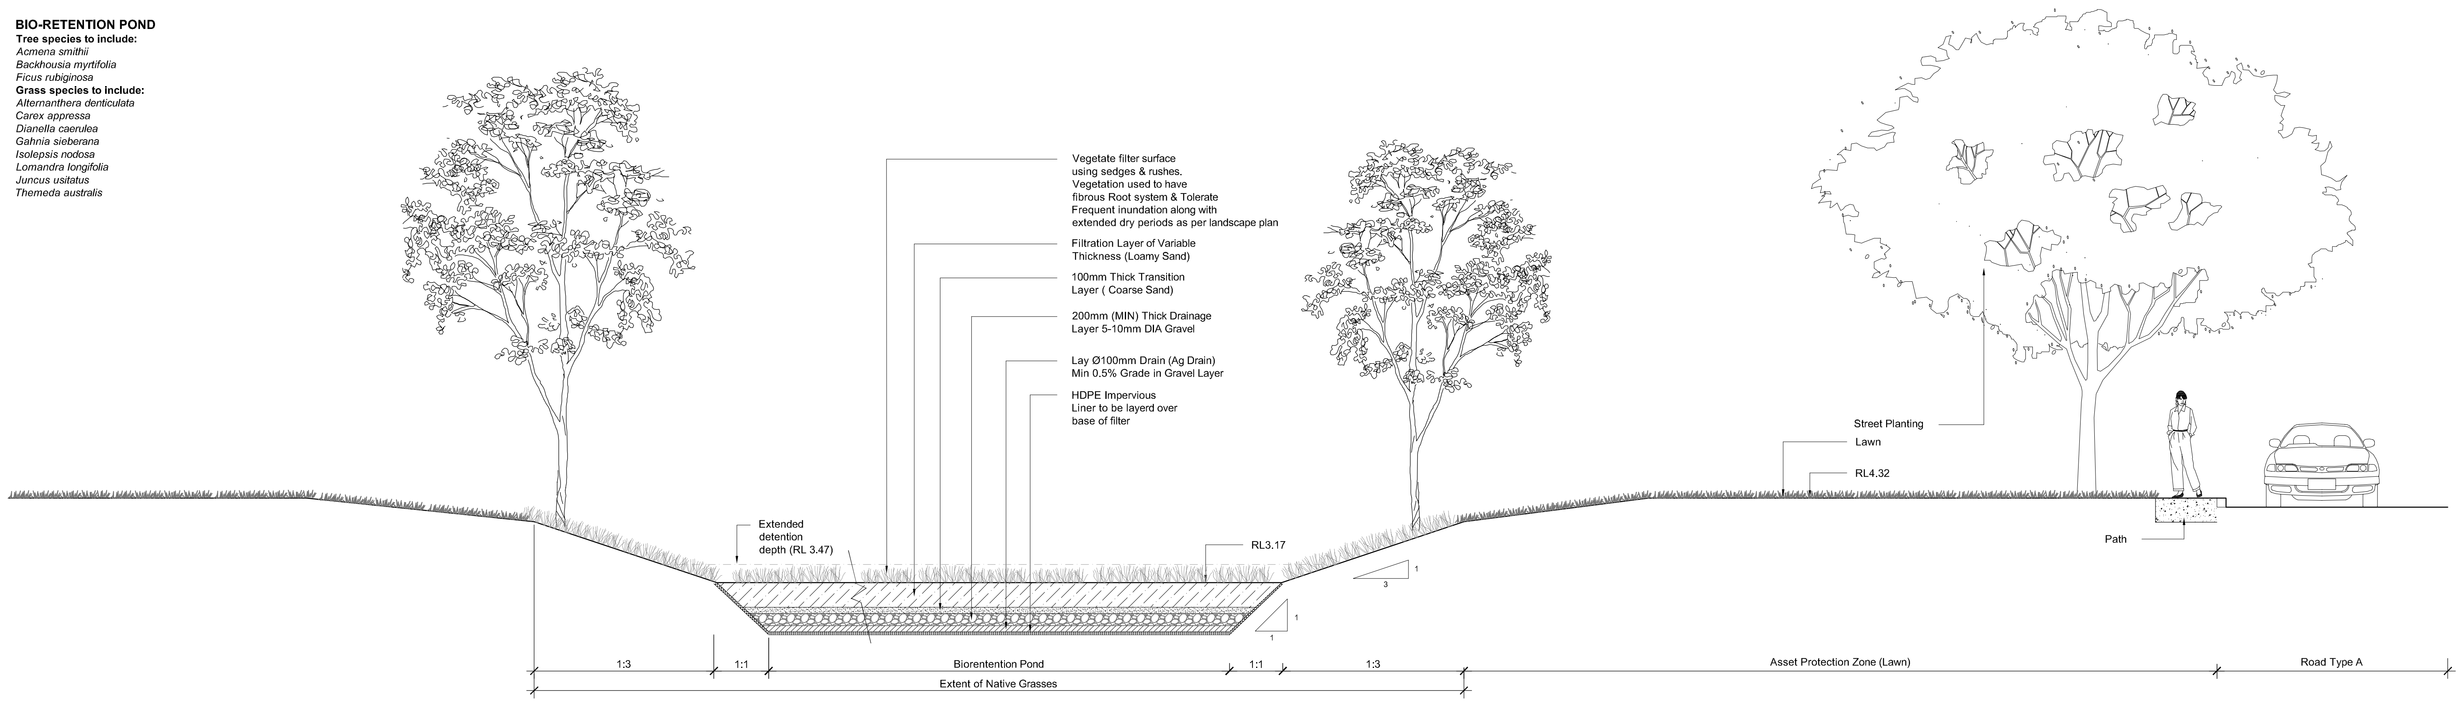

04 BIORENTENTION BASIN
SCALE 1:50

© 2010 Site Image Pty Ltd A.B.N. 19 076 561 067 All rights reserved. This drawing is copyright and shall not be reproduced or copied in any form or by any means (graphic, electronic or mechanical including photocopy) without the written permission of Site Image Pty Ltd. Any license, expressed or implied, to use this document for any purpose what so ever is restricted to the terms of the written agreement between Site Image Pty Ltd and the instructing party.

The contractor shall check and verify all work on site (including work by others) before commencing the landscape installation. Any discrepancies are to be reported to the Project Manager or Landscape Architect prior to commencing work. Do not scale this drawing. Any required dimensions not shown shall be referred to the Landscape Architect for confirmation.

Issue	Revision Description	Drawn	Check	Date
A	PRELIMINARY	KC	DC	24.02.2010

Client:
Meriton Appartments Pty Ltd

Project:
14-18 Boondah Road
Warriewood

SITE IMAGE
15 Gisborne Street
East Melbourne VIC 3002
Australia
Tel: (61 3) 9662 1947
Fax: (61 3) 9662 2447
Web: www.siteimage.com.au
Site Image Pty Ltd
ABN 19 076 561 067
Landscape Architects

FOR INFORMATION

Drawing Name:
Landscape Details 01

Scale: 1:25 @ A0
Date: 07.02.2010
Drawn: KC
Approved: DC
Job Number: SM10041
Drawing Number: LA301
Issue: A

A0 100 200 300 400 500 600 700 800 900 1000